
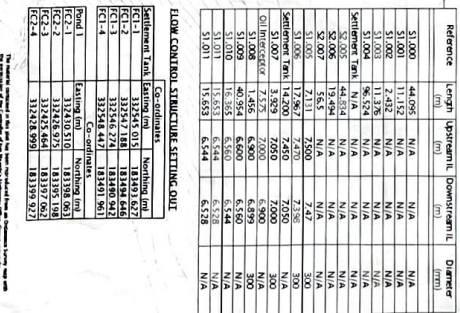
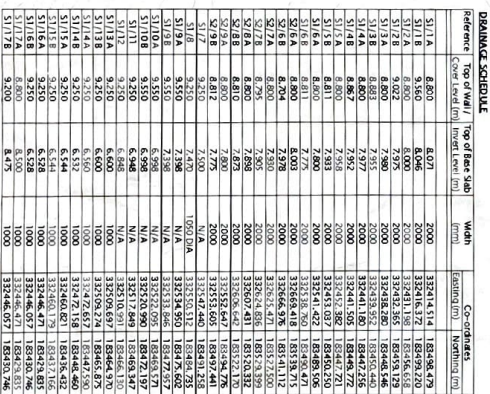
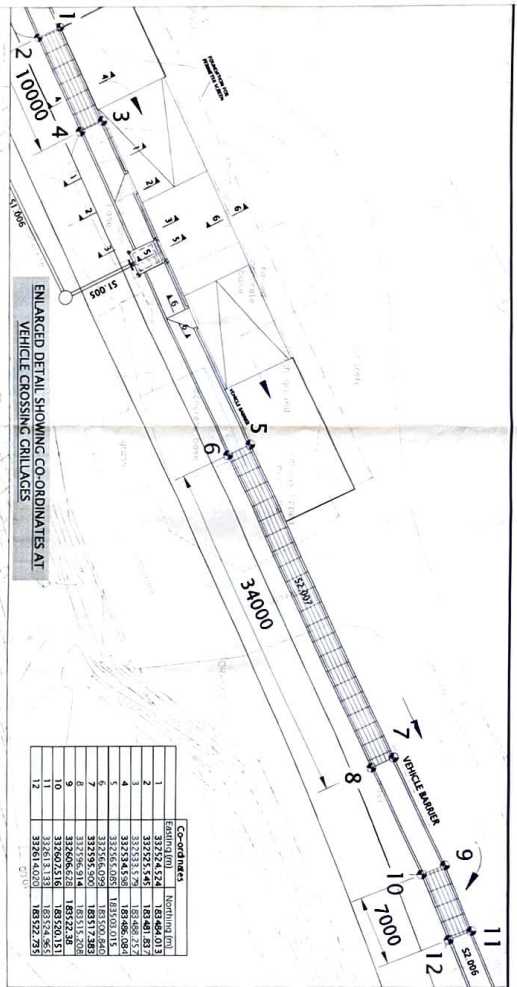






Notes

- [illegible]


REBATE SEE DETAIL 2
SETTING OUT DETAILS
(SEE NOTE 6)

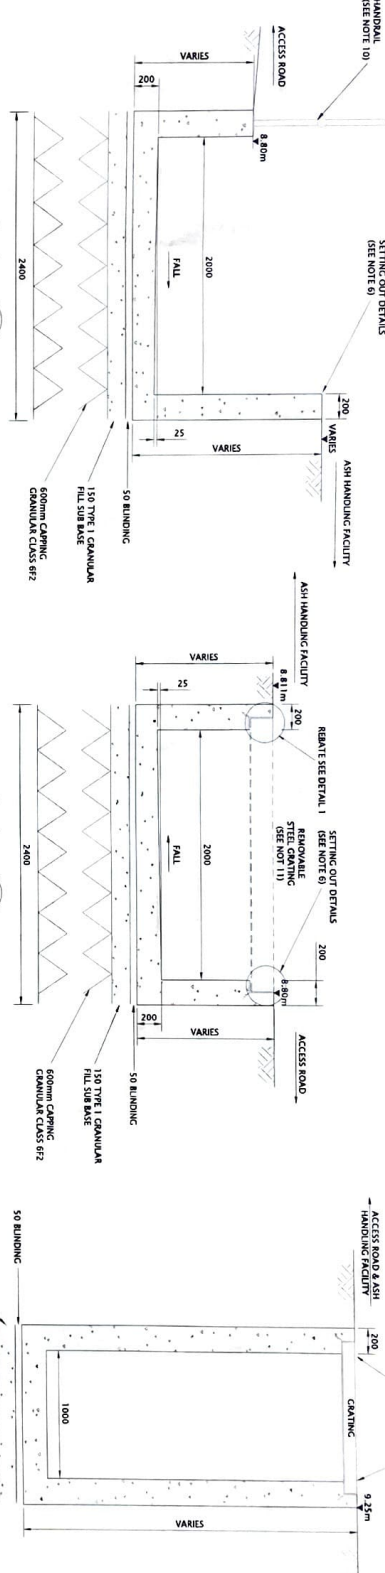


DRAINAGE CHANNEL

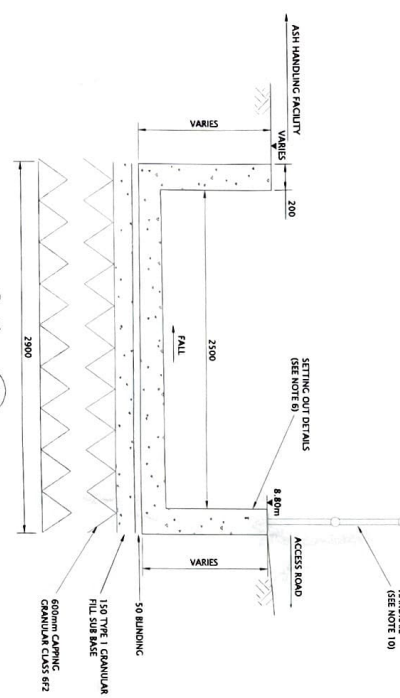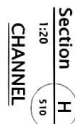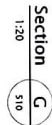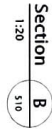


FORMED WATERBAR
CONTRACTION JOINT (WALL)

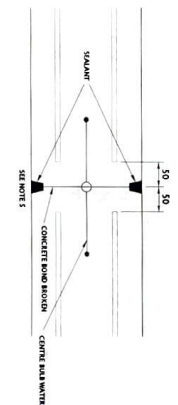


FORMED WATERBAR
CONTRACTION JOINT (BASE)

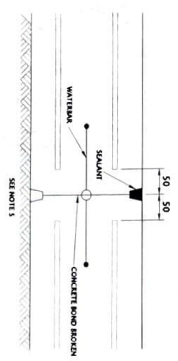

FORMED WATERBAR
EXPANSION JOINT (WALL)

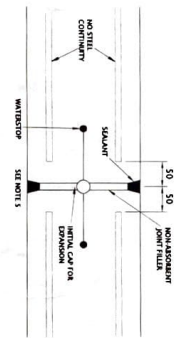

**FORMED WATERBAR
EXPANSION JOINT (BASE)**

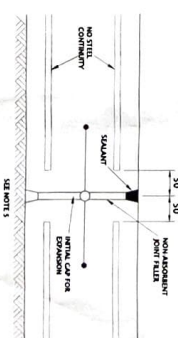Mott
MacDonald

Fertilisation Research
 Fertilisation Road
 Cardin CF24 0EL
 United Kingdom
 Tel +44 (0)29 2046 7800
 Fax +44 (0)29 2046 780
 Web www.jmo2mac.com

Rev	Date	Drawn	Description	OW	SHS	NCM	IMS
A	10.10.07	JSB	General Modifications				
B	14.06.07	JSB	Construction Issue				

Severn Power Ltd
West Nash Road
Newport
South Wales

**Uskmouth Power Station
Ash Handling Facility
Drainage Channel Sections &
Construction joint Details**

Developed	PT	Eng Chk	in Motion	WEN
Drawn	JM	Coordination		
Drawn	JM	Approved	in Motion	
Scale at A1	Project	227223		
1:20	Code File	227223 CAR AH 510		
Drawing No	227223/CAR/AH/540			Rev B

Appendix A5

Proposed Surface Water Drainage Drawing