
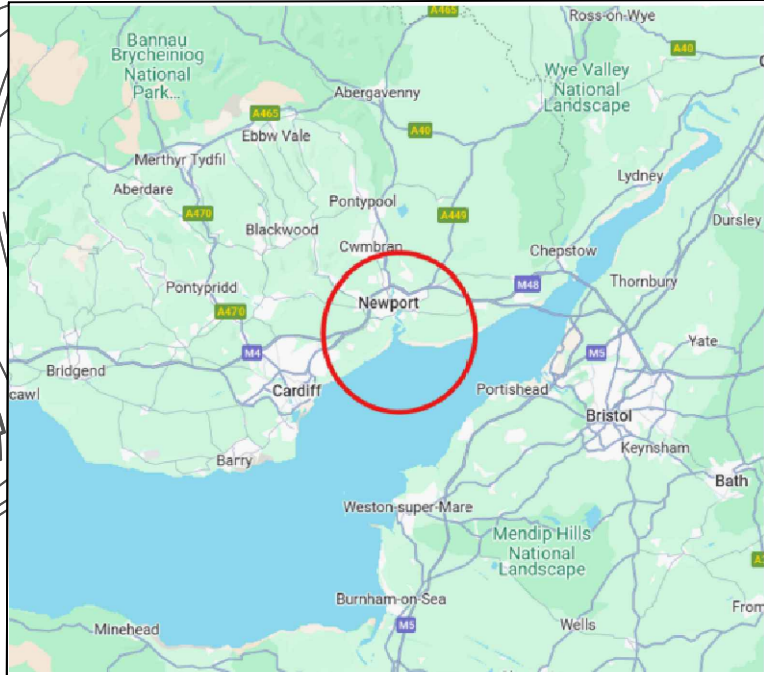


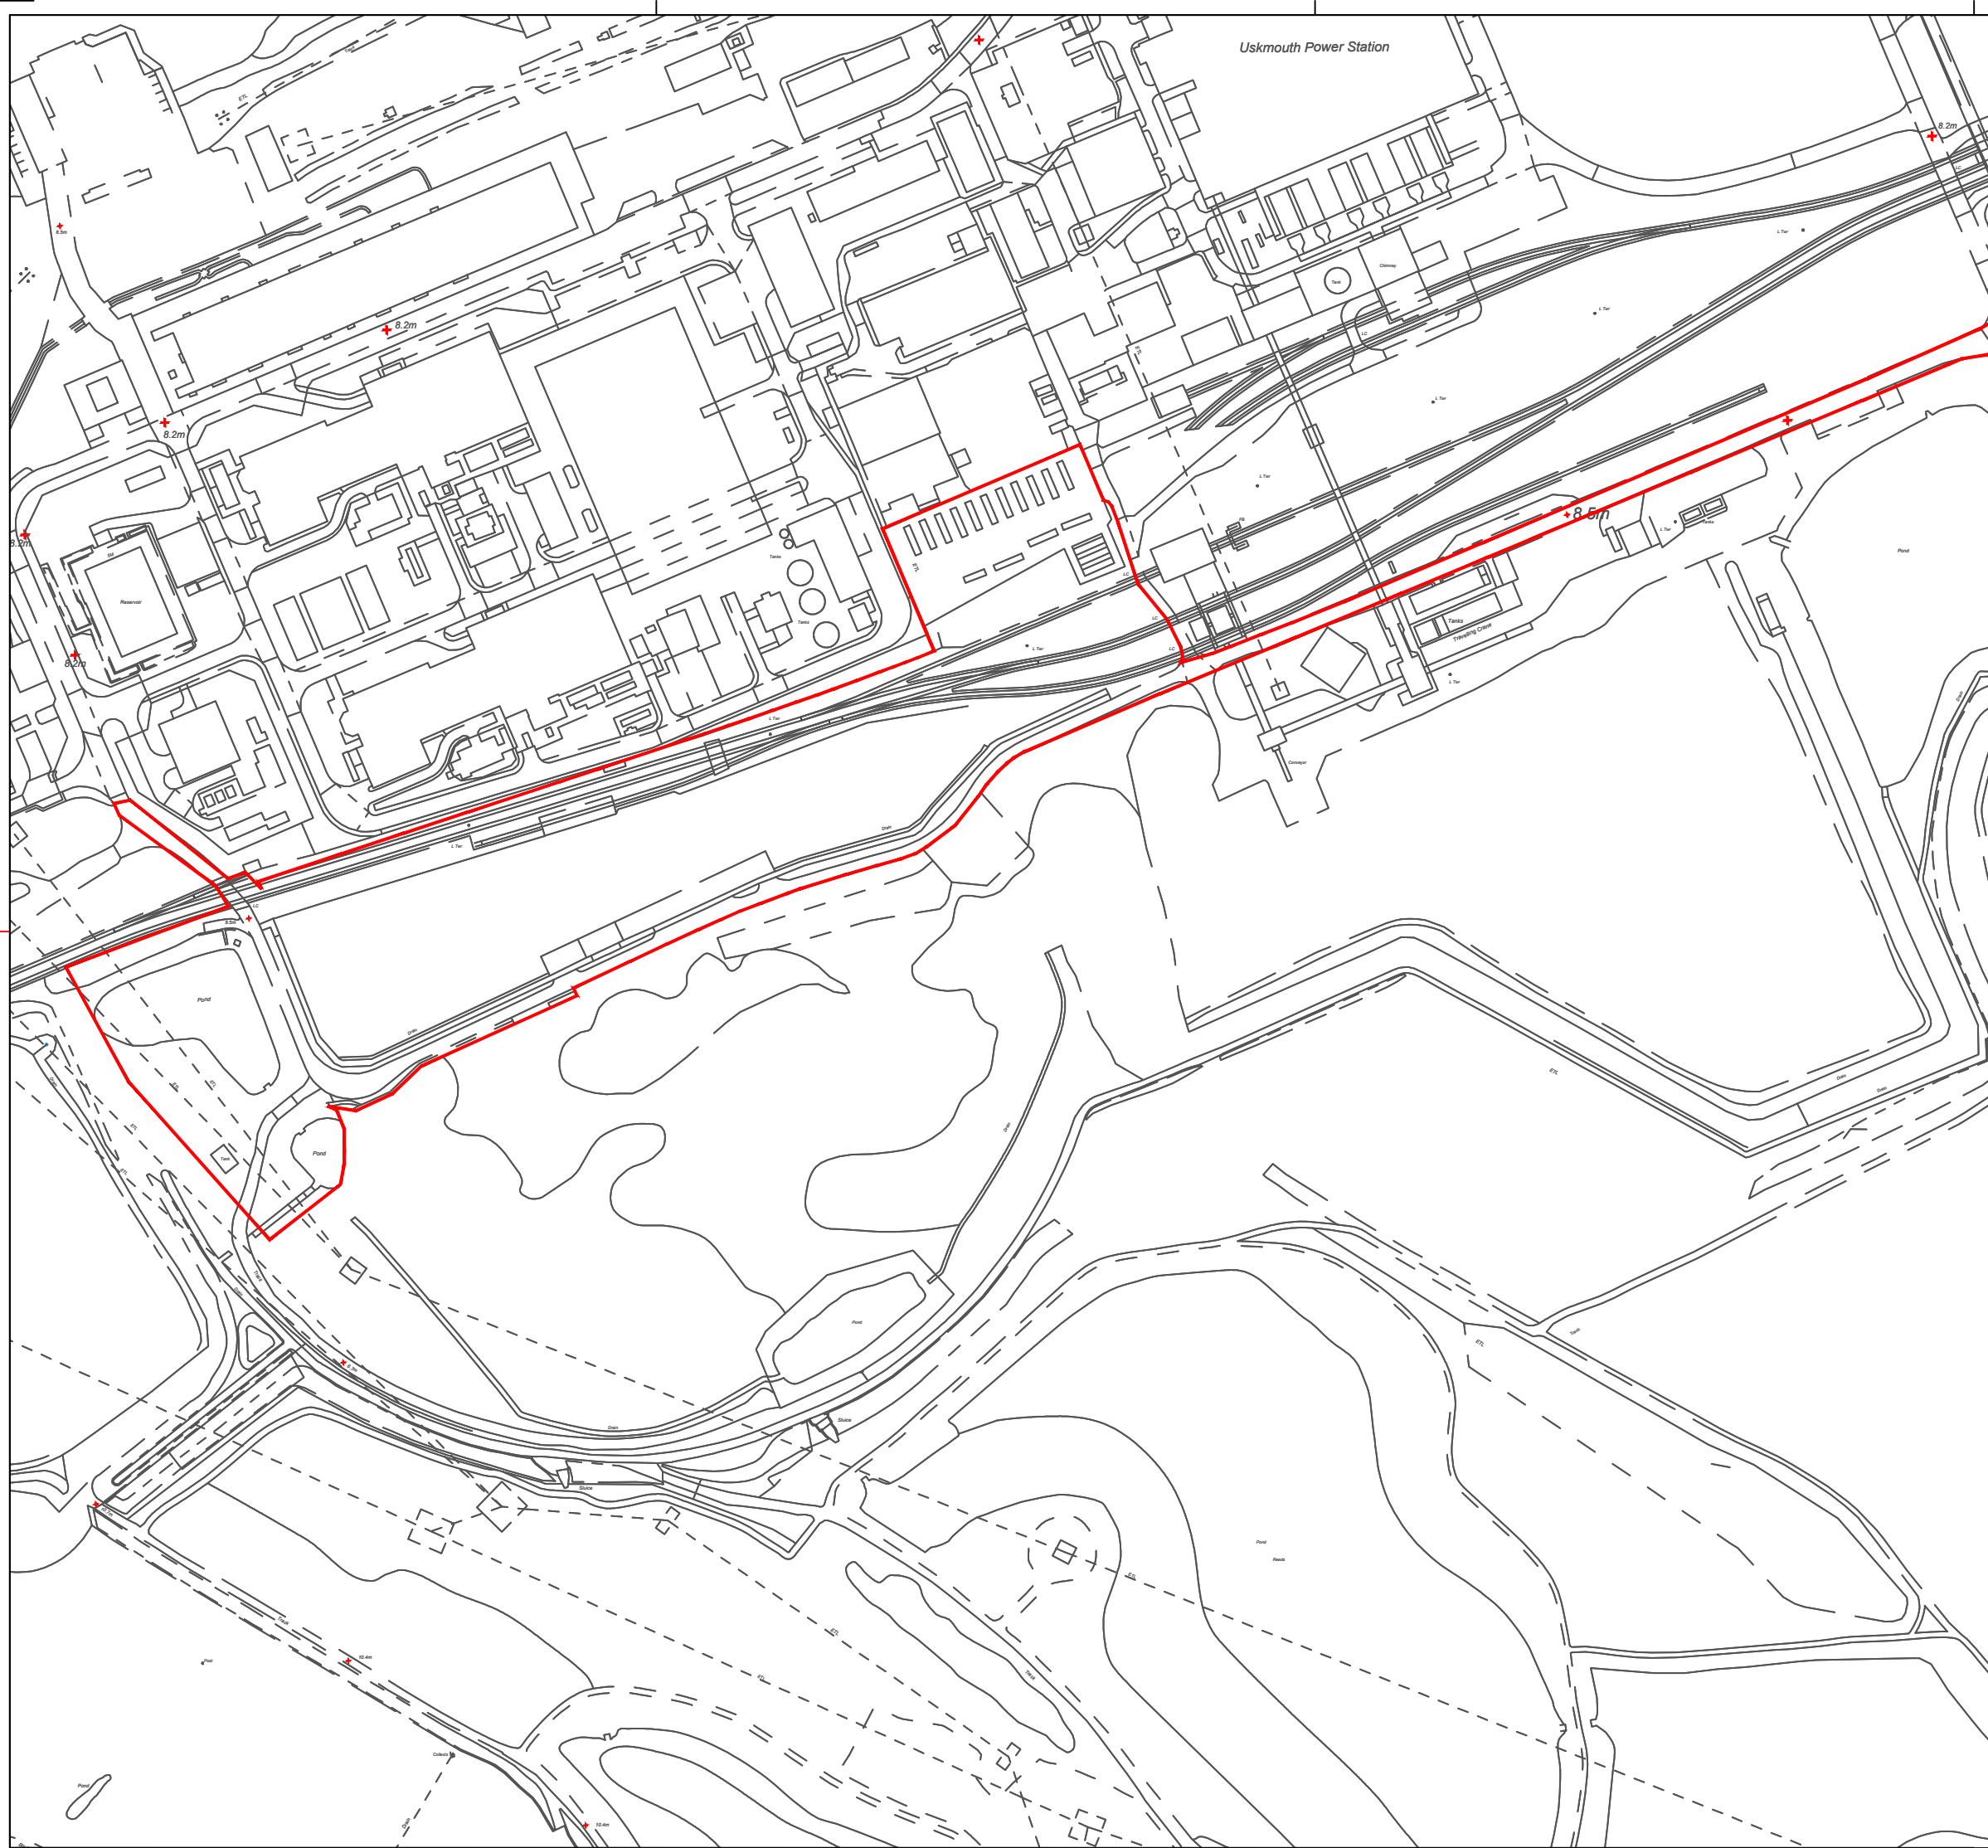

PROJECT NAME:					
Uskmouth					
Company logo					
					
SECTION					
GENERAL					
DRAWING CODE					
P-AW2-101					
DRAWING					
DRAWING TITLE					
SCALE					
1:2500					
SITE LOCATION PLAN					
FILE NAME					
REV					
DATA					
MODIFIED					
DRAWN					
CHECKED					
APPROVED					
00					
11-04-2025					
01					
02					
03					
04					
05					