
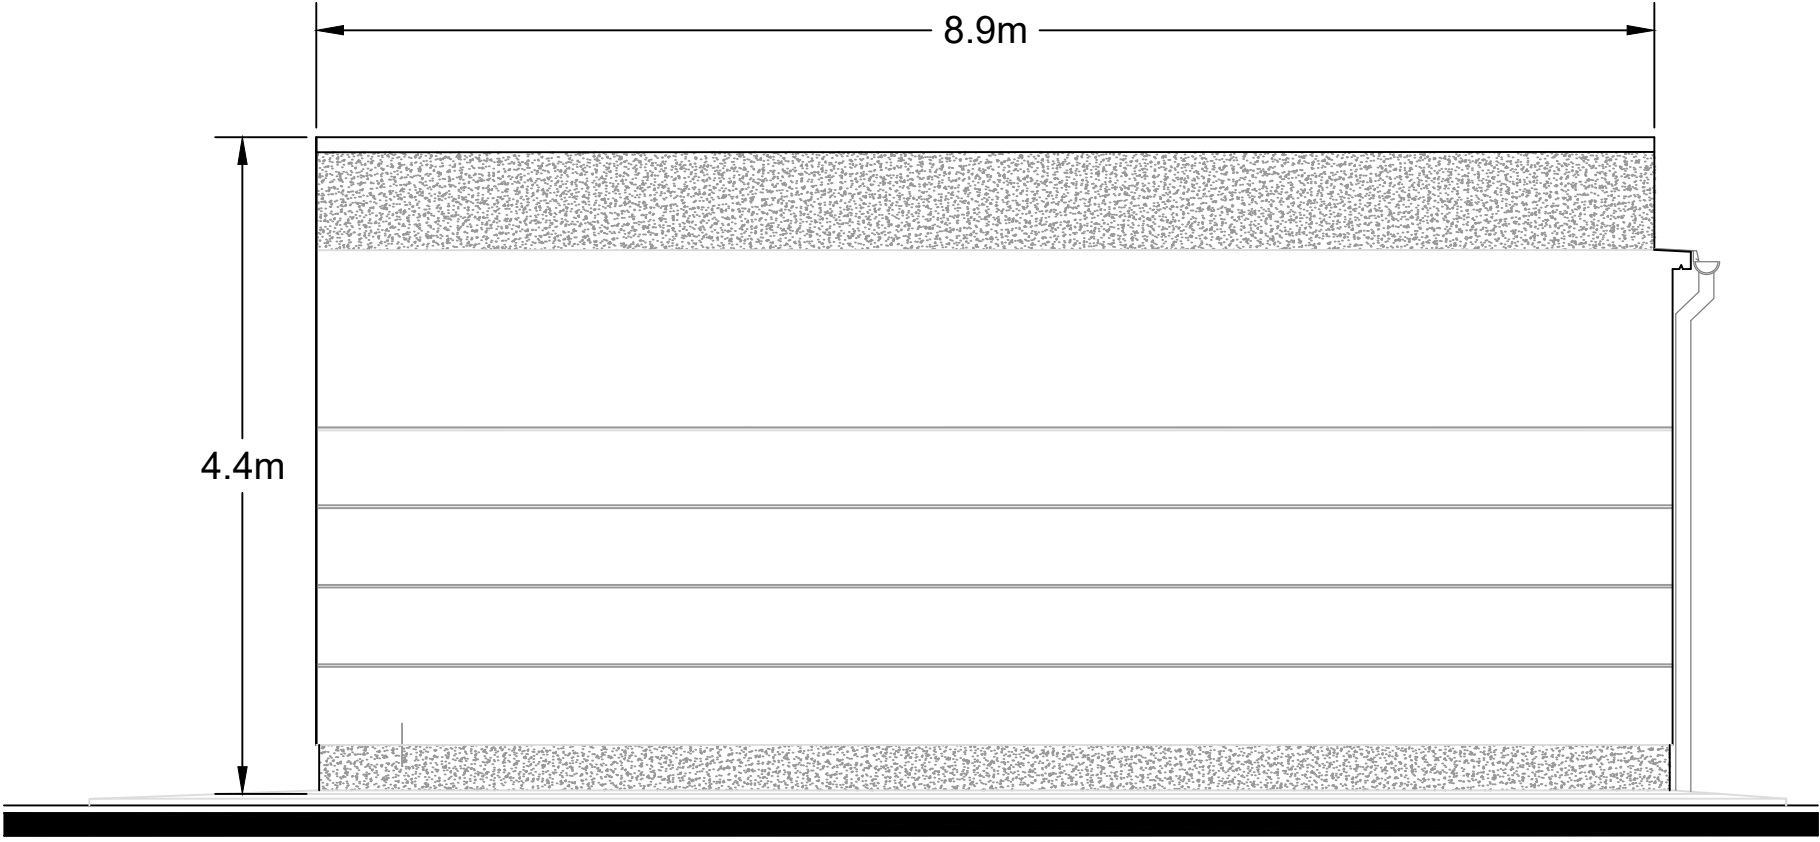
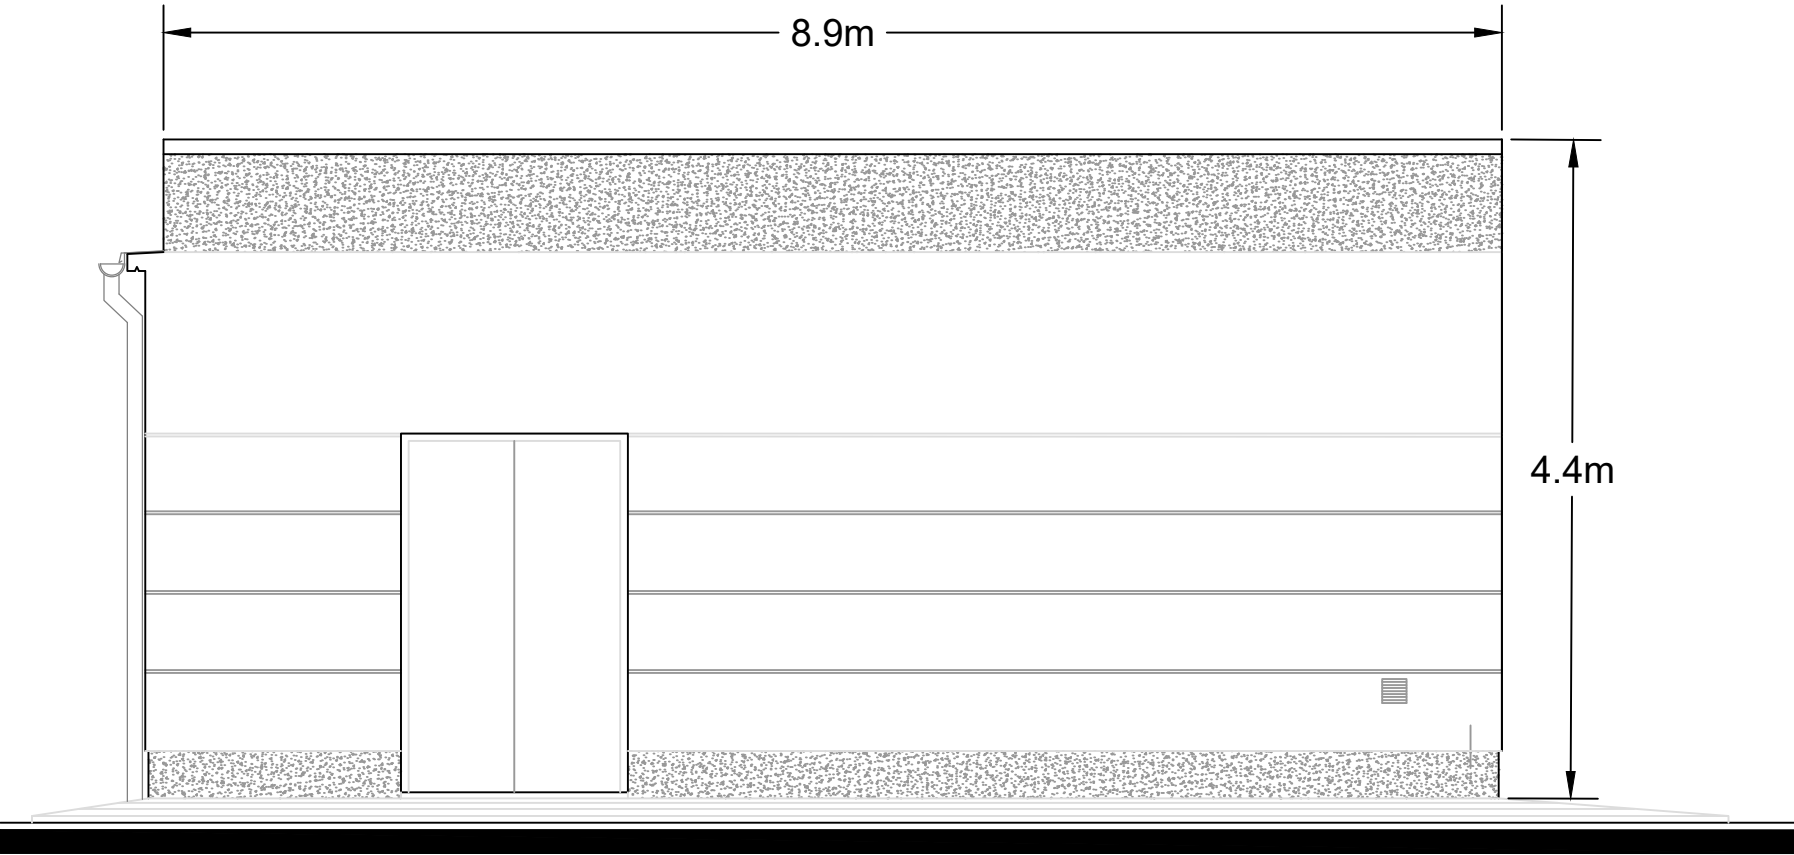
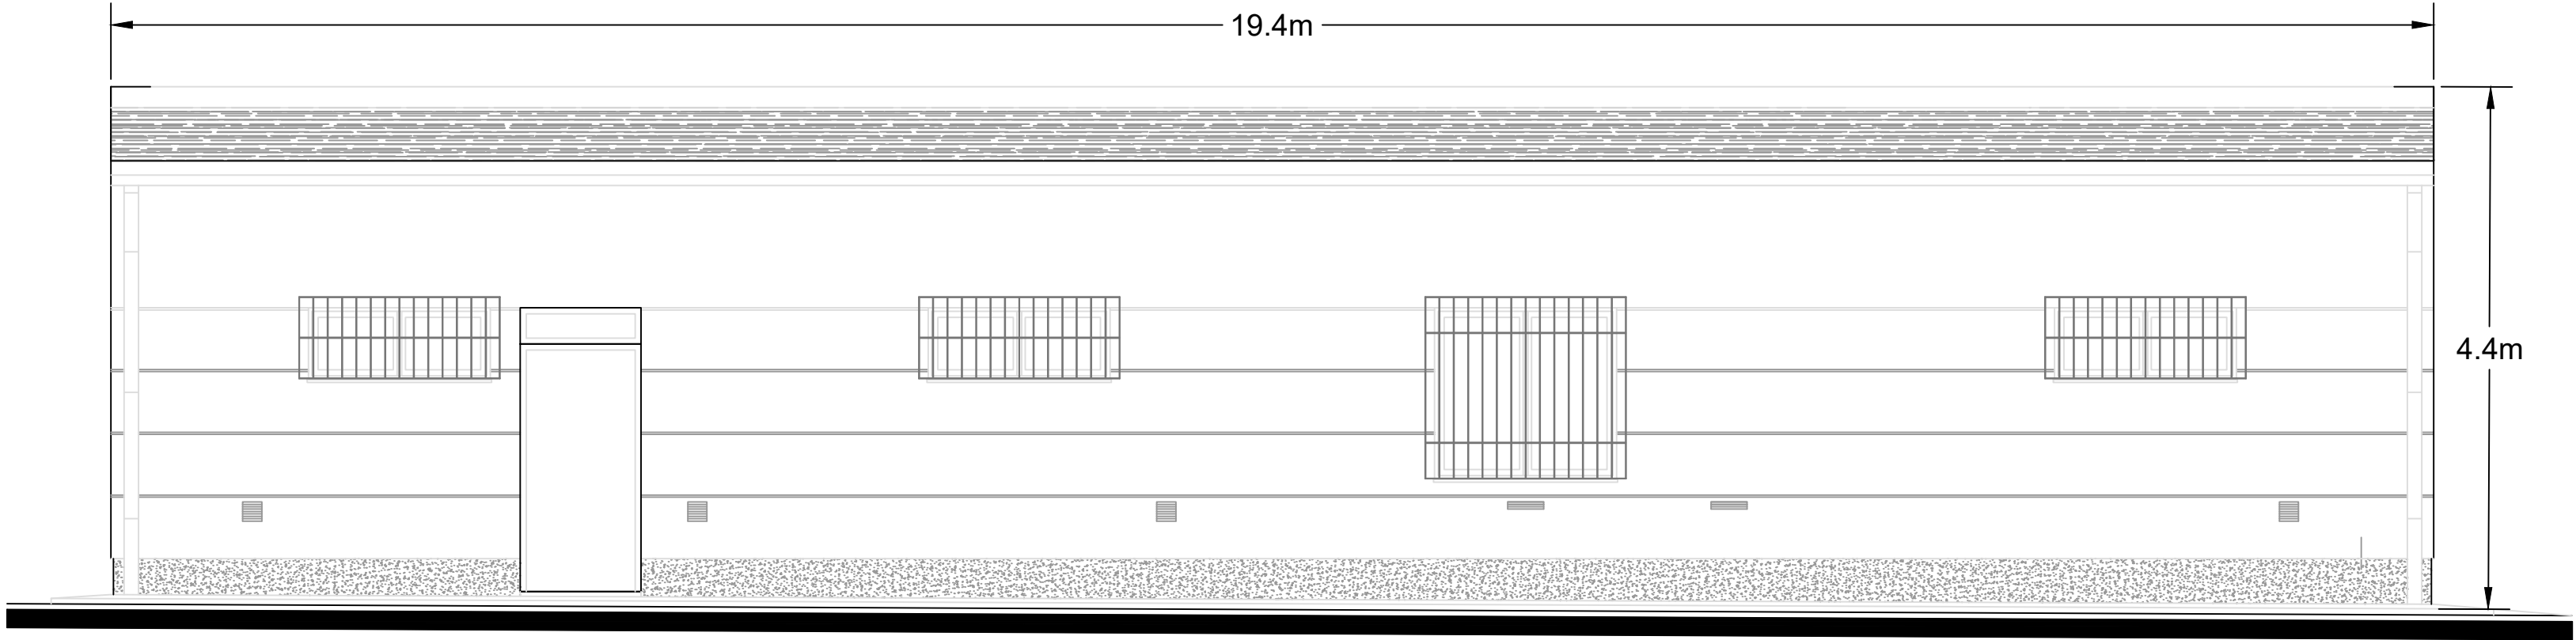


PROJECT NAME:

Uskmouth

Company logo

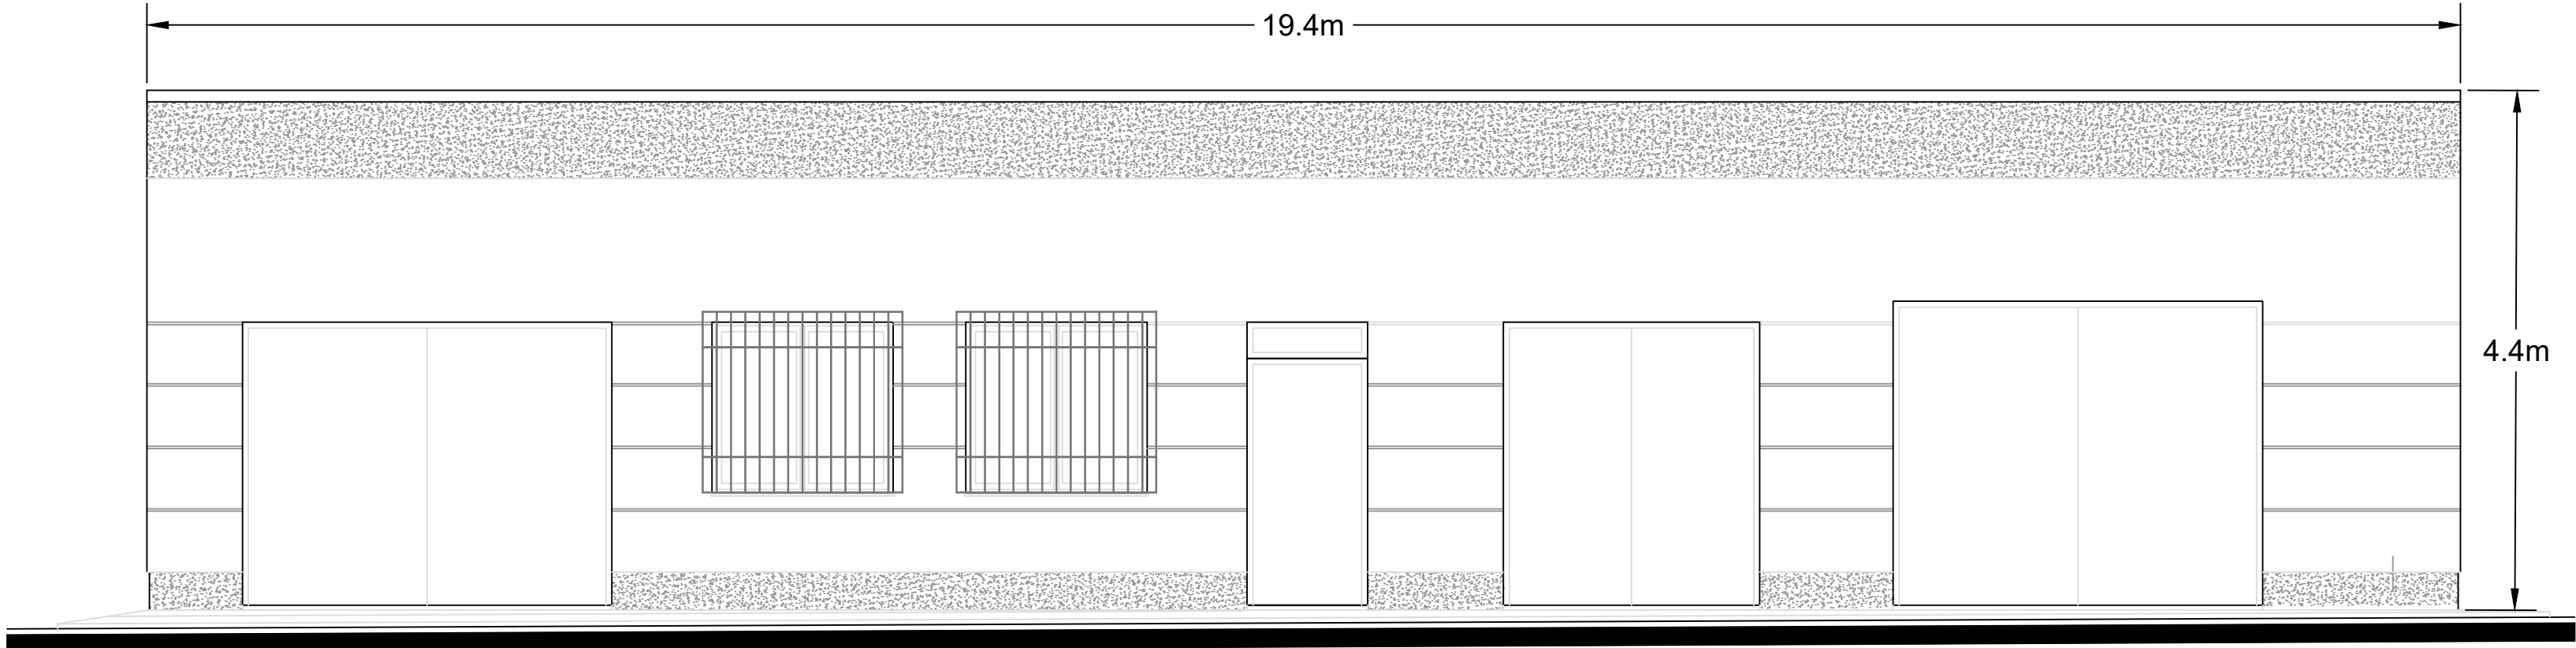

This document is to be used for indicative purposes only.

SECTION		DRAWING CODE			
		Q-AW2-204			
SHEET SIZE		DRAWING TITLE		SCALE	1:50
		O&M Building Elevation & Floorplan		FILE NAME	
REV	DATA	MODIFIED	DRAWN	CHECKED	APPROVED
00	09-01-2025		E.N.		
01					
02					
03					
04					
05					

All technical information contained in this document is the exclusive property of Ecenergy and many neither be used nor disclosed without its prior written consent.