
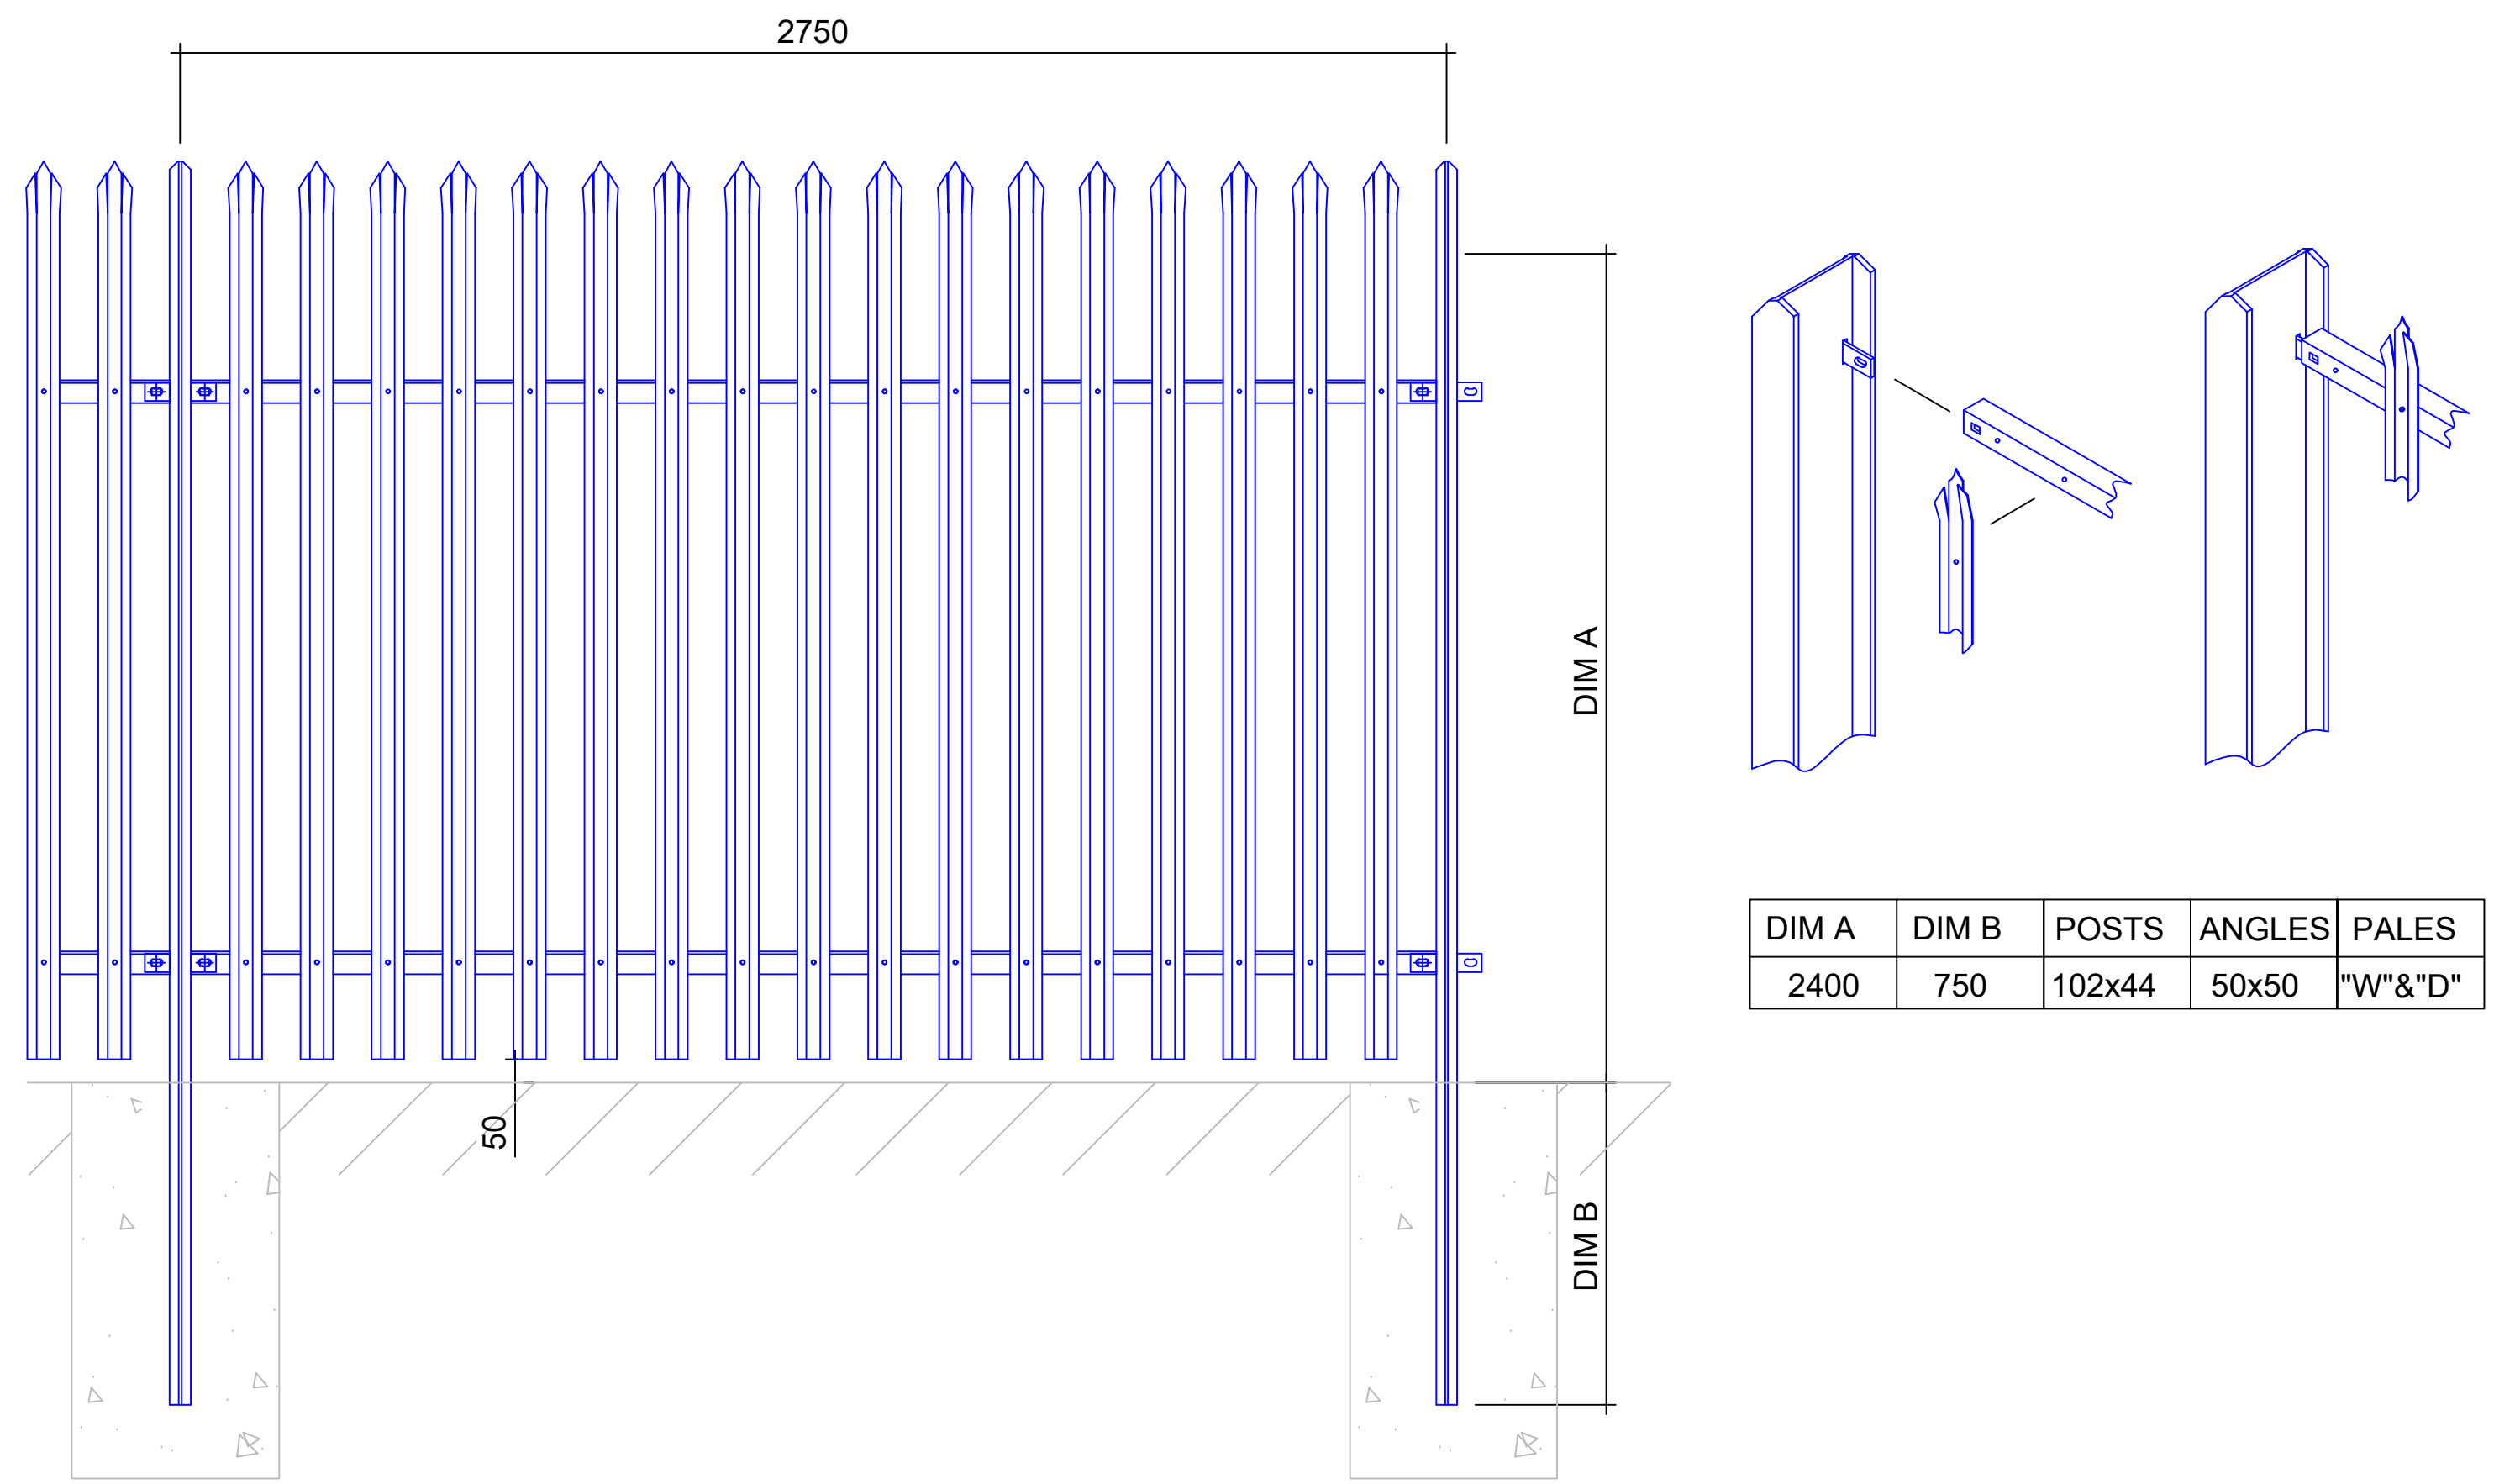
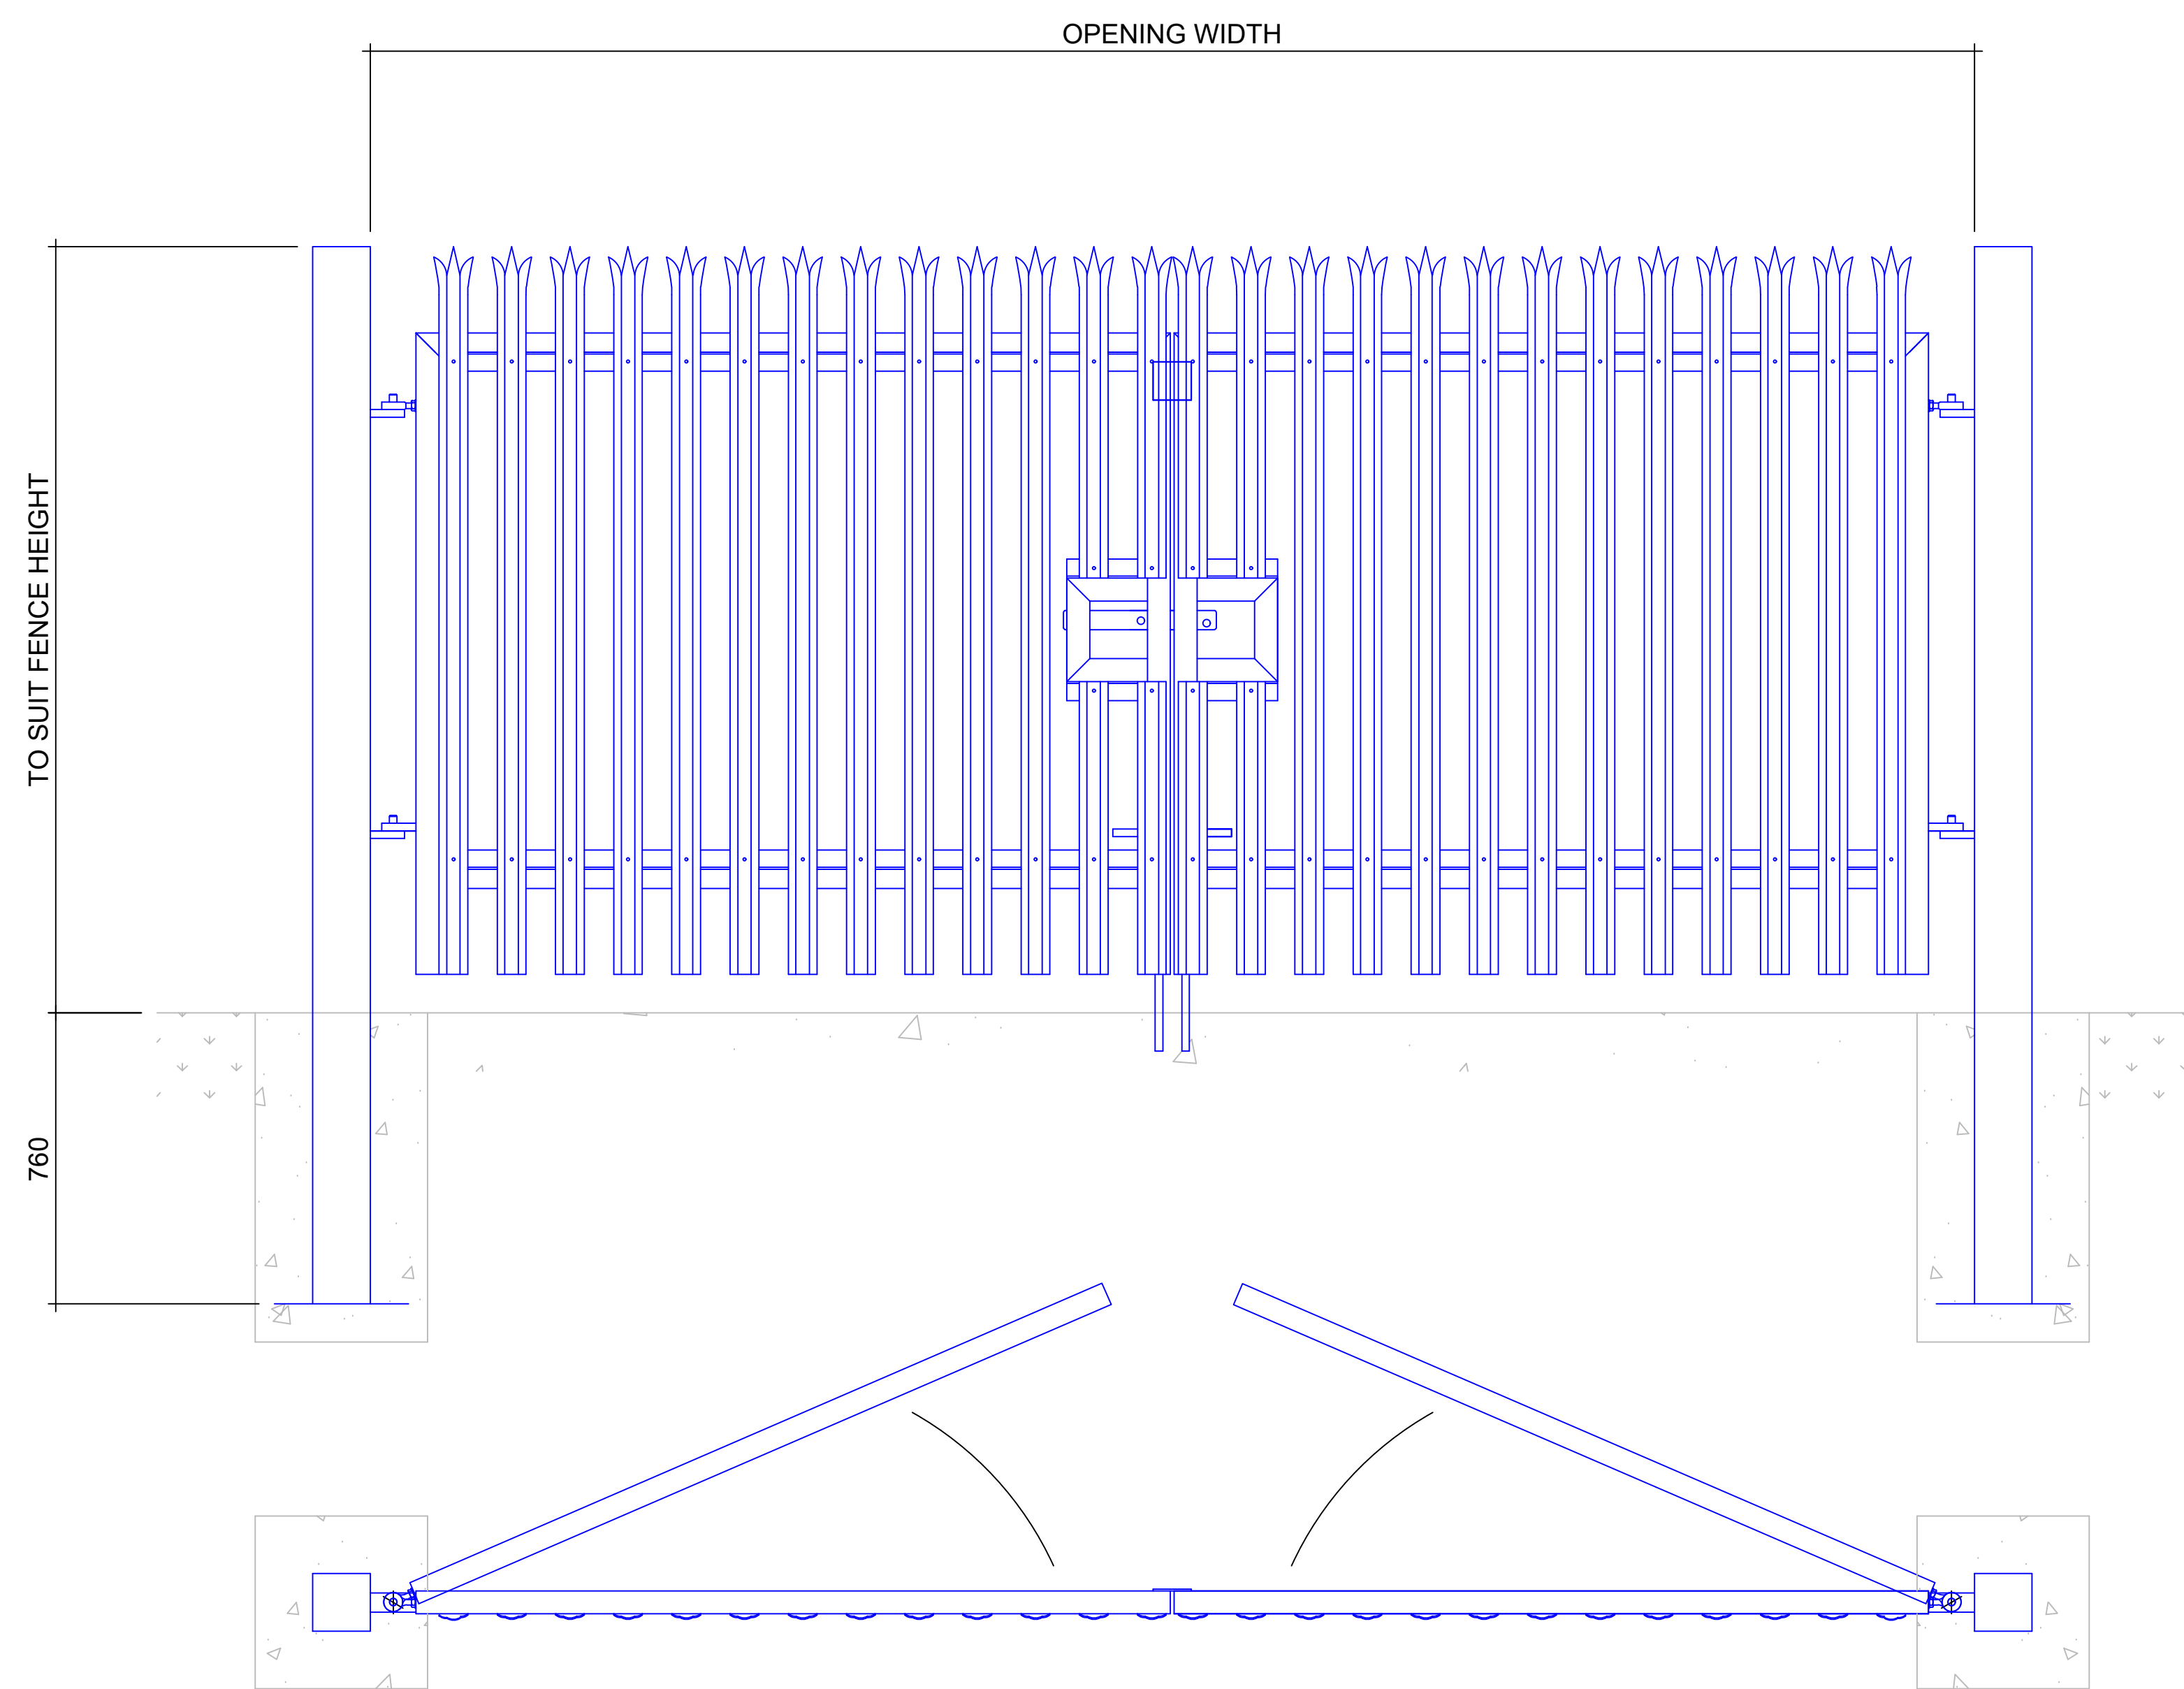
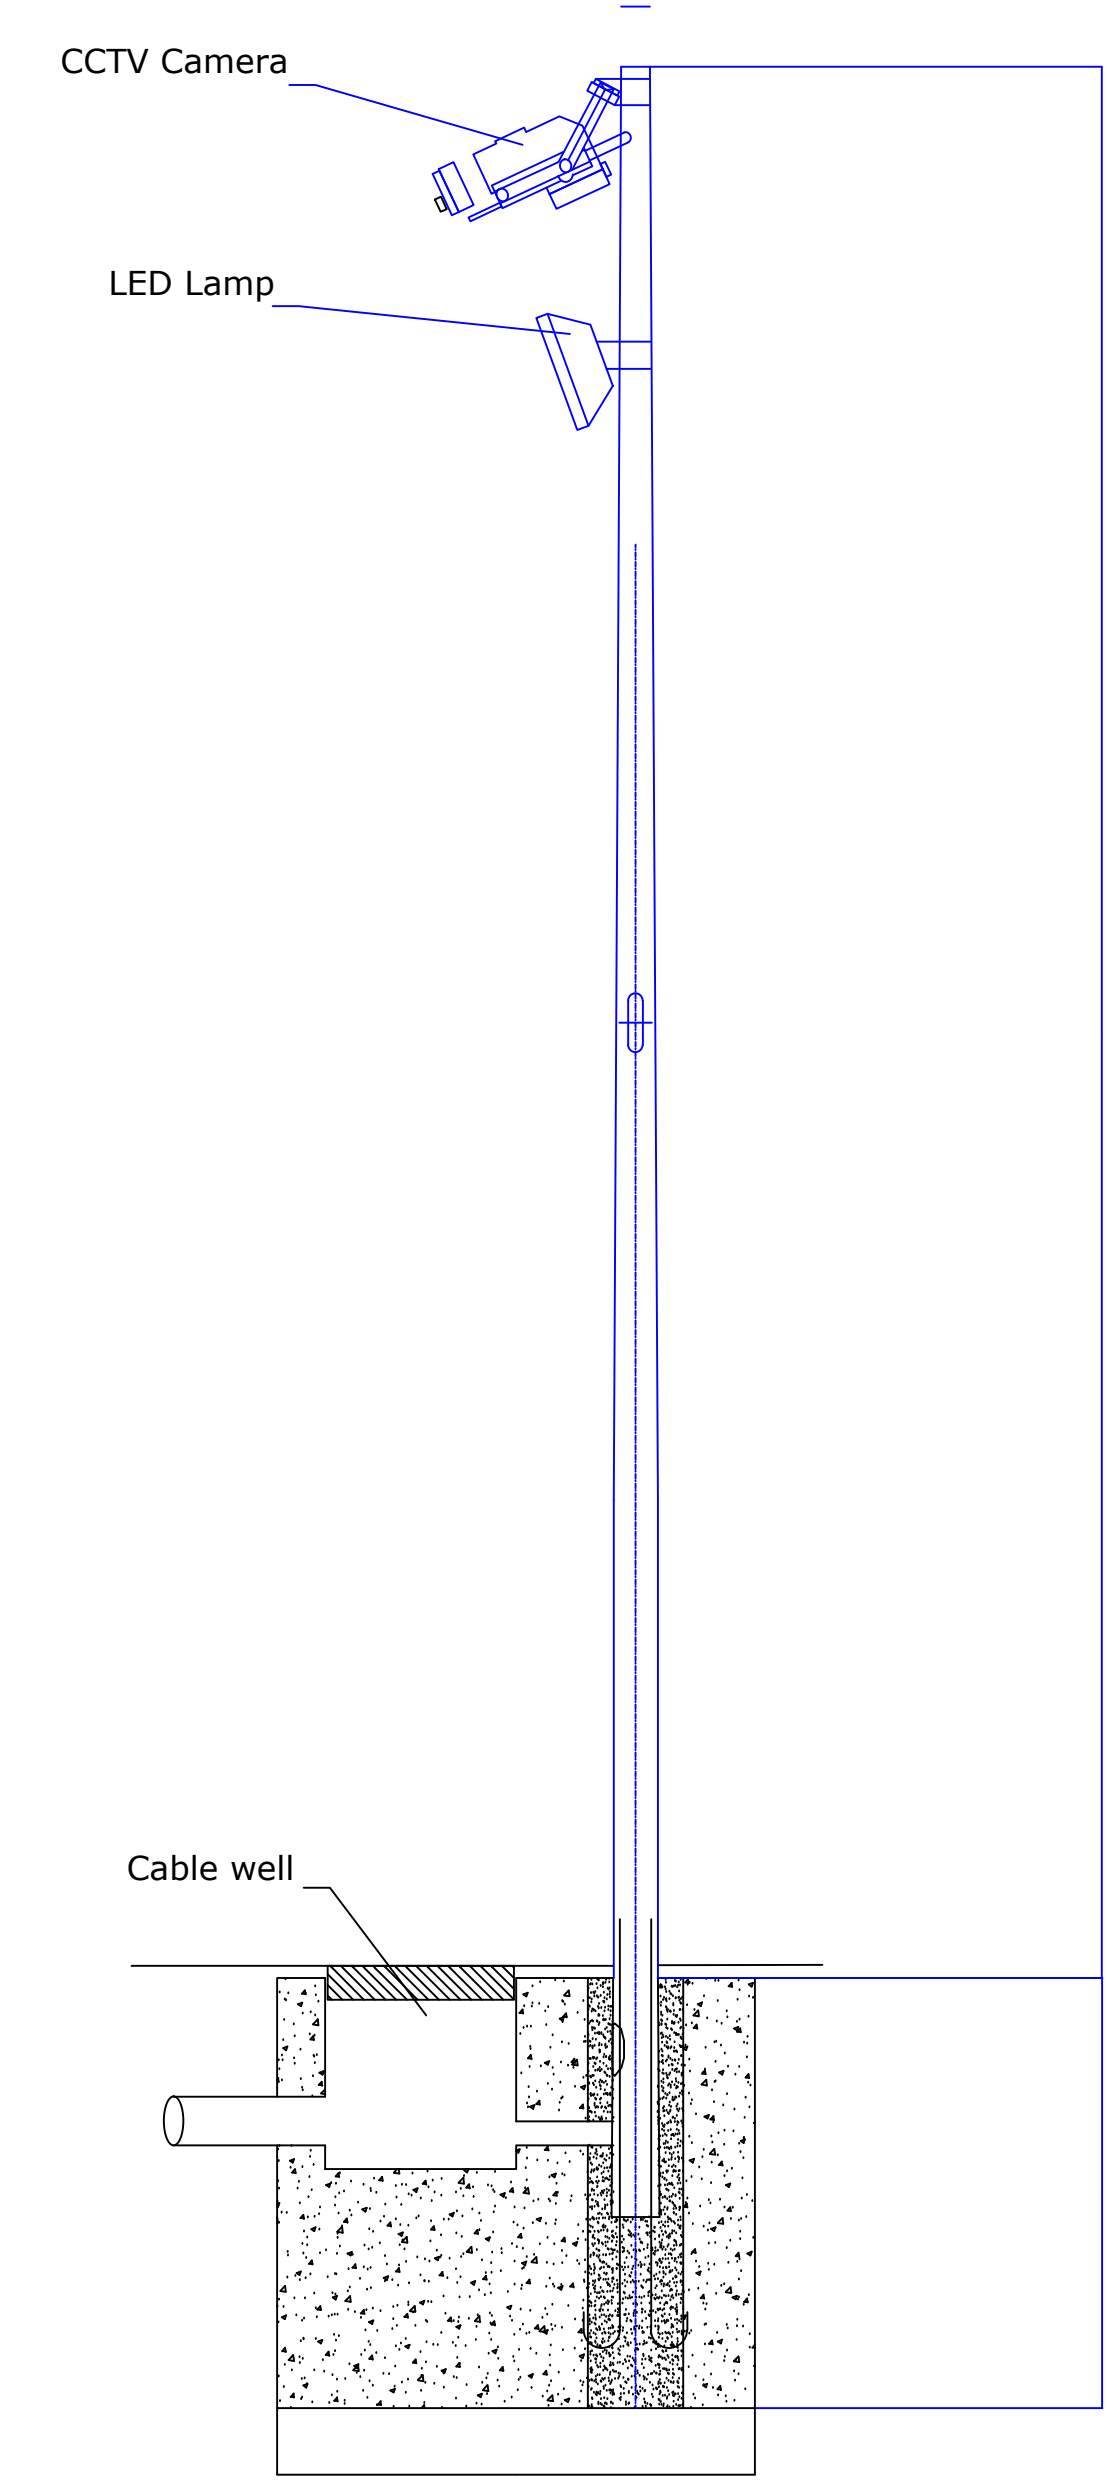


CCTV LAMP POLE

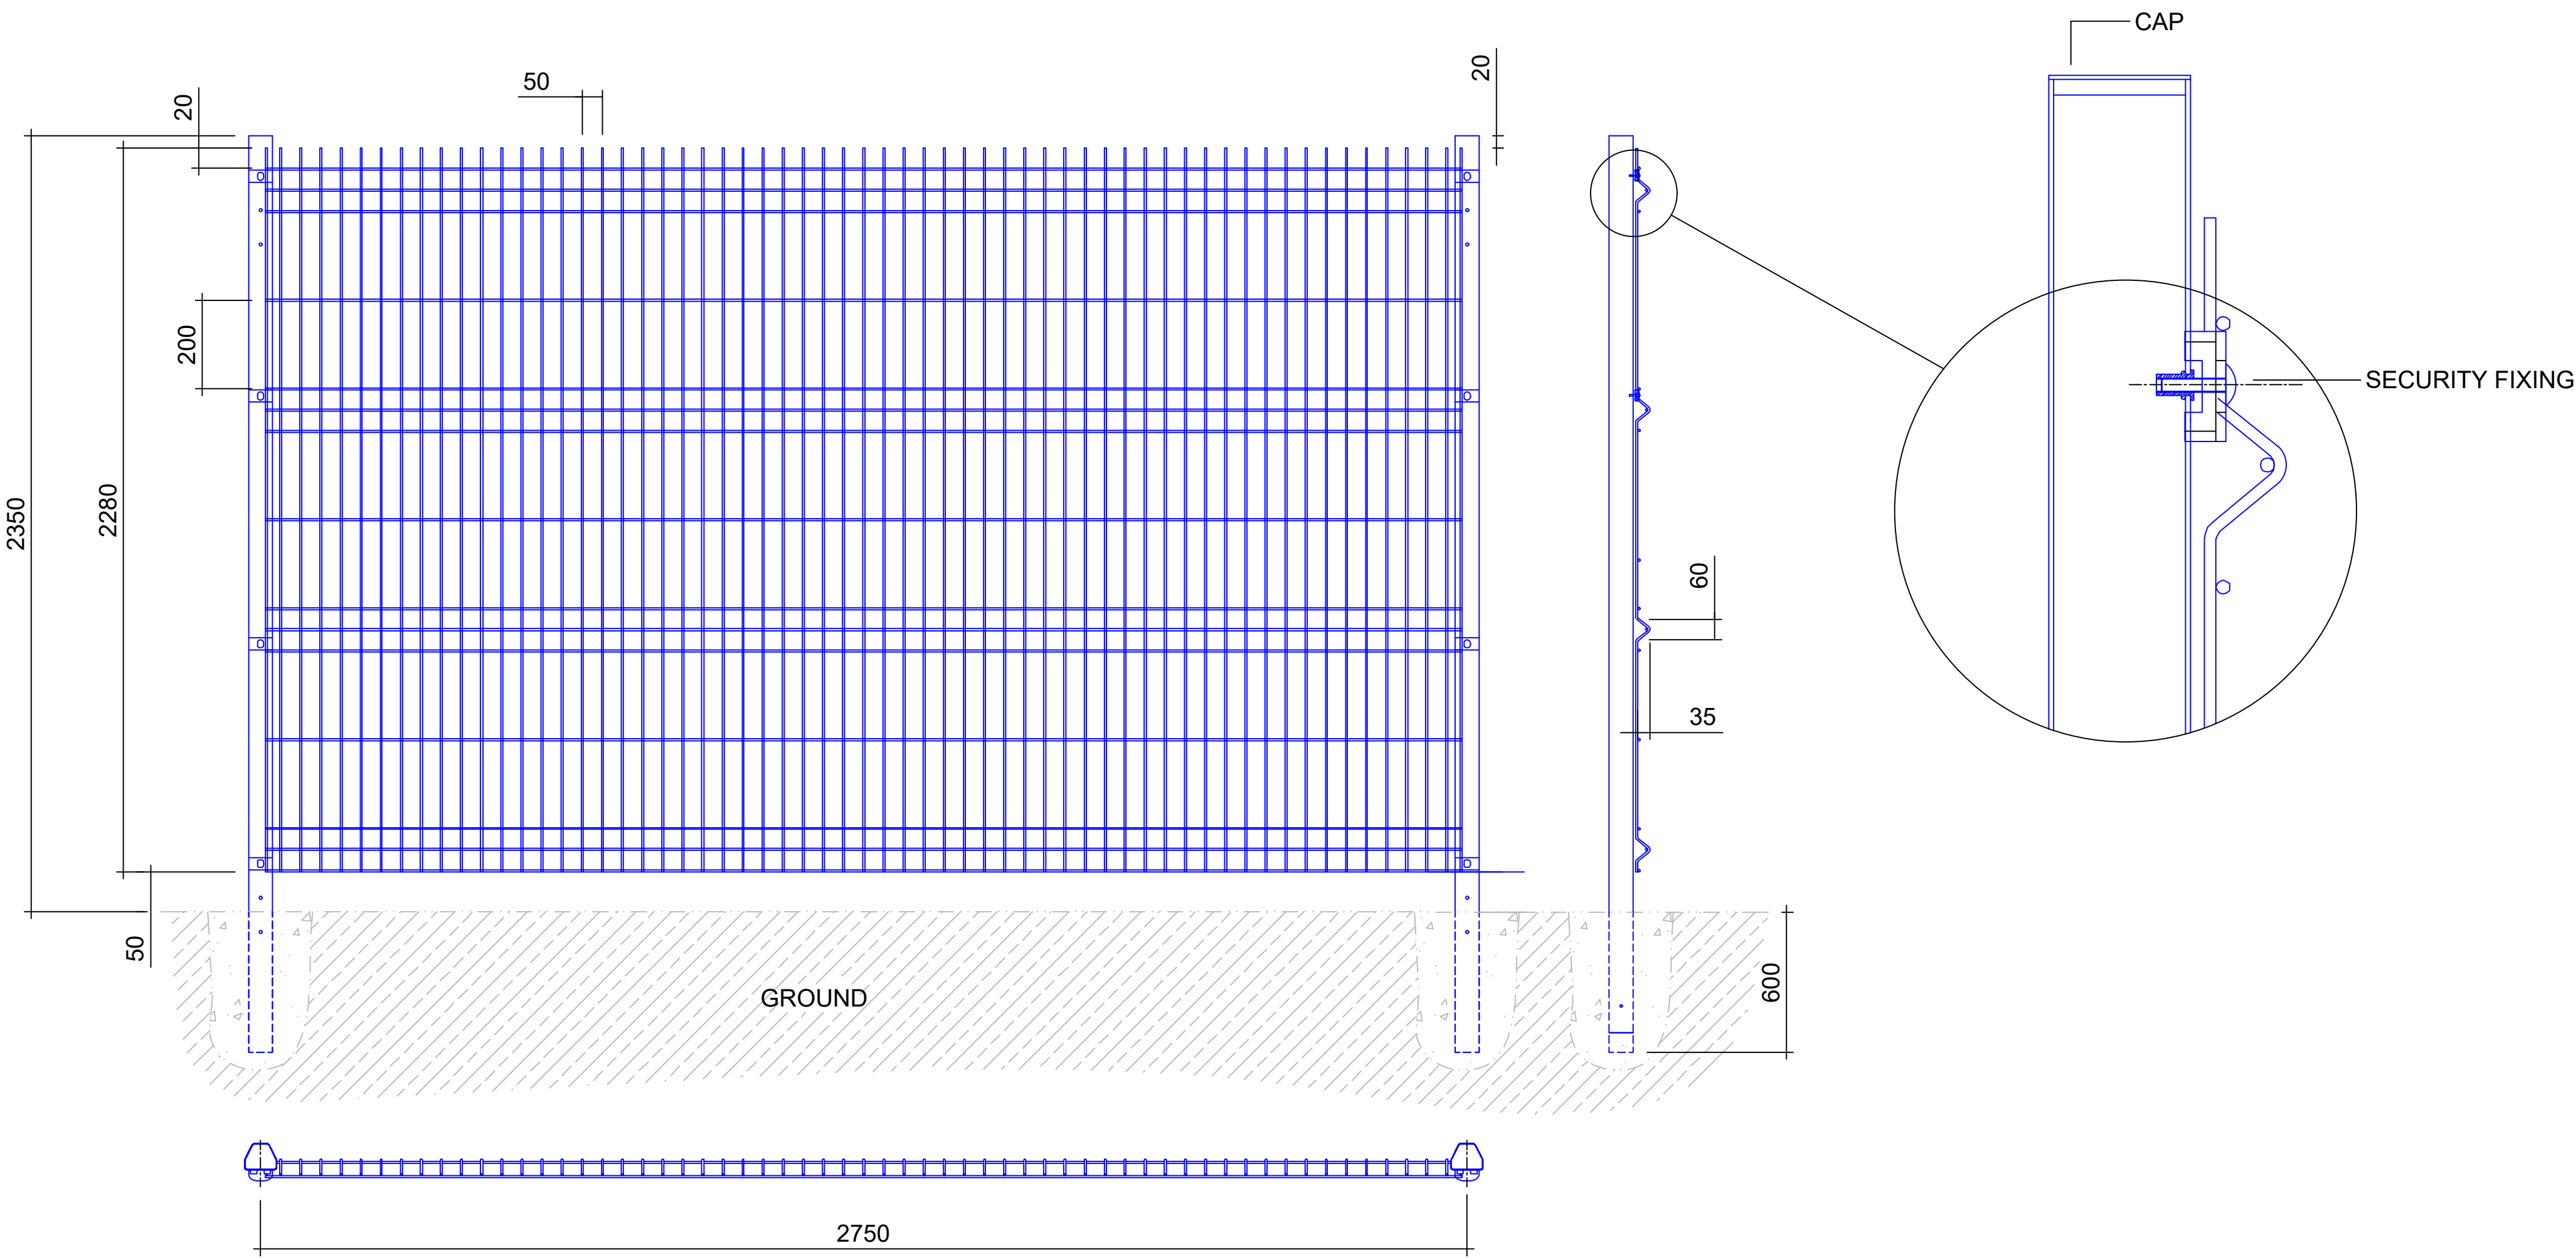

DIM A	DIM B	POSTS	ANGLES	PALES
2400	750	102x44	50x50	"W"&"D"

2.4m HIGH DOUBLE LEAF GATE - PALISADE FENCING

2.4m HIGH - PALISADE FENCING

PROJECT NAME:

Uskmouth

Company logo



This document is to be used for indicative purposes only.

DRAWING	SECTION		DRAWING CODE		
	PLANNING	SCALE	FILE NAME	1:50	
Gate, fence and camera details					
REV	DATA	MODIFIED	DRAWN	CHECKED	APPROVED
00	09-01-2025		E.N.		
01					
02					
03					
04					
05					