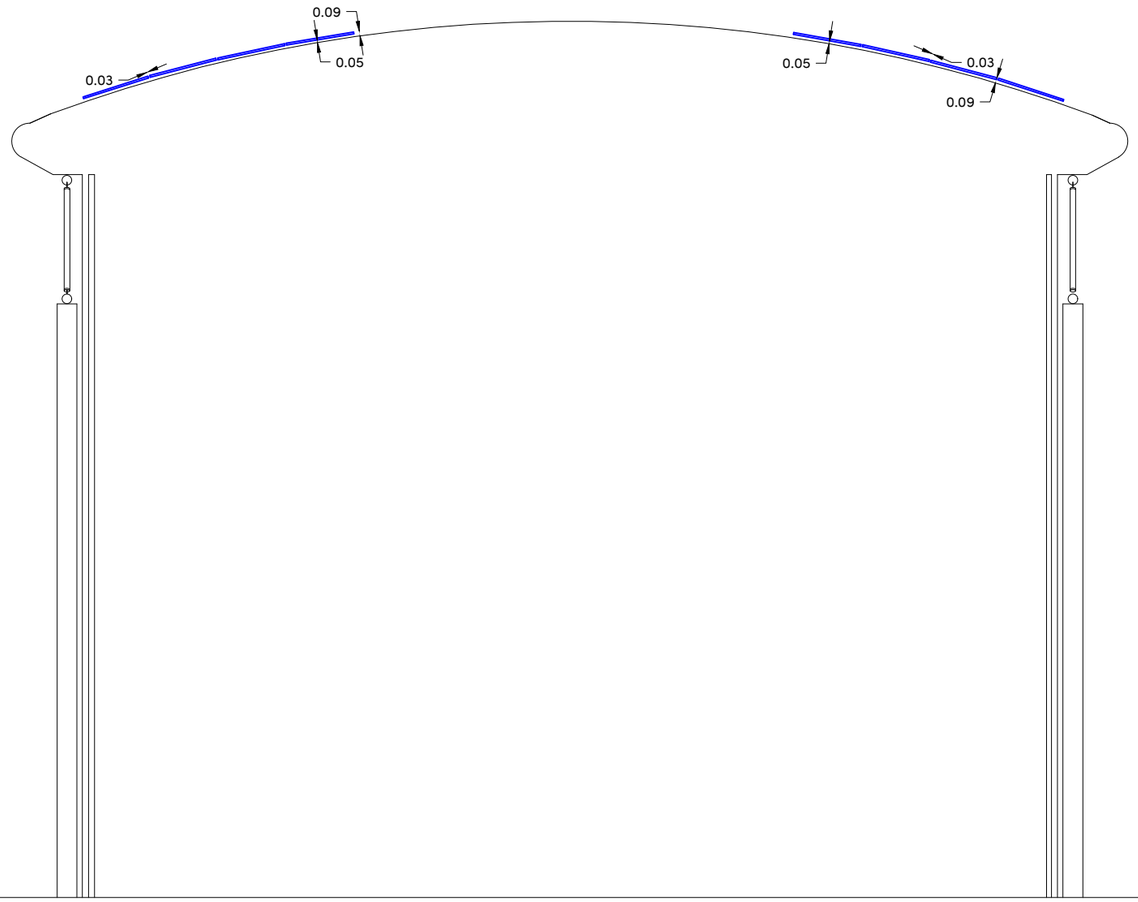


SECTION 1

NOTES

1) ALL DIMENSIONS TO BE CHECKED ON SITE AND NOT SCALED FROM THIS DRAWING.
2) HOLLIS SHALL BE INFORMED IN WRITING OF ANY DISCREPANCIES.
3) ALL DIMENSIONS ARE IN METRES ONLY.
4) THE ORIGIN AND ORIENTATION OF THE SURVEY GRID RELATE TO AN ARBITRARY GRID.
5) ALL LEVELS ARE BASED ON AN ARBITRARY DATUM.

KEY

A	Alarm	IC	Inspection Cover
A/C	Air Conditioner	ICM	Intercom
AH	Arch Height	IRF	Iron Railing Fence
AL	Arch Level	JB	Junction Box
ASH	Arch Spring Height	L	Light
ASL	Arch Spring Level	LB	Litter Bin
ATM	Automated Teller Machine	Max	Maximum
B	Bollard	MHH	Maximum Haunch Height
BGP	Break Glass Point	Min	Minimum
BH	Floor To Beam Height	O/H	Overhead
Br	Brick	OBF	Open Boarded Fence
BRW	Brick Retaining Wall	OSBM	Ordnance Survey Bench Mark
BSL	Beam Soffit Level	P	Post
BW	Brick Wall	PLI	Pavement Light
BWF	Barbed Wire Fence	PRF	Post and Rail Fence
CB	Cigarette Bin	PS	Paving Stones
CBF	Close Boarded Fence	PWF	Post and Wire Fence
CCTV	Closed Circuit Television	Rad	Radiator
CH	Cill To Head Height	RDM	Recessed Door Mat
Chy	Chimney	RHH	Ridge Haunch Height
CIF	Corrugated Iron Fence	Ri	River
CIH	Clear Internal Height	RSD	Roller Shutter Door
CL	Cover Level	RSJ	Rolled Steel Joist
CLF	Chain Link Fence	RW	Retaining Wall
Col	Column	RWG	Rain Water Pipe With Gully
Conc	Concrete	RWP	Rain Water Pipe
CoW	Cable on Wall	SB	Sign Board
CPS	Concrete Paving Slabs	SBM	Site Bench Mark
Cup	Cupboard	SF	Security Fence
DH	Door Height	SH	Spring Height
DP	Down Pipe	SR	Skylight
DrC	Drainage Channel	SO	Smoke Outlet
DtH	Duct Height	SP	Sign Post
EJB	Electrical Junction Box	SS	Security Sensor
EM	Electricity Meter	T	Telephone
ESG	Electrical Switchgear	TBM	Temporary Bench Mark
FA	Fire Alarm	THL	Threshold Level
FB	Flower Bed	ToW	Top Of Wall
FC	Floor To Cill Height	Typ	Typical
FE	Fire Extinguisher	UTL	Unable To Lift
FFL	Finished Floor Level	V	Vent
FHR	Fire Hose Reel	VCP	Vehicle Charging Point
FL	Floor Level	VP	Vent Pipe
Flr	Floodlight	W	Window
G	Gully	WCL	Window Cill Level
GM	Gas Meter	WH	Water Heater
GV	Gas Valve	WHL	Window Head Level
h	Height	WM	Water Meter
HB	Hand Basin	WPF	Wooden Panel Fence
HR	Handrail		

KEY PLAN

ELEVATION/SECTION SYMBOLS

30.00 Elevation Level

Sloping Surface

Op. Opaque

REVISIONS

REV.	DATE	AMENDMENTS	INITIAL

THIS DRAWING IS FOR THE FOLLOWING PURPOSE ONLY:
PRELIMINARY ☐ TENDER ☐ CONSTRUCTION ☐
SKETCH ☐ MEASURED SURVEY ☒ CONTRACT ☐

TITLE
SECTION
PROPOSED

CLIENT
Atlas Hotels Limited
4 Romulus Court
Meridian Business Park
Leicester LE19 1YG

PROJECT NAME
Holiday Inn Express
Lakeside Dr, Duffryn
Newport
NP10 8BB

HOLLIS
RICS
South Point
Harmony Row
Dublin
D02 H270

T +353 1 447 5130
W hollisglobal.com

DATE	DRAWN BY
18.08.2026	TS
SCALE 1:100 @A3	CHECKED XX

PROJECT	LINE	ORIGINATOR	VOLUME/ ZONE/ BLDG	LEVEL
128449	105	HLS	00	ZZ
FILE TYPE	DISCIPLINE/ ROLE	NUMBER	STATUS	REVISION
M2	B	10591	S0	P00