


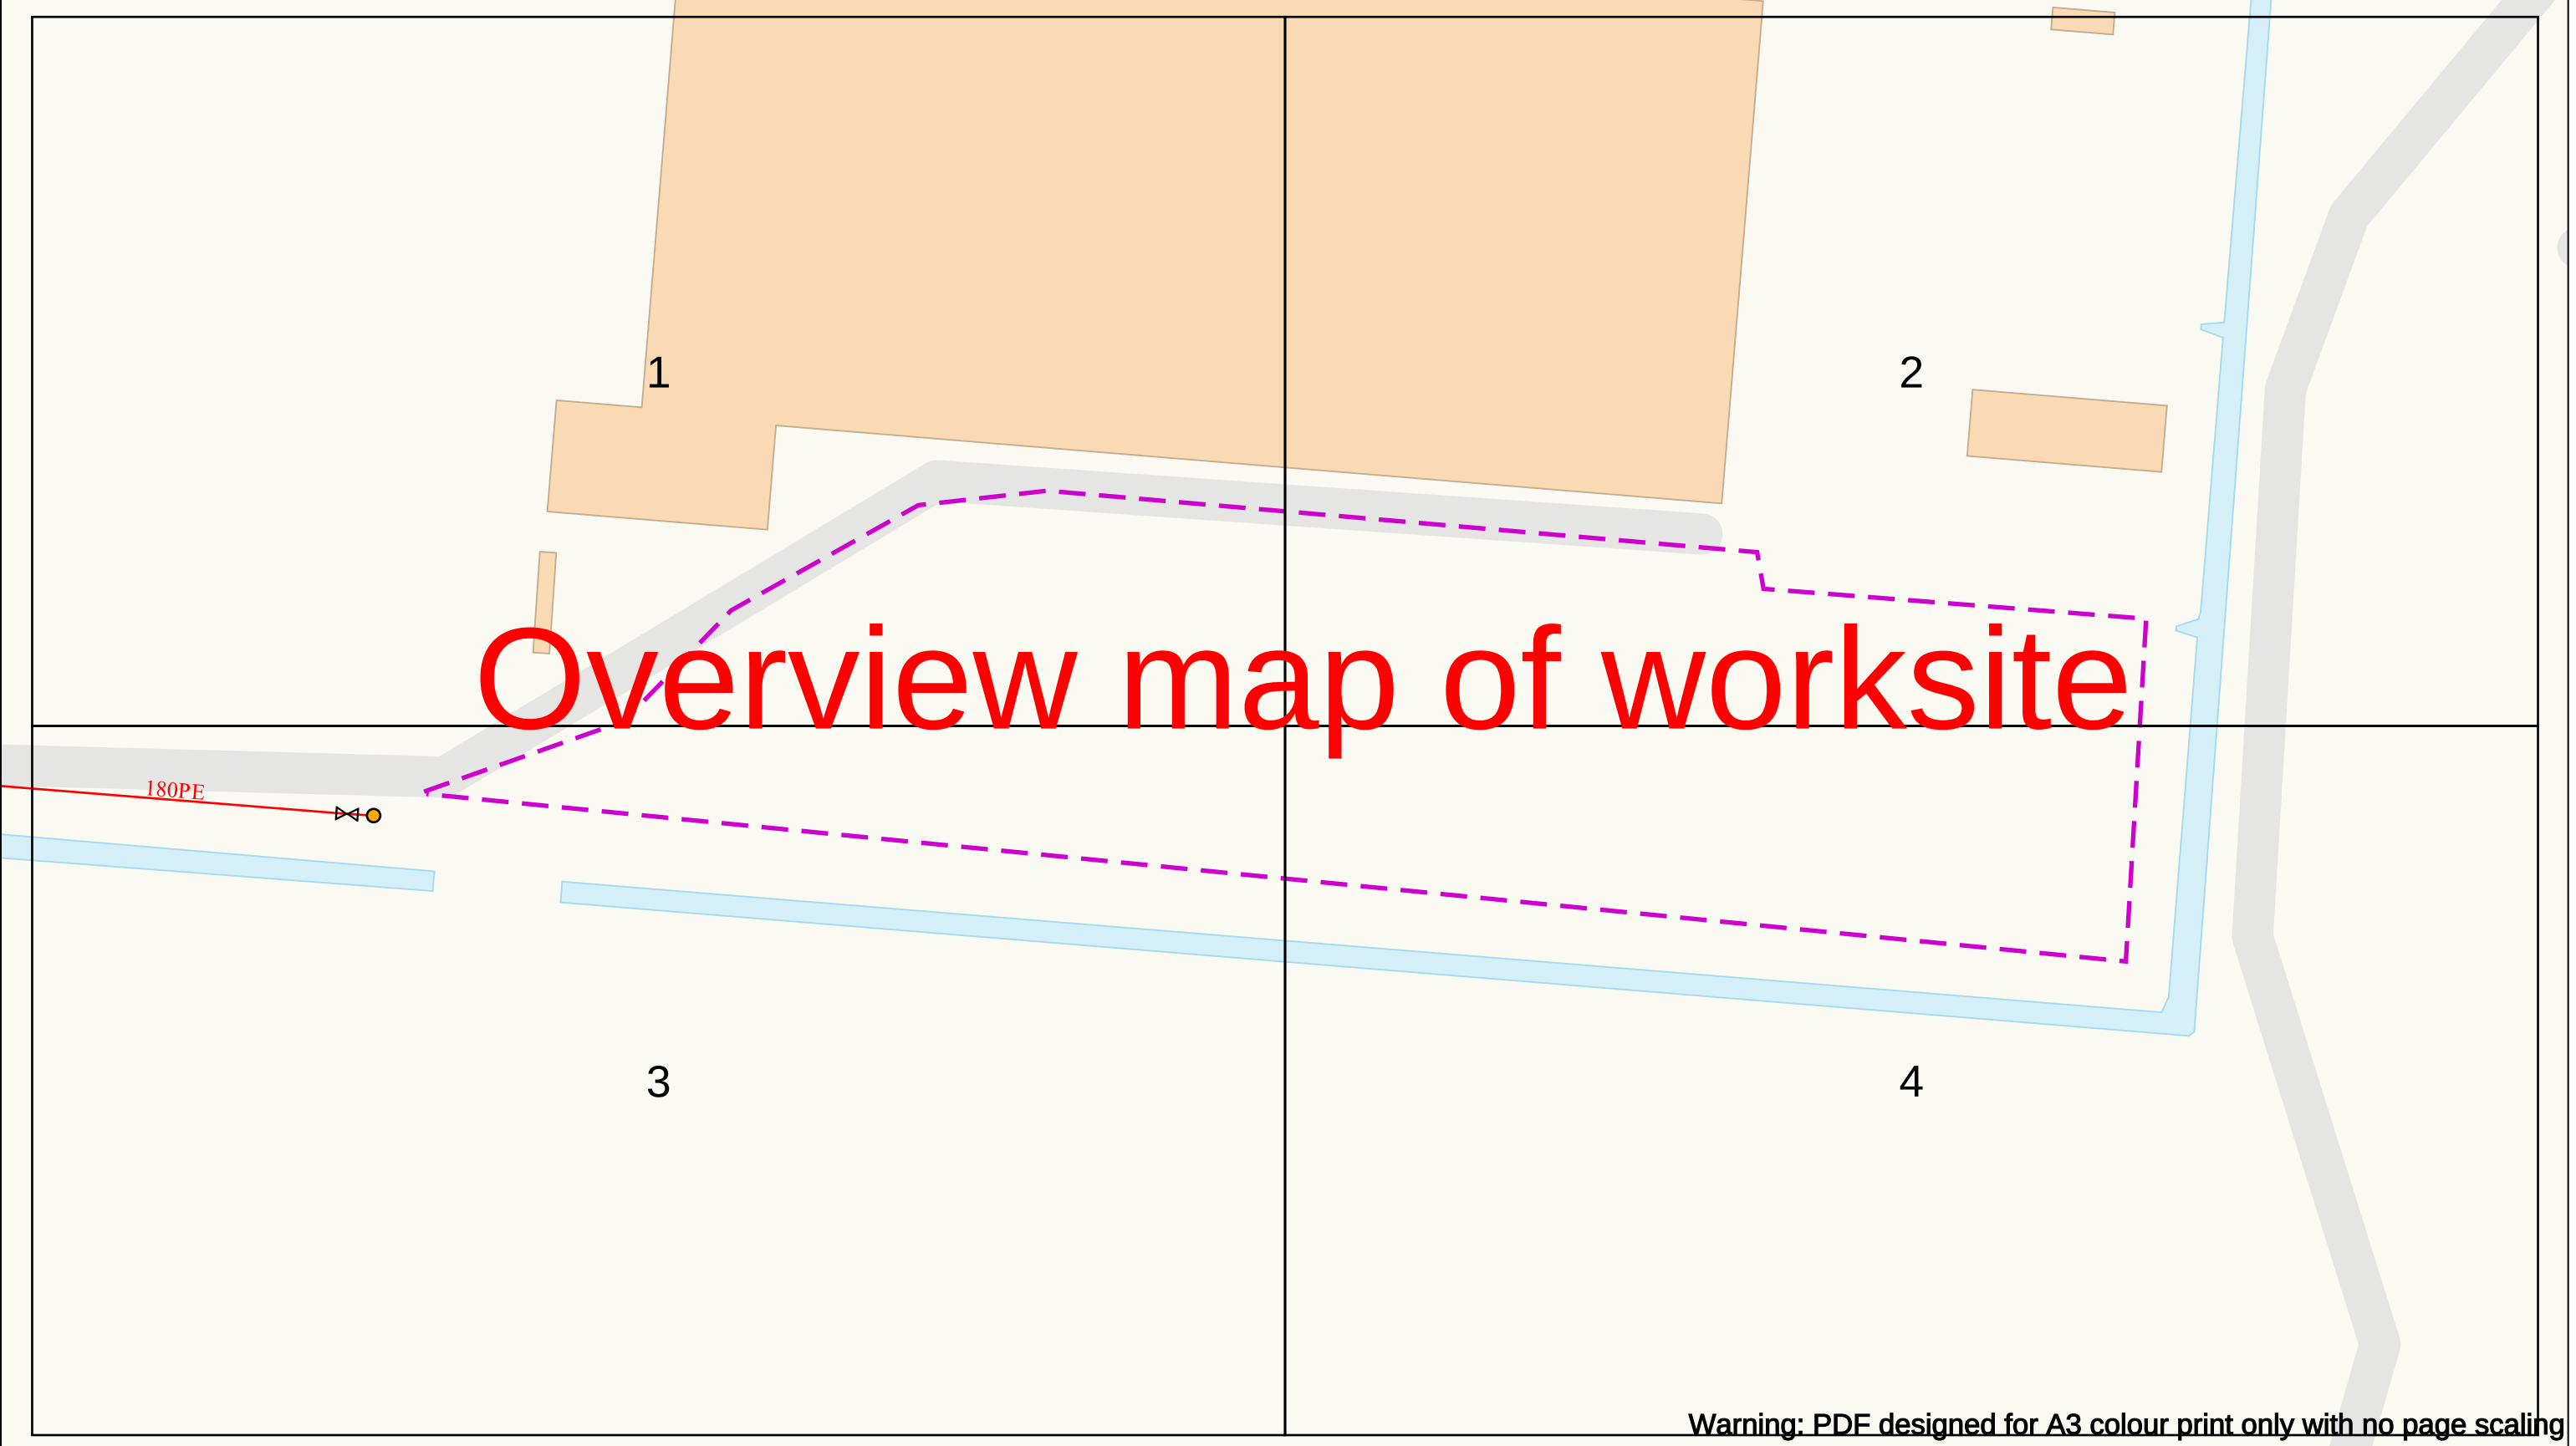

Warning: PDF designed for A3 colour print only with no page scaling


Dig Sites Area:  Line: 

Date Requested: 05/02/2026
Job Reference: 40349713
Site Location: 337034 187116
Requested by:
Mr Geraint Roberts
Your Scheme/Reference:
22/1100

IMPORTANT NOTICES

- This information is given as a guide only and its accuracy cannot be guaranteed
- The plan only shows pipes owned by Indigo Pipelines Limited
- Service pipes etc. may not be shown but their presence should be anticipated
- You must use safe digging practices in accordance with H5(G)47 to establish the actual position of mains, services and other apparatus before any mechanical excavation is used
- It is your responsibility to ensure this information is provided to all persons working near our plant
- If in doubt call the team on 0118 436 2510


Please note: If you have overlaps or misalignments between base maps that make it difficult to understand please contact plant@indigonetworks.co.uk or call 0118 436 2510

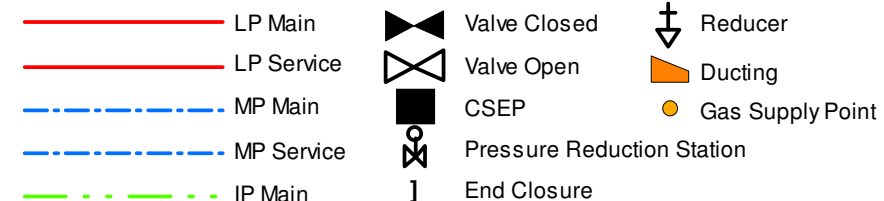

Indigo Pipelines Ltd.
Registered Office:
200 Brook Drive,
Green Park,
Reading,
RG2 6UB.

Scale: 1:1025 (When plotted at A3)

Crown Copyright © - Reproduced by permission of Ordnance Survey on behalf of HMSO. and database right 2025. All rights reserved.
CROWN COPYRIGHT © All Rights Reserved. OS Open ZoomStack. Plans generated by DigSAFE Pro™ software provided by LinesearchbeforeUdig.

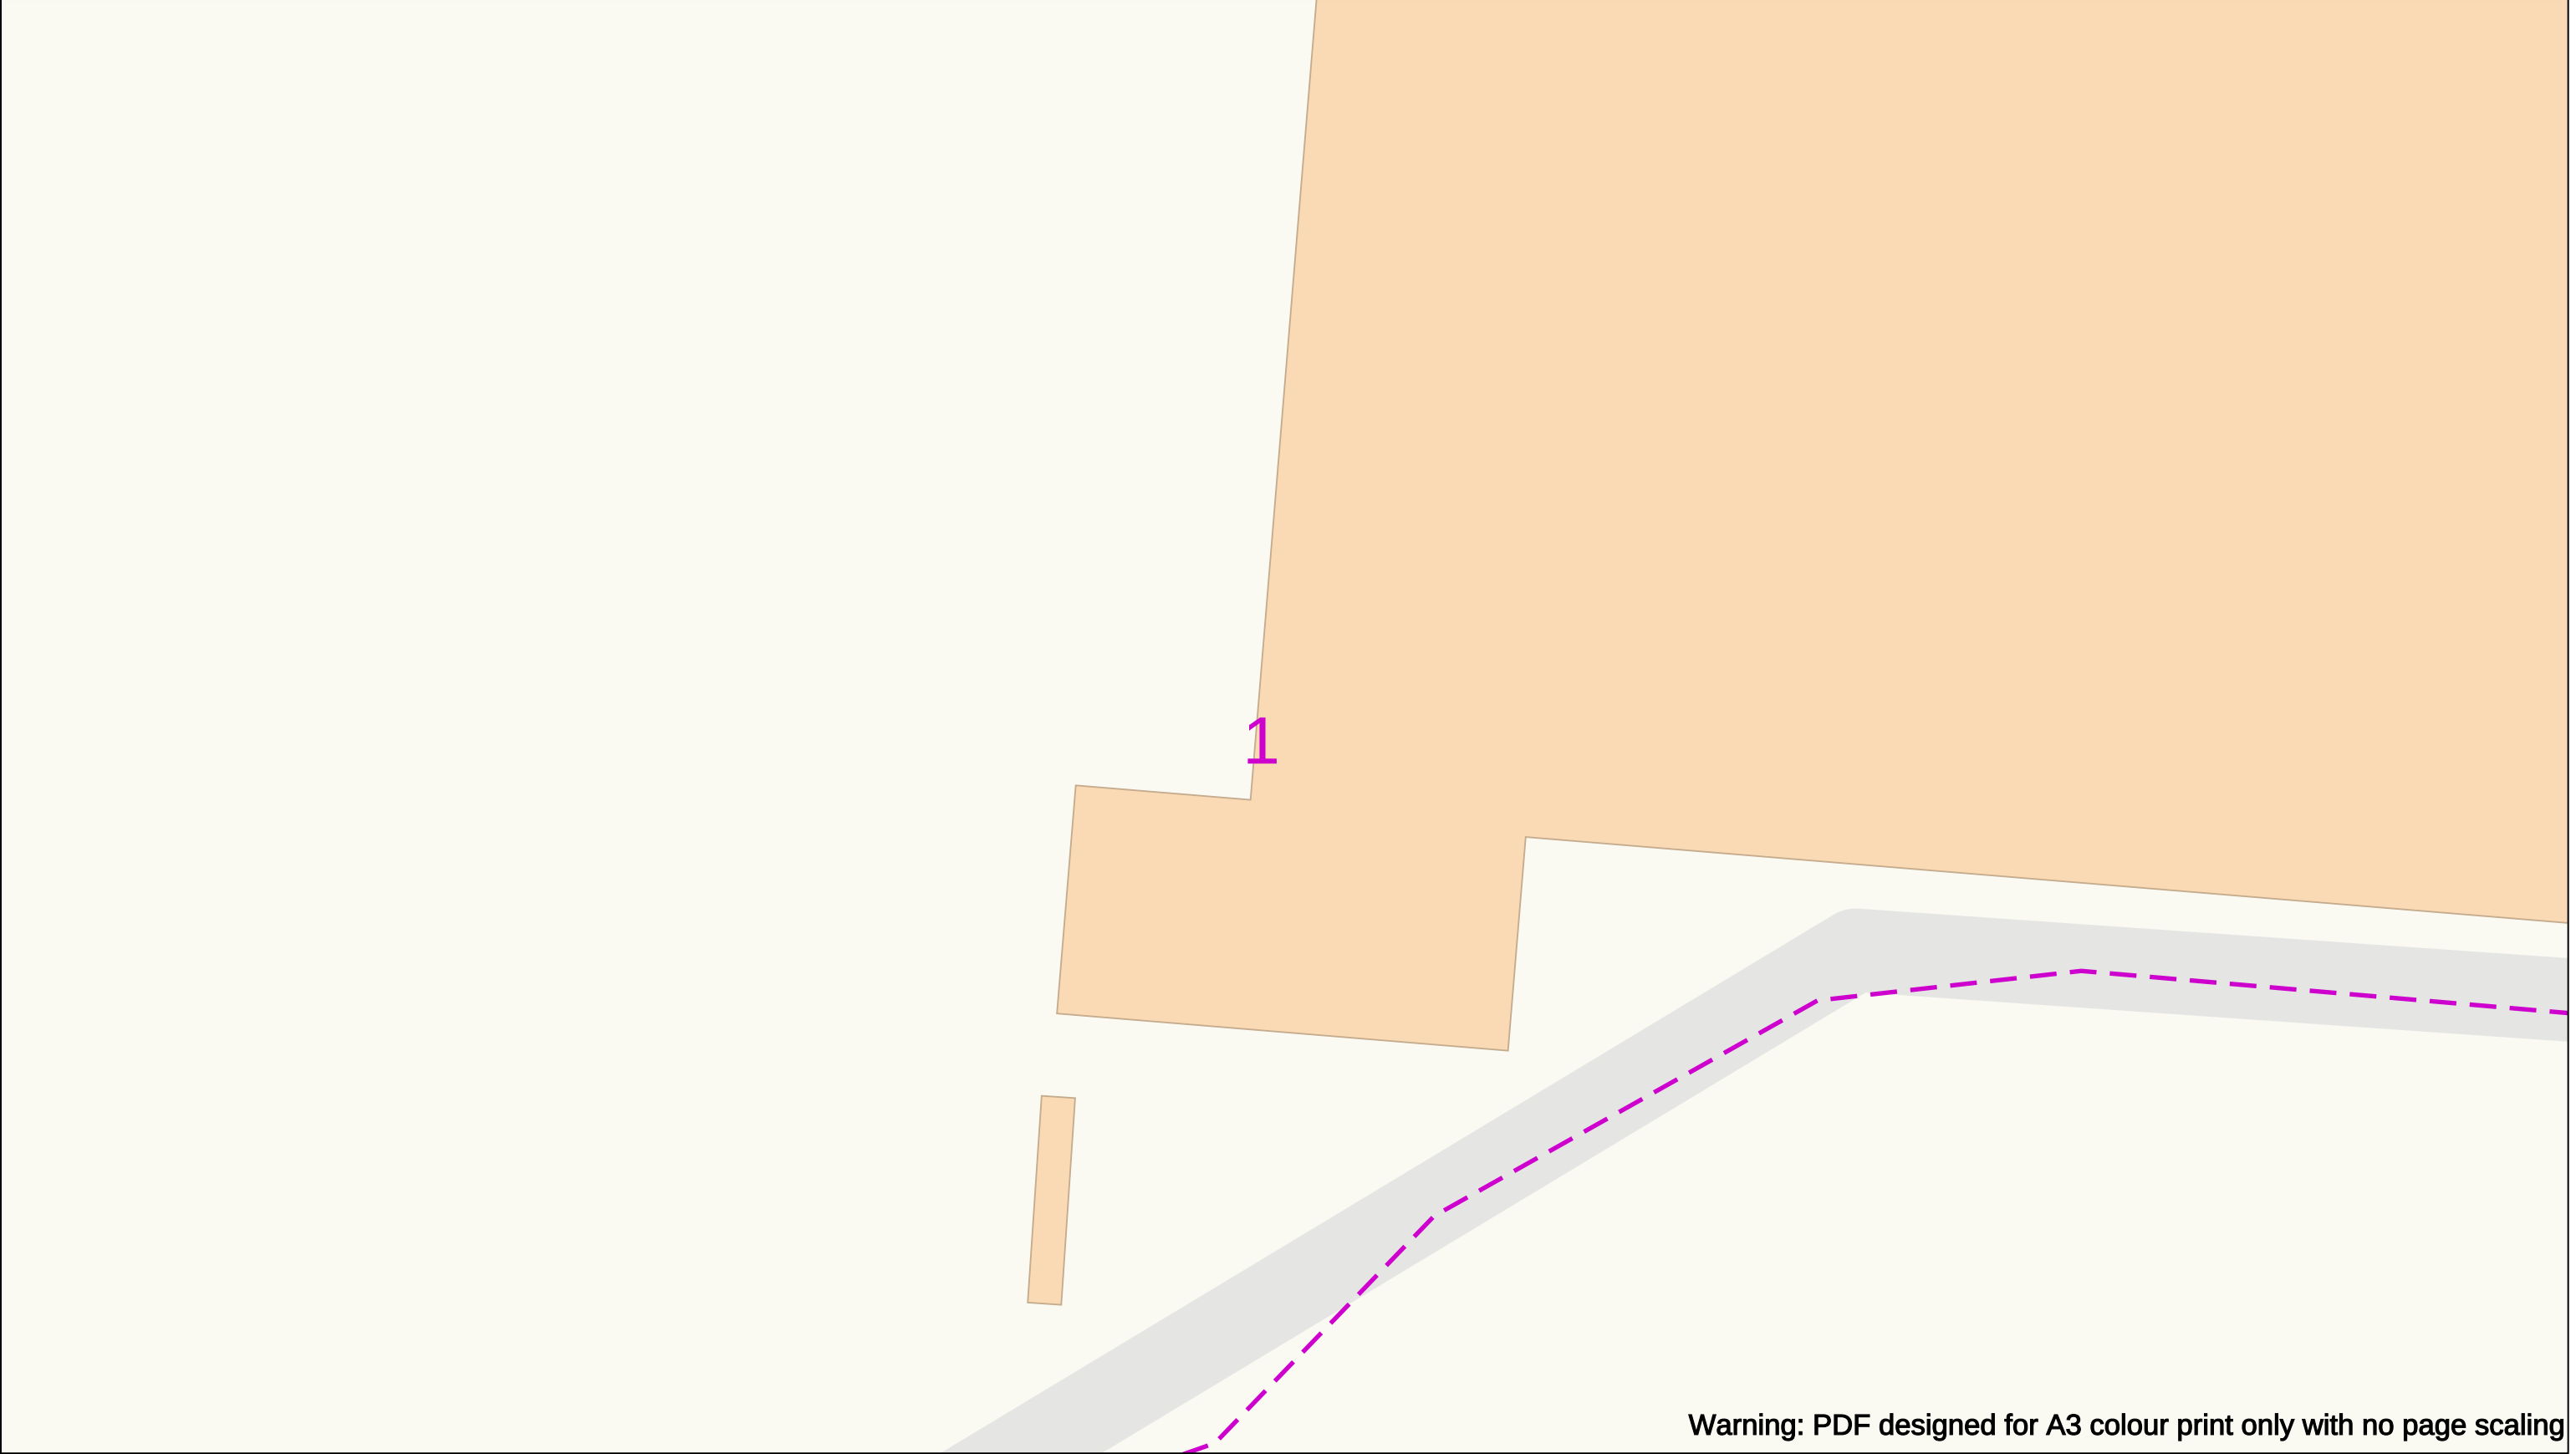

Warning: PDF designed for A3 colour print only with no page scaling

050m

Dig Sites

Area:

Line:

Date Requested: 05/02/2026

Job Reference: 40349713

Site Location: 337034 187116

Requested by:
Mr Geraint Roberts

Your Scheme/Reference: 22/1100

IMPORTANT NOTICES

- This information is given as a guide only and its accuracy cannot be guaranteed
- The plan only shows pipes owned by Indigo Pipelines Limited
- Service pipes etc. may not be shown but their presence should be anticipated
- You must use safe digging practices in accordance with HS(G)47 to establish the actual position of mains, services and other apparatus before any mechanical excavation is used
- It is your responsibility to ensure this information is provided to all persons working near our plant
- If in doubt call the team on 0118 436 2510.

Please note: If you have overlaps or misalignments between base maps that make it difficult to understand please contact plant@indigonetworks.co.uk or call 0118 436 2510

LP Main

LP Service

MP Main

MP Service

IP Main

Valve Closed

Valve Open

CSEP

Pressure Reduction Station

1

End Closure

Reducer

Ducting

Gas Supply Point

N

E

S

W

indigo

pipelines

Indigo Pipelines Ltd.

Registered Office:

200 Brook Drive,

Green Park,

Reading,

RG2 6UB.

Crown Copyright © - Reproduced by permission of Ordnance Survey on behalf of HMSO. and database right 2025. All rights reserved.

CROWN COPYRIGHT © All Rights Reserved. OS Open ZoomStack. Plans generated by DigSAFE Pro™ software provided by LinesearchbeforeUdig.



Warning: PDF designed for A3 colour print only with no page scaling

050m

Dig Sites

Area:

Line:

Date Requested: 05/02/2026

Job Reference: 40349713

Site Location: 337034 187116

Requested by:
Mr Geraint Roberts

Your Scheme/Reference: 22/1100

IMPORTANT NOTICES

- This information is given as a guide only and its accuracy cannot be guaranteed
- The plan only shows pipes owned by Indigo Pipelines Limited
- Service pipes etc. may not be shown but their presence should be anticipated
- You must use safe digging practices in accordance with H5(G)47 to establish the actual position of mains, services and other apparatus before any mechanical excavation is used
- It is your responsibility to ensure this information is provided to all persons working near our plant
- If in doubt call the team on 0118 436 2510.

Please note: If you have overlaps or misalignments between base maps that make it difficult to understand please contact plant@indigonetworks.co.uk or call 0118 436 2510

LP Main

LP Service

MP Main

MP Service

IP Main

Valve Closed

Valve Open

CSEP

Pressure Reduction Station

1

End Closure

Reducer

Ducting

Gas Supply Point

N

W

E


S

indigo pipelines

Indigo Pipelines Ltd.

Registered Office:
200 Brook Drive,
Green Park,
Reading,
RG2 6UB.

Crown Copyright © - Reproduced by permission of Ordnance Survey on behalf of HMSO. and database right 2025. All rights reserved.
CROWN COPYRIGHT © All Rights Reserved. OS Open ZoomStack. Plans generated by DigSAFE Pro™ software provided by LinesearchbeforeUdig.

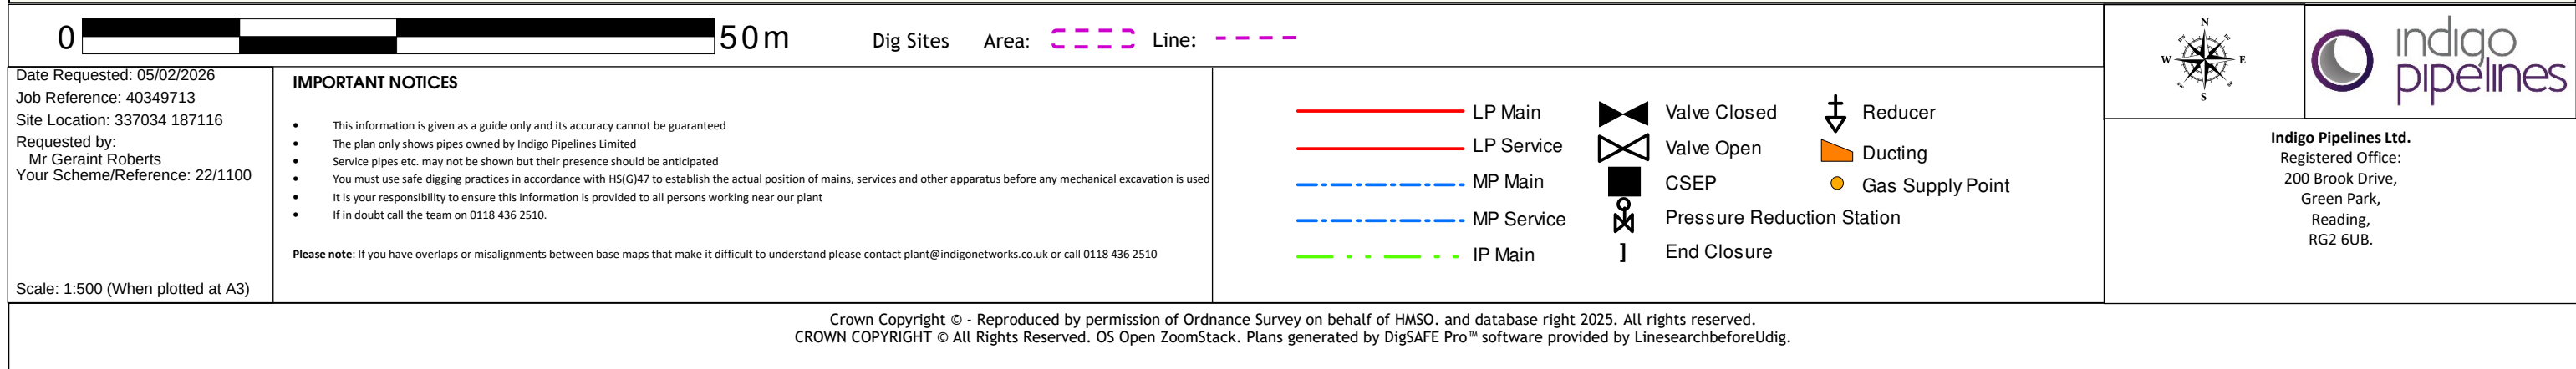



Warning: PDF designed for A3 colour print only with no page scaling

050m

Dig Sites

Area:

Line:

Date Requested: 05/02/2026

Job Reference: 40349713

Site Location: 337034 187116

Requested by:
Mr Geraint Roberts

Your Scheme/Reference: 22/1100

IMPORTANT NOTICES

- This information is given as a guide only and its accuracy cannot be guaranteed
- The plan only shows pipes owned by Indigo Pipelines Limited
- Service pipes etc. may not be shown but their presence should be anticipated
- You must use safe digging practices in accordance with HS(G)47 to establish the actual position of mains, services and other apparatus before any mechanical excavation is used
- It is your responsibility to ensure this information is provided to all persons working near our plant
- If in doubt call the team on 0118 436 2510.

Please note: If you have overlaps or misalignments between base maps that make it difficult to understand please contact plant@indigonetworks.co.uk or call 0118 436 2510

LP Main

LP Service

MP Main

MP Service

IP Main

Valve Closed

Valve Open

CSEP

Pressure Reduction Station

1

End Closure

Reducer

Ducting

Gas Supply Point

N

E

S

W

indigo pipelines

Indigo Pipelines Ltd.

Registered Office:
200 Brook Drive,
Green Park,
Reading,
RG2 6UB.

Crown Copyright © - Reproduced by permission of Ordnance Survey on behalf of HMSO. and database right 2025. All rights reserved.
CROWN COPYRIGHT © All Rights Reserved. OS Open ZoomStack. Plans generated by DigSAFE Pro™ software provided by LinesearchbeforeUdig.