


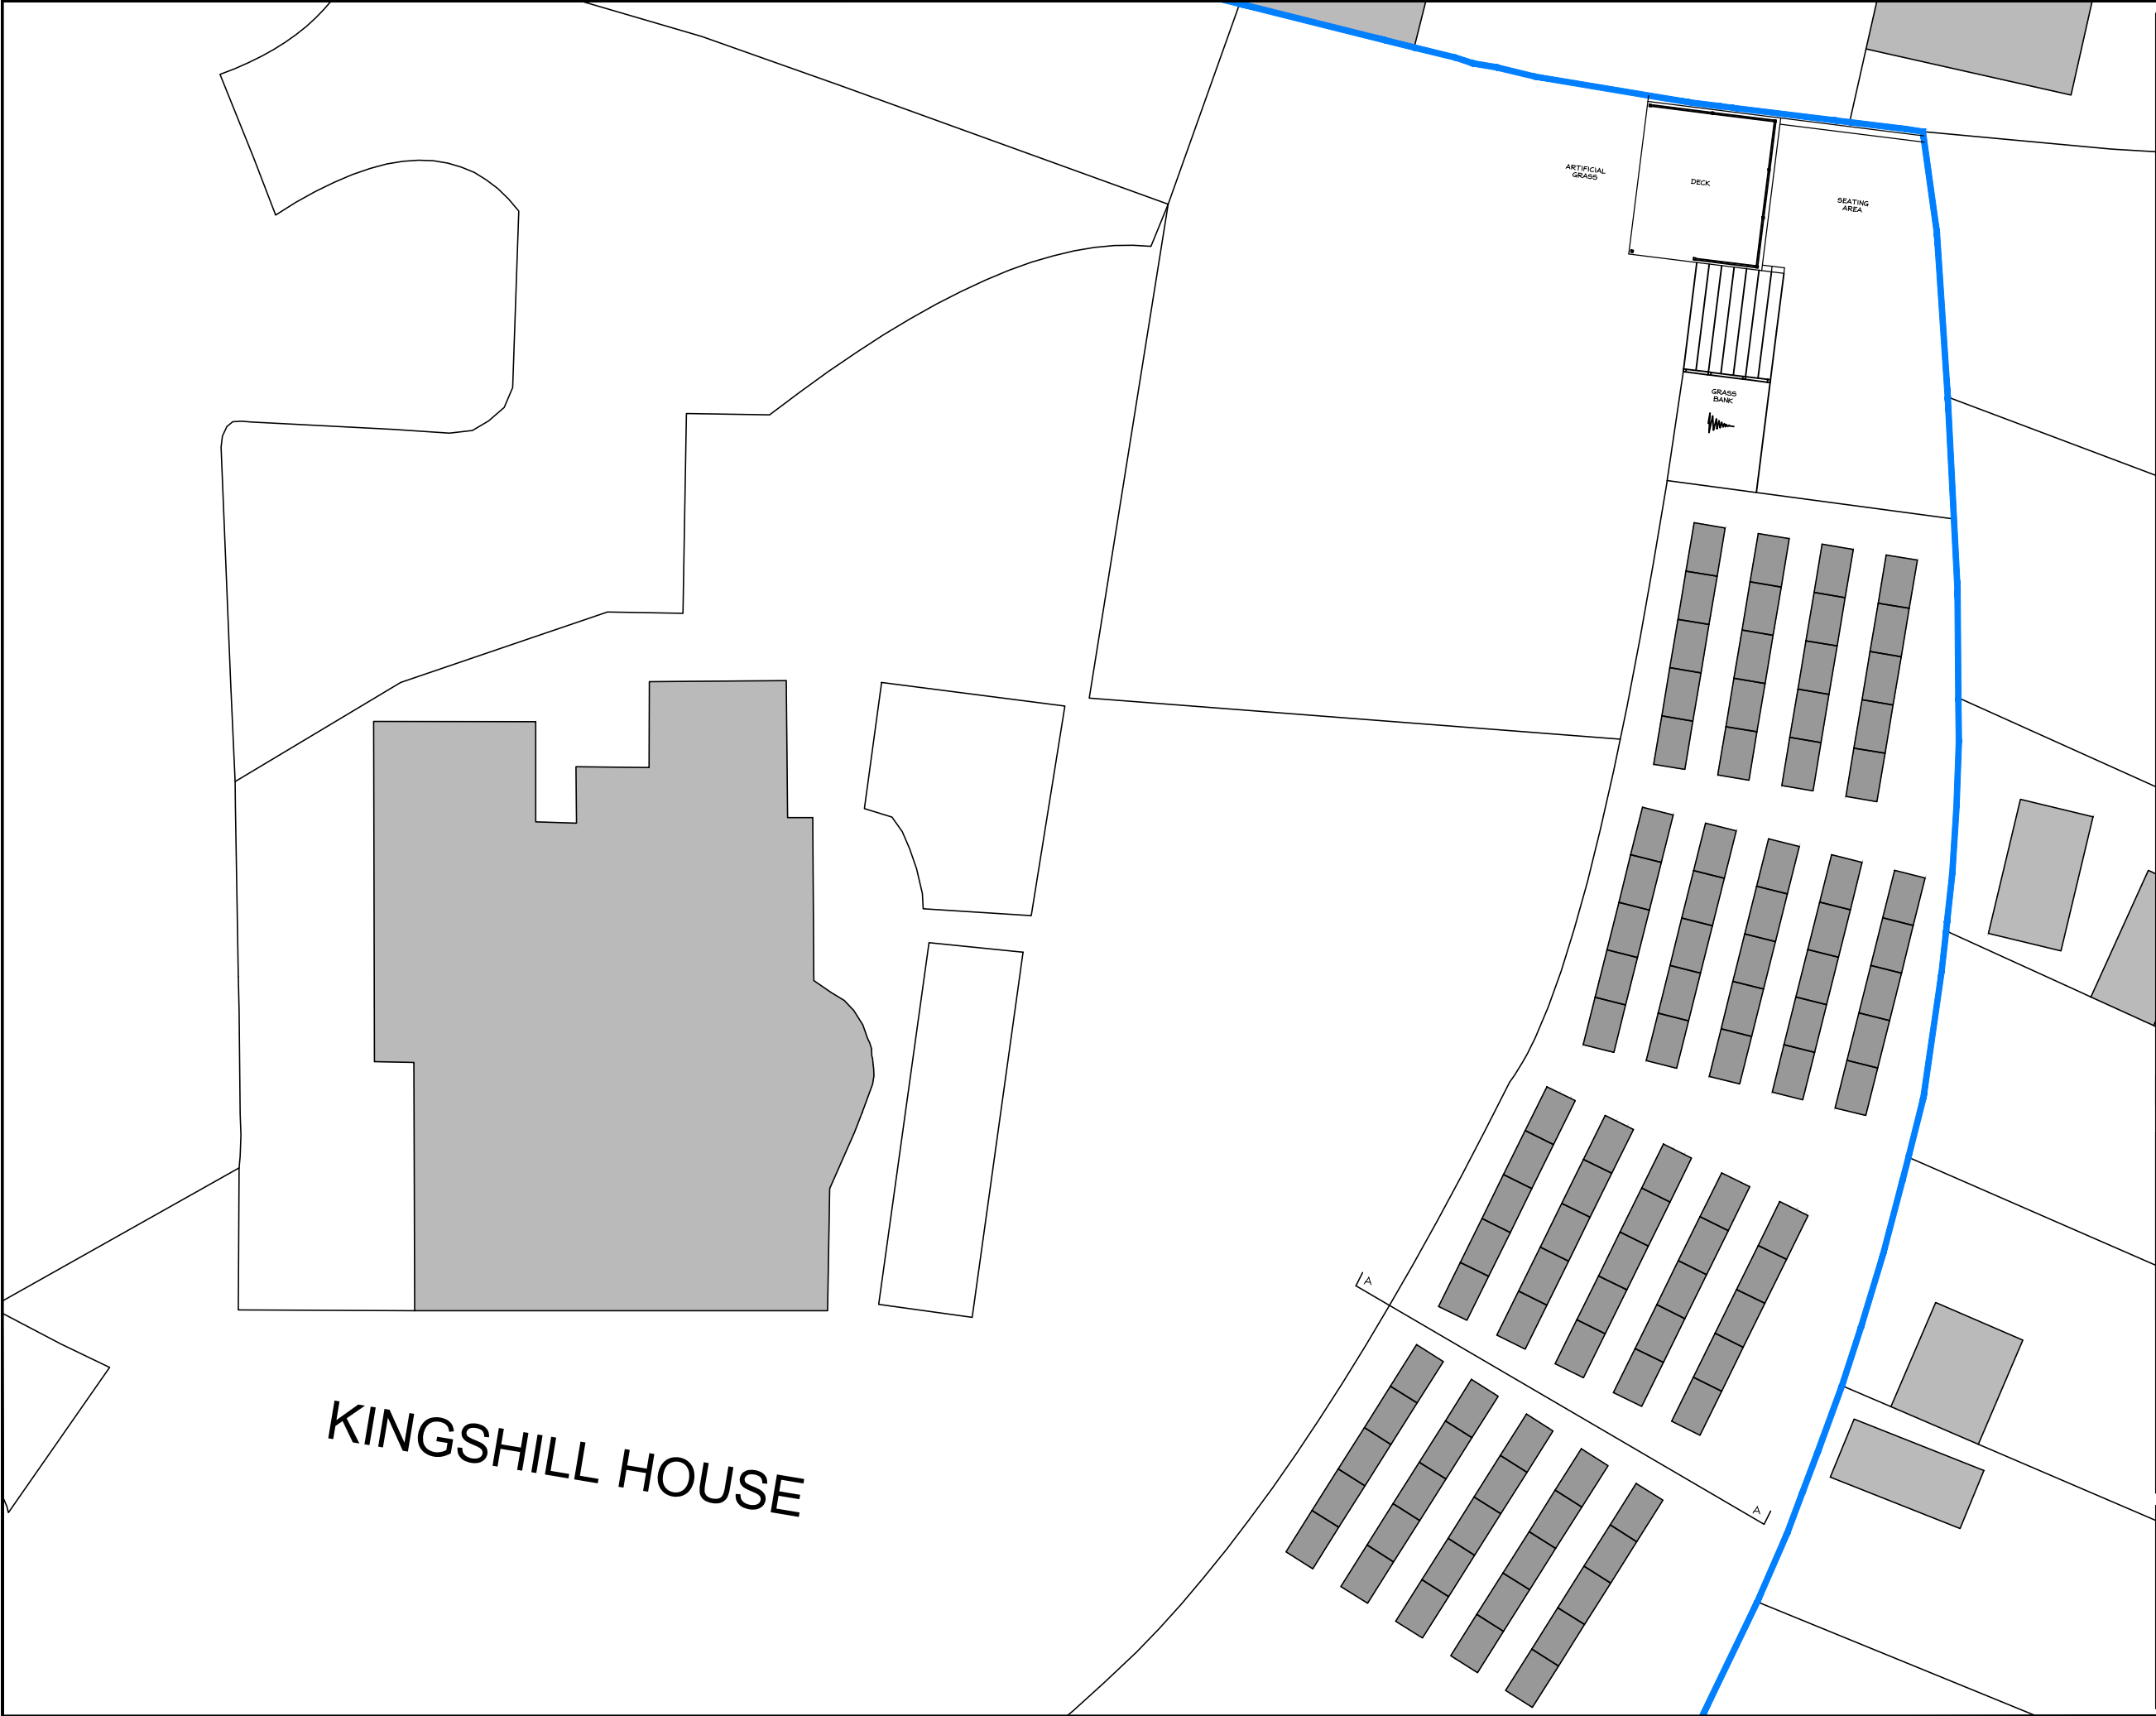

Notes:

1. THE COPYRIGHT OF THIS DRAWING BELONGS TO CMB DESIGN AND BUILD LTD. IT SHOULD NOT BE REPRODUCED OR DISCLOSED TO THIRD PARTIES WITHOUT PERMISSION OF CMB DESIGN AND BUILD LTD.

2. DO NOT SCALE THIS DRAWING

3. MEASUREMENTS IN MM UNLESS STATED. ANY DISCREPANCIES TO BE BROUGHT TO ATTENTION OF CMB DESIGN AND BUILD IMMEDIATELY.

REV:	DESCRIPTION:	BY:	DATE:
STATUS:		PLANNING SUBMISSION	

CMB

design & build

CLIENT:

INSPIRED BUSINESS MEDIA
KINGSHILL HOUSE
NEWPORT
NP20 4EA

AGENT:

CMB DESIGN & BUILD
info@cmbdesignandbuild.co.uk
www.cmbdesignandbuild.co.uk
07512 520 833

SITE:

KINGSHILL HOUSE
PV WORKS

TITLE:

PROPOSED PV LOCATION
BLOCK PLAN

SCALE AT A3: 1:200 @ A3	DATE: OCT 25'	DRAWN: CMB	CHECKED: CMB
PROJECT NO: 19_0241	DRAWING NO: PL02	REVISION: *	