


PROPOSED SECTION A-A
1:100 @ A3

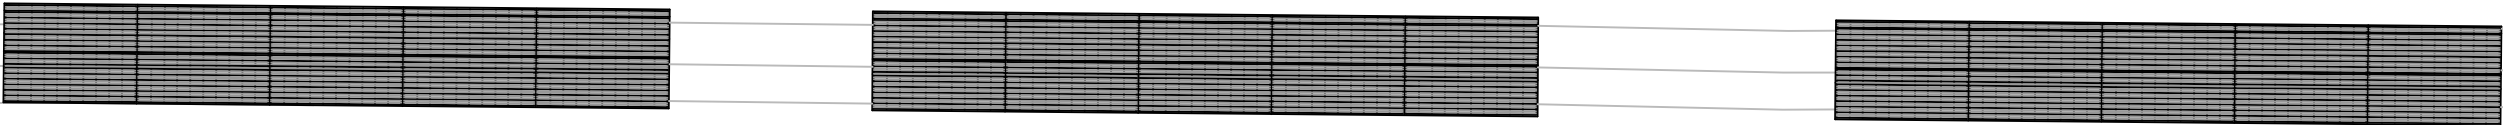

PROPOSED ELEVATION
1:100 @ A3

Notes:

1. THE COPYRIGHT OF THIS DRAWING BELONGS TO CMB DESIGN AND BUILD LTD. IT SHOULD NOT BE REPRODUCED OR DISCLOSED TO THIRD PARTIES WITHOUT PERMISSION OF CMB DESIGN AND BUILD LTD.
2. DO NOT SCALE THIS DRAWING
3. MEASUREMENTS IN MM UNLESS STATED. ANY DISCREPANCIES TO BE BROUGHT TO ATTENTION OF CMB DESIGN AND BUILD IMMEDIATELY.

REV:	DESCRIPTION:	BY:	DATE:
------	--------------	-----	-------

STATUS:	PLANNING SUBMISSION
---------	---------------------



CLIENT:	INSPIRED BUSINESS MEDIA KINGSHILL HOUSE NEWPORT NP20 4EA
---------	---

AGENT:	CMB DESIGN & BUILD info@cmbdesignandbuild.co.uk www.cmbdesignandbuild.co.uk 07512 520 833
--------	--

SITE:	KINGSHILL HOUSE PV WORKS
-------	-----------------------------

TITLE:	PROPOSED PV LOCATION ELEVATIONS
--------	------------------------------------

SCALE AT A3: 1:100 @ A3	DATE: OCT 25'	DRAWN: CMB	CHECKED: CMB
PROJECT NO: 19_0241	DRAWING NO: PL03	REVISION: *	