




10 cm - Caution as distortion can occur.
ALL CIVIL DIMENSIONS ARE IN METRES - ALL STRUCTURAL DIMENSIONS ARE IN MILLIMETRES - ALL LEVELS ARE IN METRES.

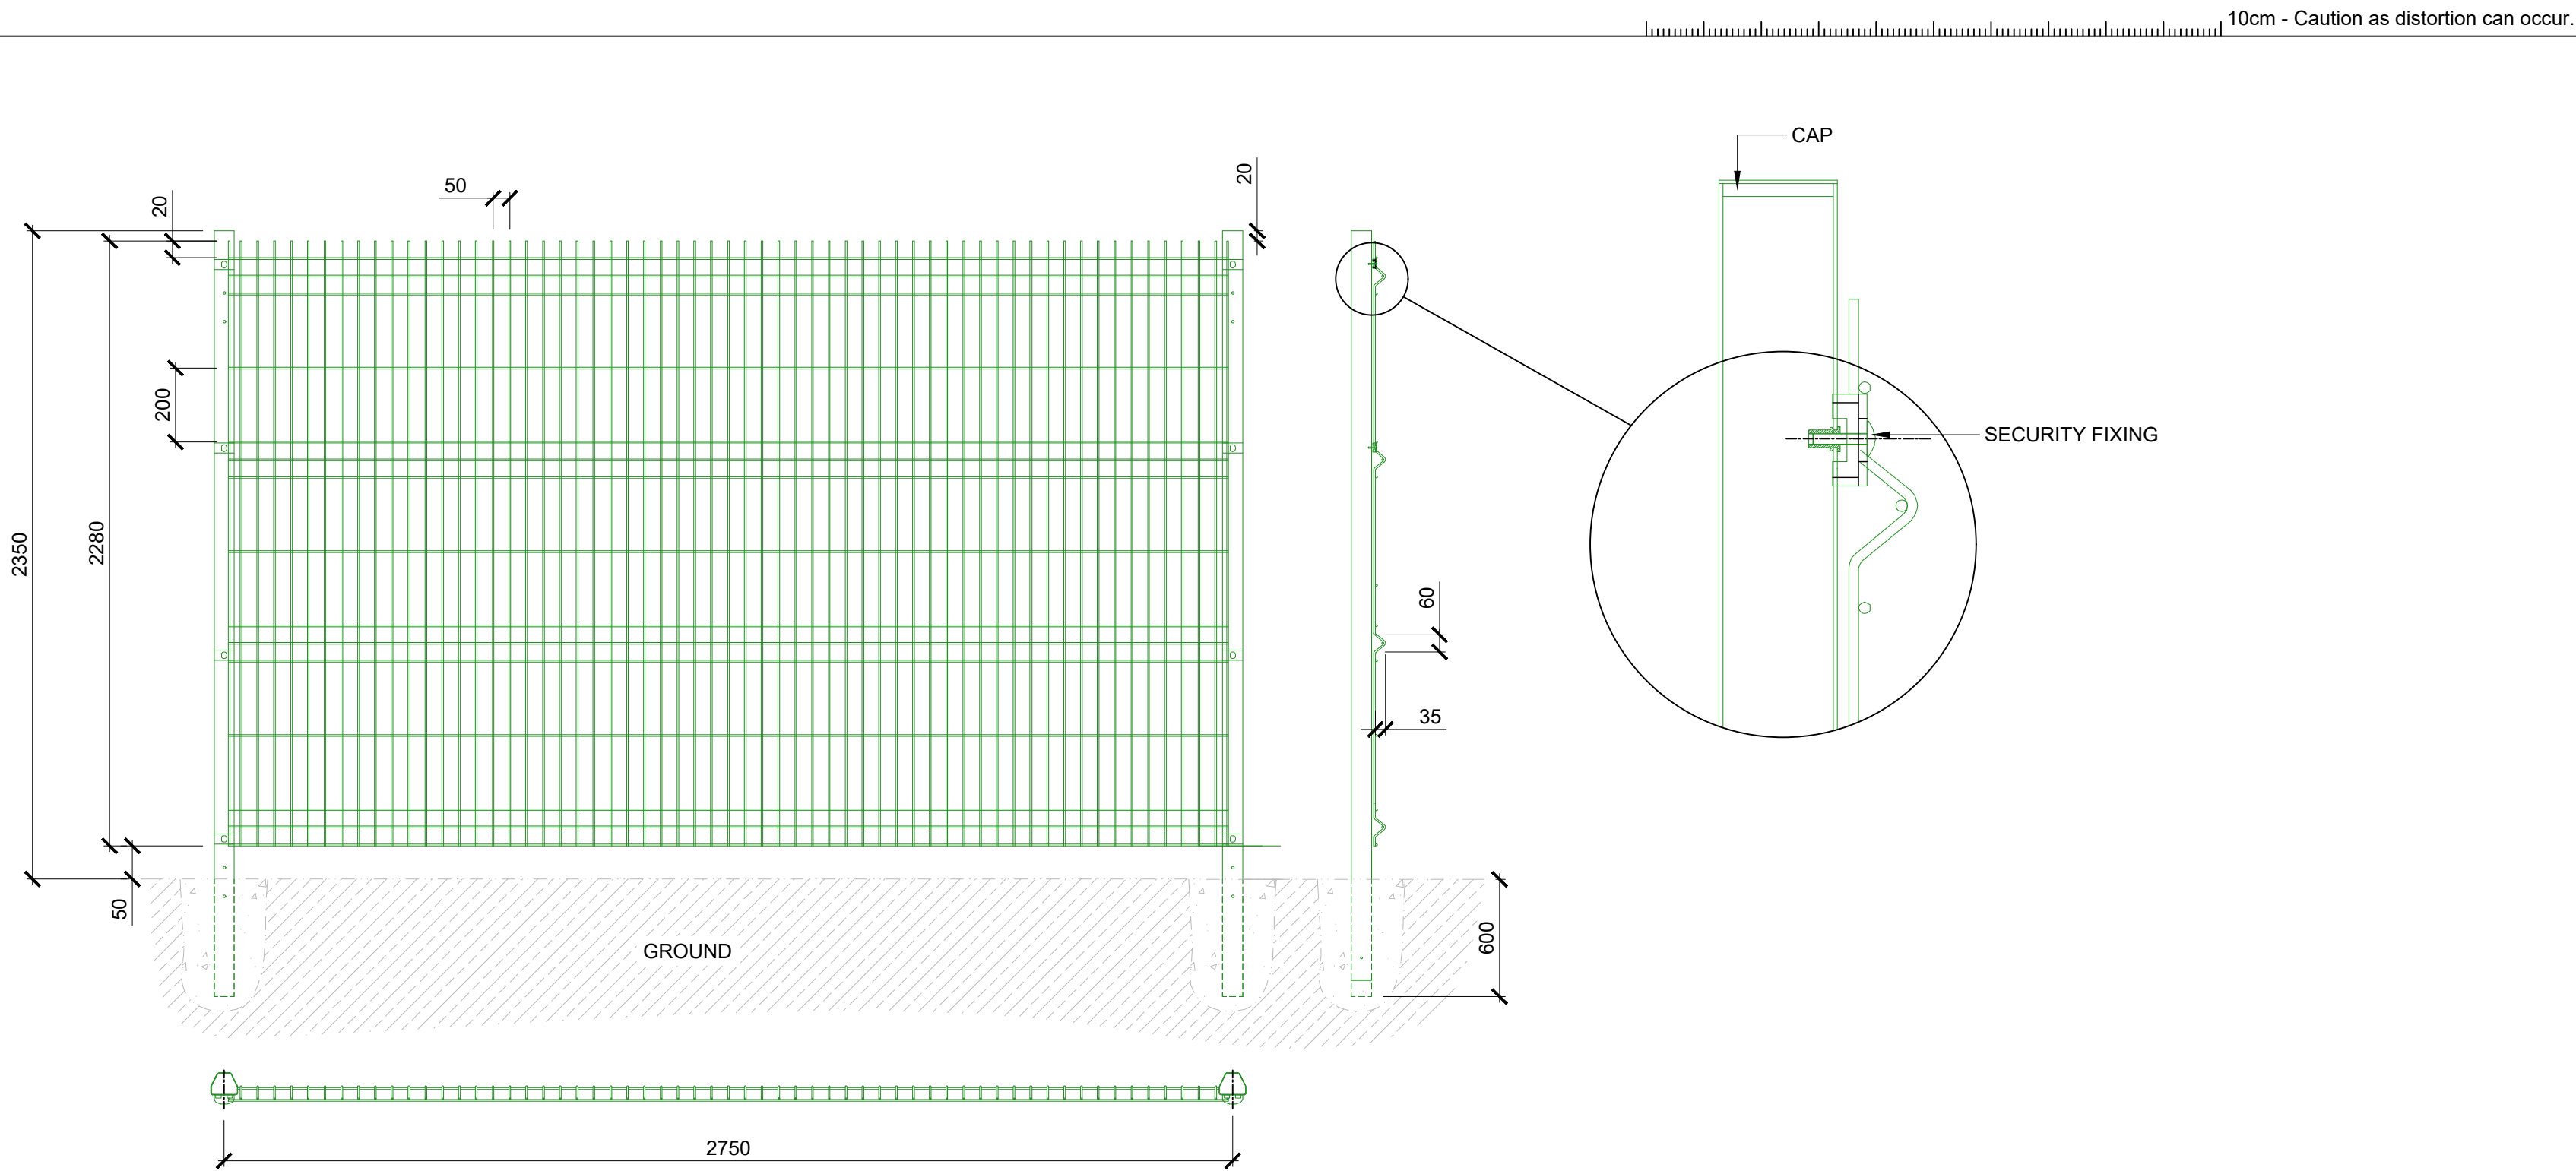

2.4m HIGH PRO-MESH PANEL SYSTEM
SCALE 1:25

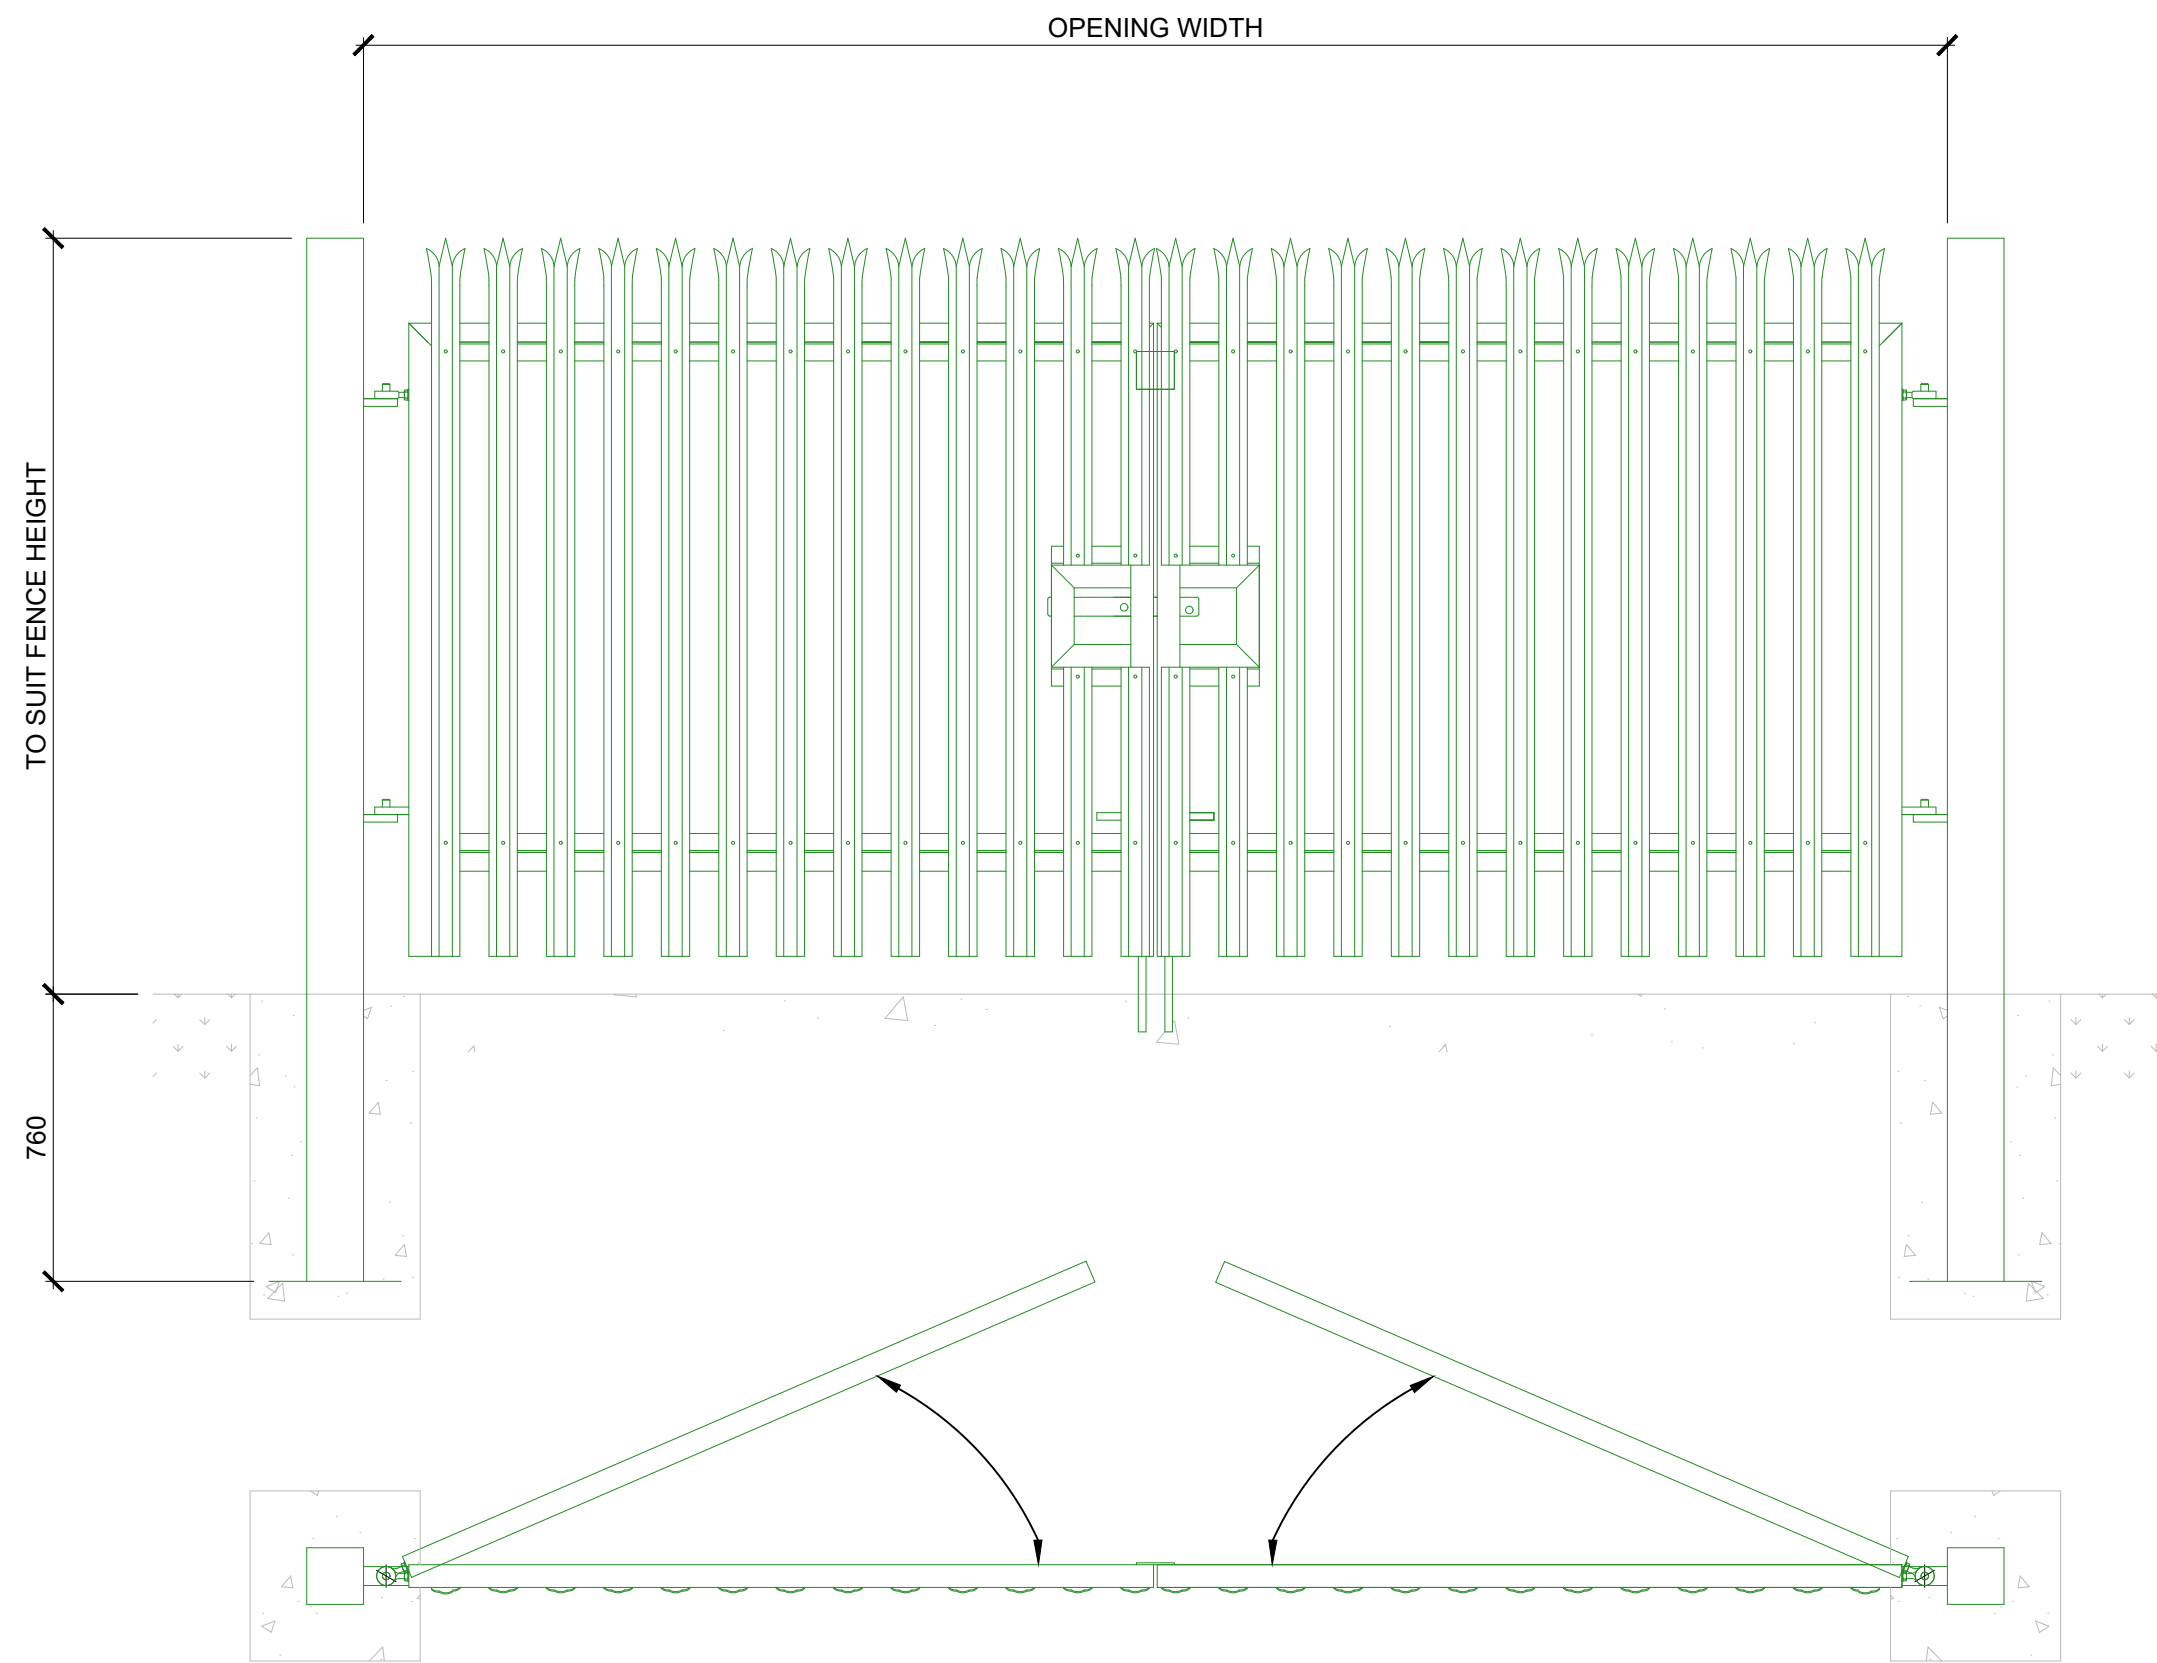

2.4m HIGH DOUBLE LEAF GATE - PALISADE FENCING
SCALE 1:25

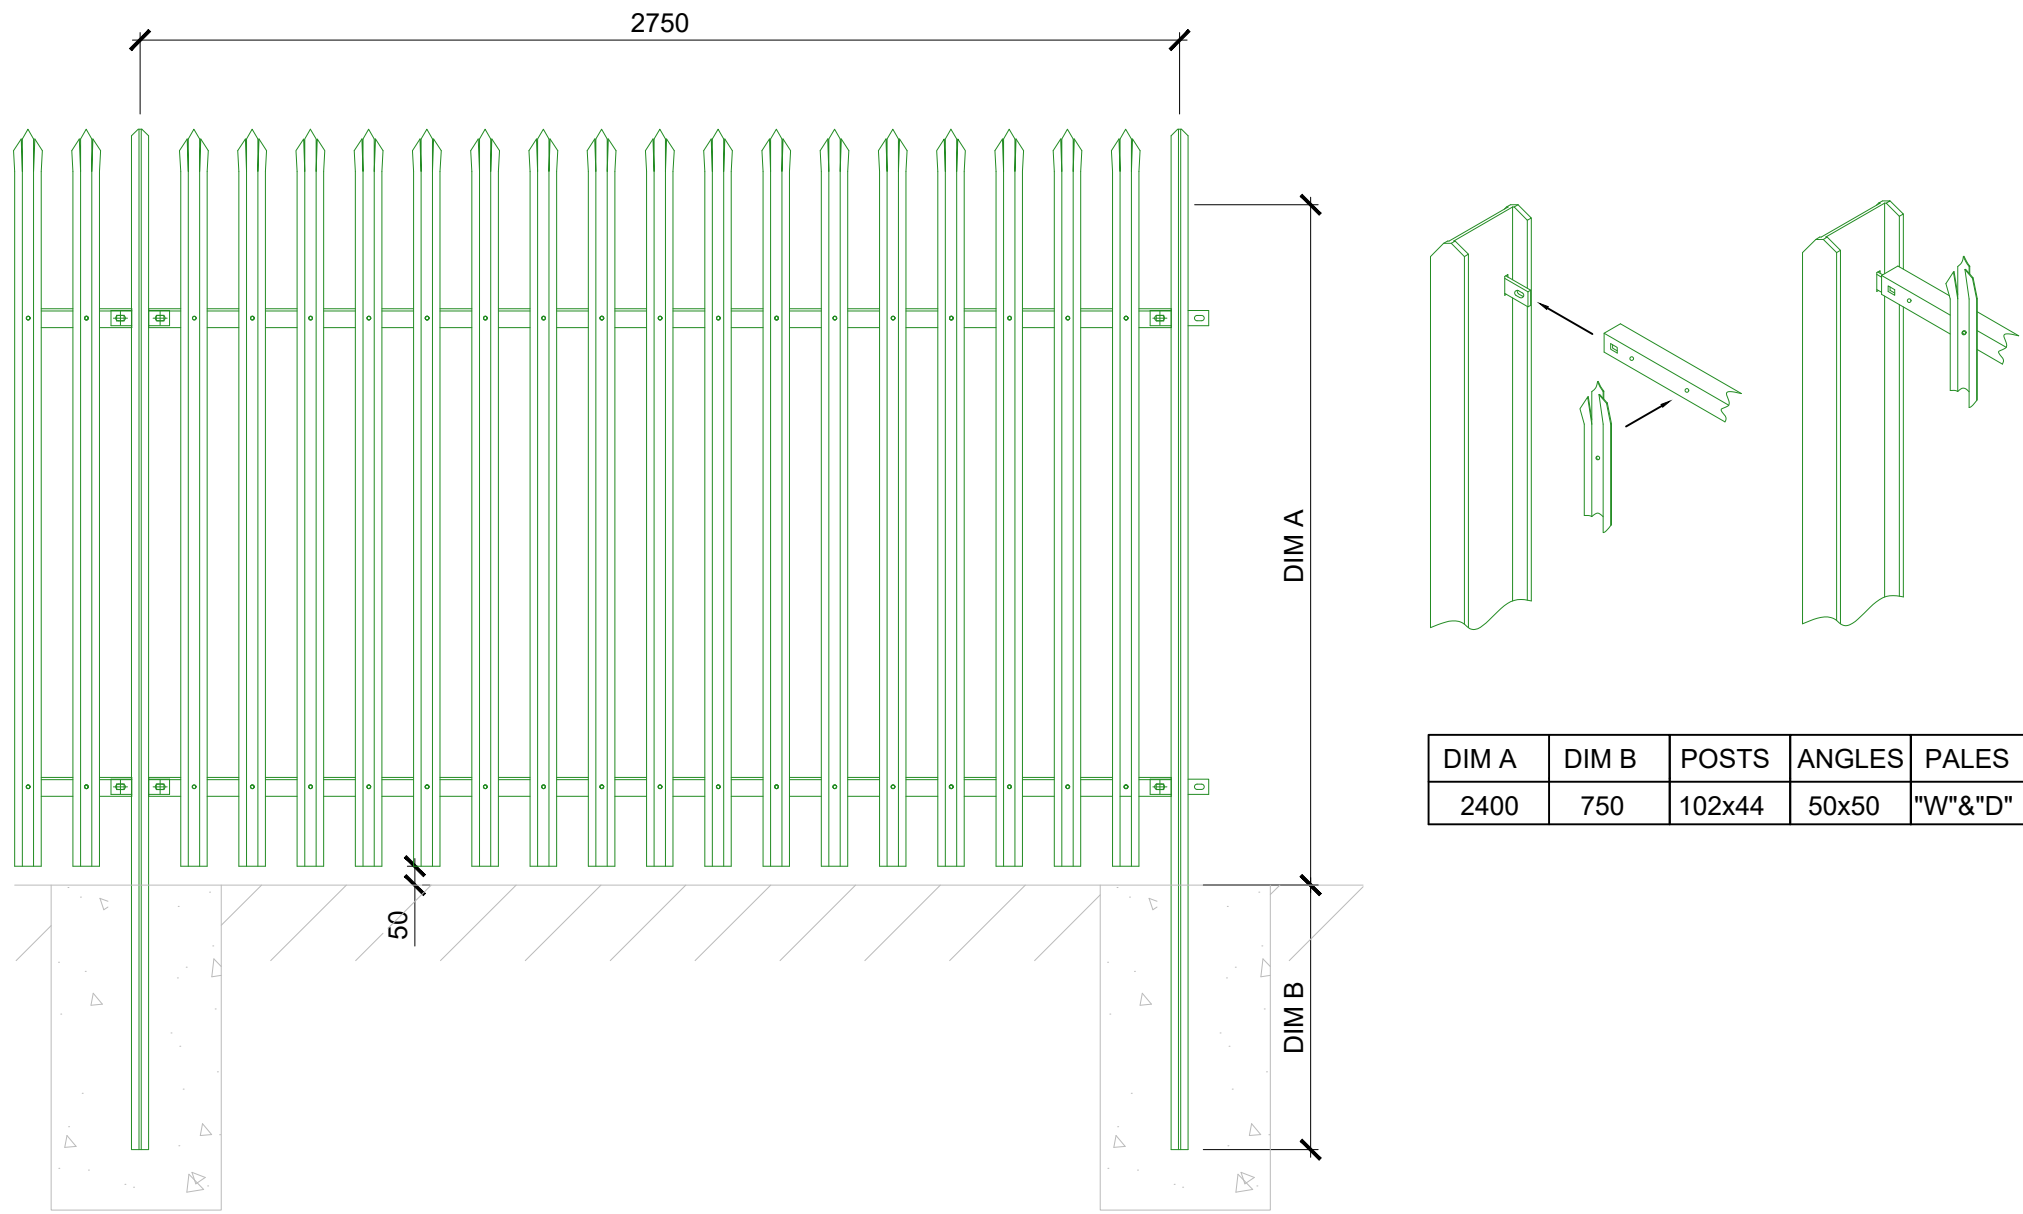

2.4m HIGH - PALISADE FENCING
SCALE 1:25



Project:
**AFON WYSG BESS,
USKMOUTH**

S3-P4.0	ISSUED FOR REVIEW & COMMENT	24/01/25	WN	AJ	DDH
S3-P3.0	ISSUED FOR PLANNING	10/11/24	WN	AJ	DDH
S1-P2.0	REVISED FOLLOWING DESIGN CHANGE	26/03/24	IQ	SL	DDH
S1-P1.0	ORIGINAL ISSUE	22/03/24	IQ	SL	DDH

REV. | DESCRIPTION | DATE | DRW. | CHK. | APP.

Drawing Title:

**SERIES 300 - FENCING
STANDARD DETAILS**

Burroughs Project No.: 50624-00 Scale: AS SHOWN Original Paper Size: A1

Drawing Number:
50624-BUR-HFE-XX-DR-C-0350

Status: S1 - FOR CO-ORDINATION
Revision: P4.0 - ISSUED FOR PLANNING

This document is copyright of Burroughs Ltd. Use figured measurements only! DO NOT SCALE FROM DRAWING. Verify all dimensions prior to construction. Immediately report any discrepancies to Burroughs and if in doubt ASK. This drawing should be read in conjunction with all other associated project information