

10 cm - Caution as distortion can occur.

ALL CIVIL DIMENSIONS ARE IN METRES - ALL STRUCTURAL DIMENSIONS ARE IN MILLIMETRES - ALL LEVELS ARE IN METRES.


10cm - Caution as distortion can occur.

Project:

AFON WYSG BESS,
USKMOUTH

LEGEND:

- EXISTING GROUND LEVEL
- PROPOSED GROUND LEVEL

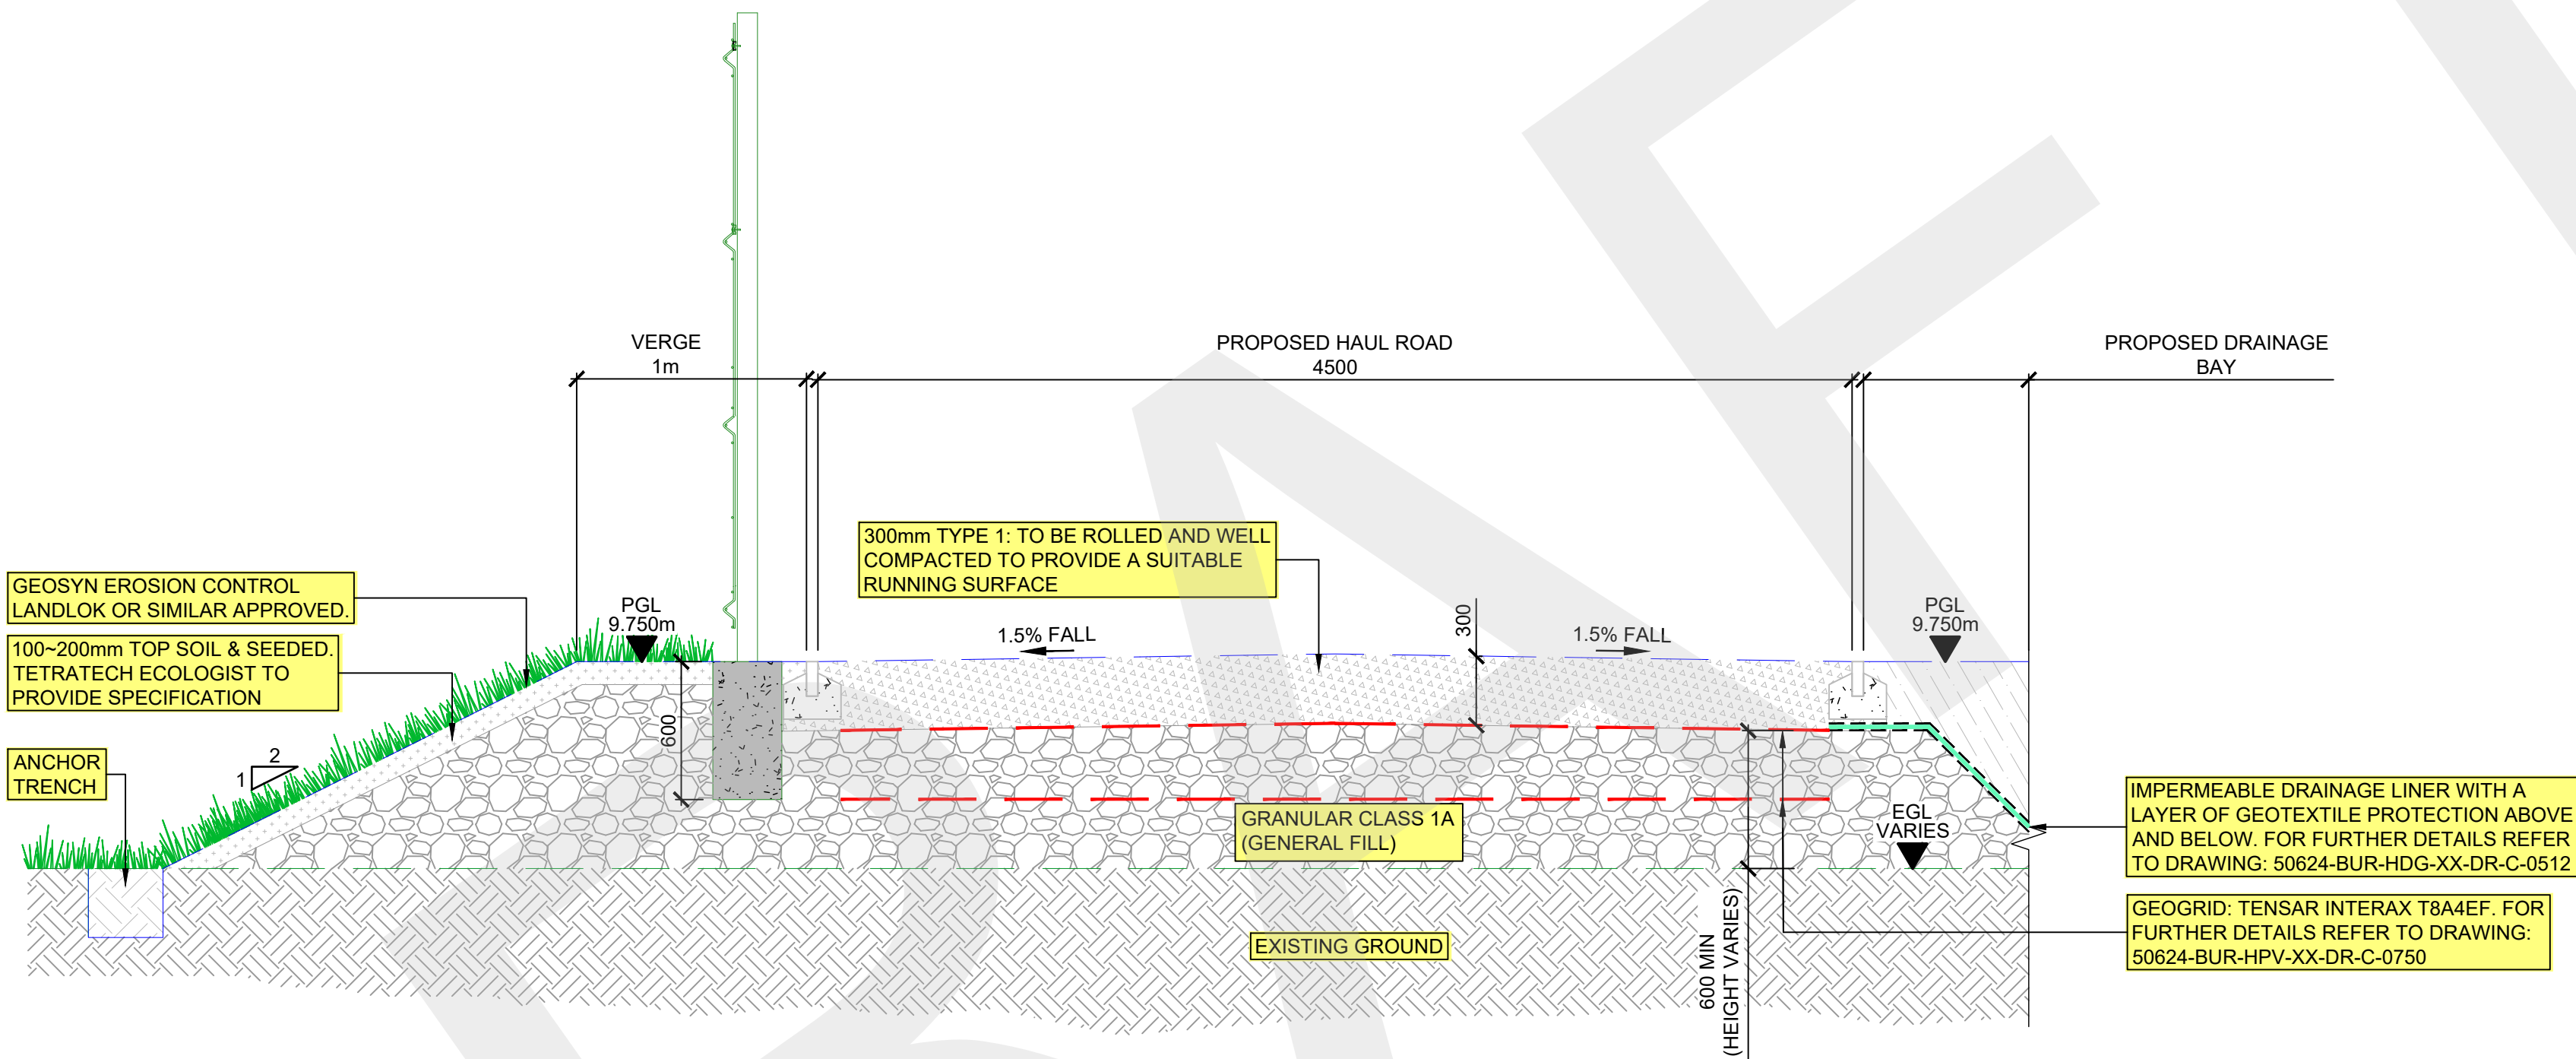

TYPICAL CROSS SECTION THROUGH EMBANKMENT AND HAUL ROAD

SCALE 1:25

S1-P2.0	REVISED FOLLOWING DETAIL DESIGN	10/01/25	WN	AJ	DDH
S1-P2.0	REVISED FOLLOWING DESIGN CHANGE	26/03/24	IQ	SL	DDH
S1-P1.0	ORIGINAL ISSUE	22/03/24	IQ	SL	DDH
REV	DESCRIPTION	DATE	DRW	CHK	APP

Drawing Title:

SERIES 600 - EARTHWORKS
TYPICAL CROSS SECTIONS

Burroughs Project No.: 50624-00 Scale: AS SHOWN Original Paper Size: A1

Drawing Number:

50624-BUR-HGT-XX-DR-C-0620

Status: S1 - FOR CO-ORDINATION

Revision: P2.0 - REVISED FOLLOWING DESIGN CHANGE

This document is copyright of Burroughs Ltd. Use figured measurements only! DO NOT SCALE FROM DRAWING. Verify all dimensions prior to construction. Immediately report any discrepancies to Burroughs and if in doubt ASK. This drawing should be read in conjunction with all other associated project information