



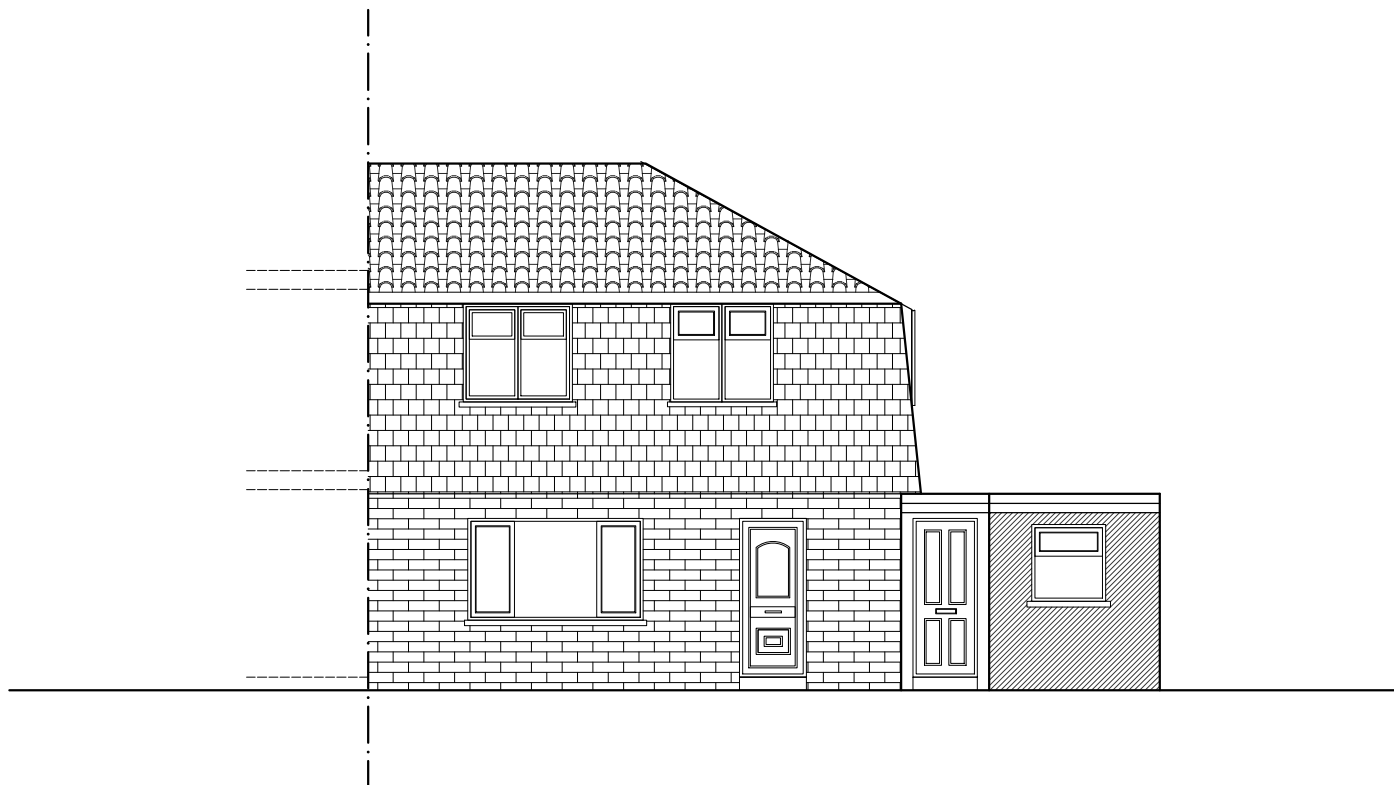

PROPOSED FRONT
ELEVATION

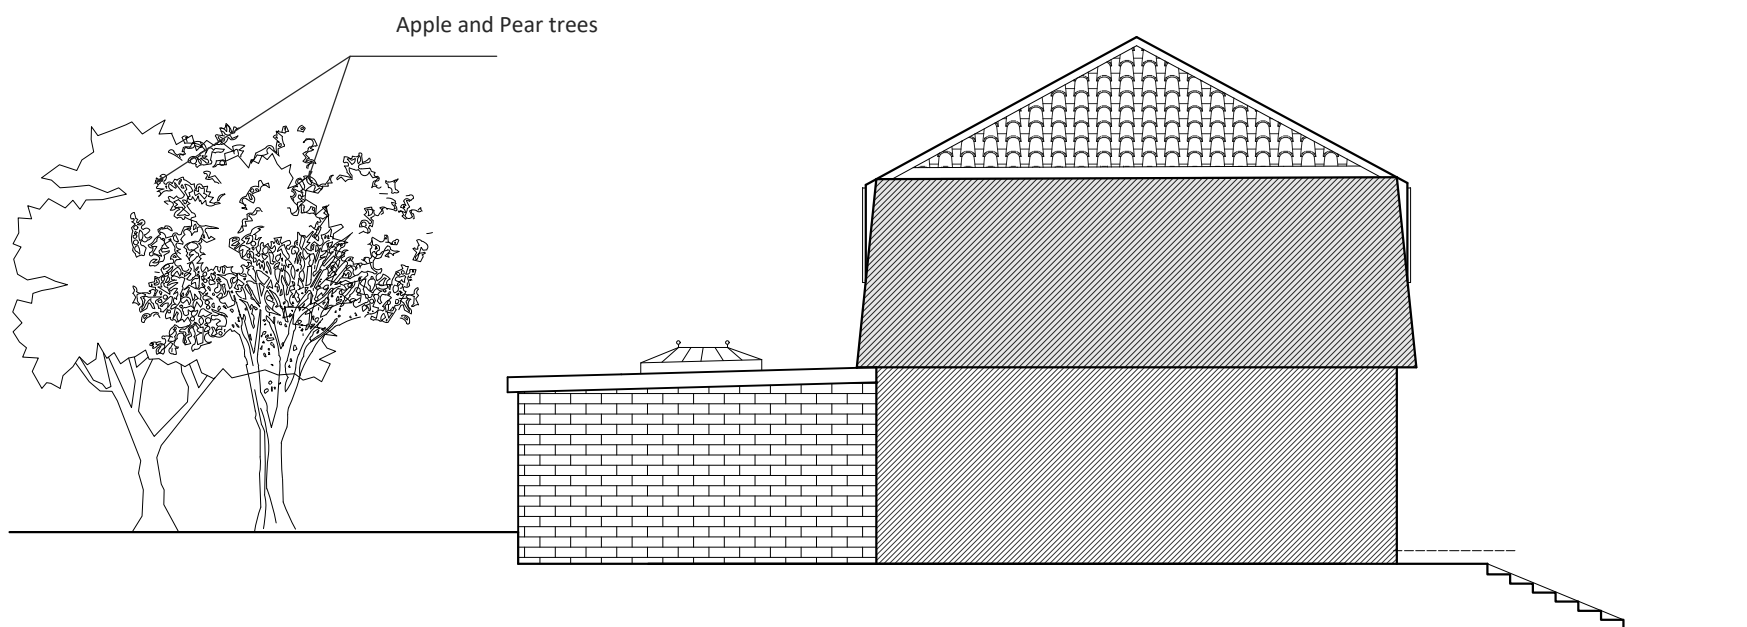

PROPOSED ELEVATION A
(From Adjoining Property No. 8)

© This drawing is copyright Do not Scale. Contractor to check all dimensions on site and to report any discrepancies directly to the SO.			 DESIGNS SK DESIGNS
Date: MARCH 2025			
Project: 6 WORDSWORTH ROAD, NEWPORT			
Title: PROPOSED ELEVATIONS	Job No:	Scale: 1:100	588, Clearwater Way, Lakeside, Cardiff, CF23 6DJ Tel: 029 20 761 950 Fax: 029 20 761 950 Email: info@skdesigns.org.uk
	Dwg No: 202 R1	Drawn By: NZ	