
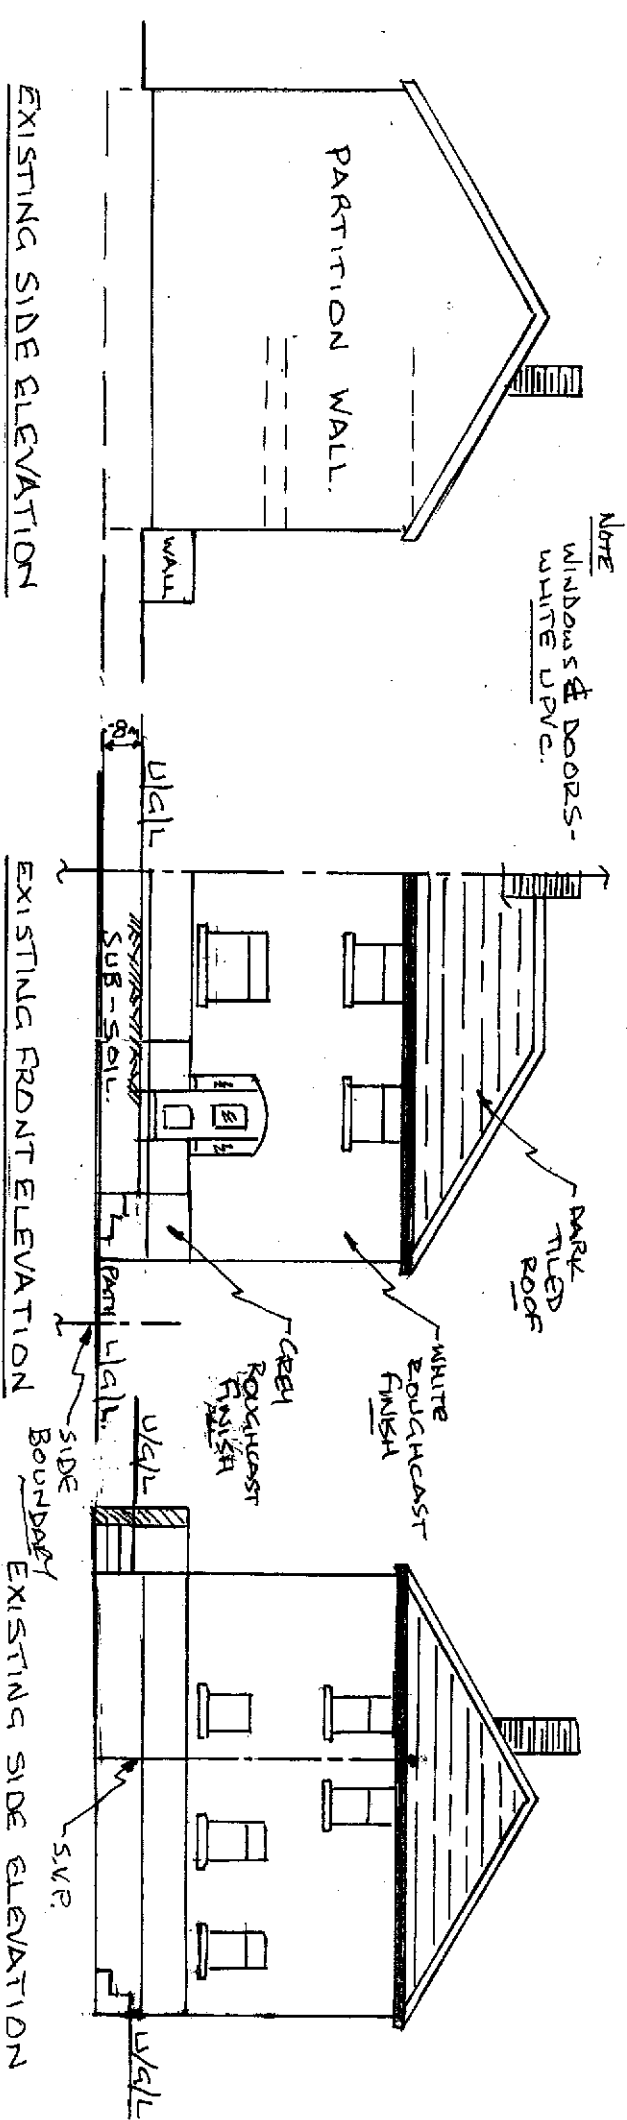


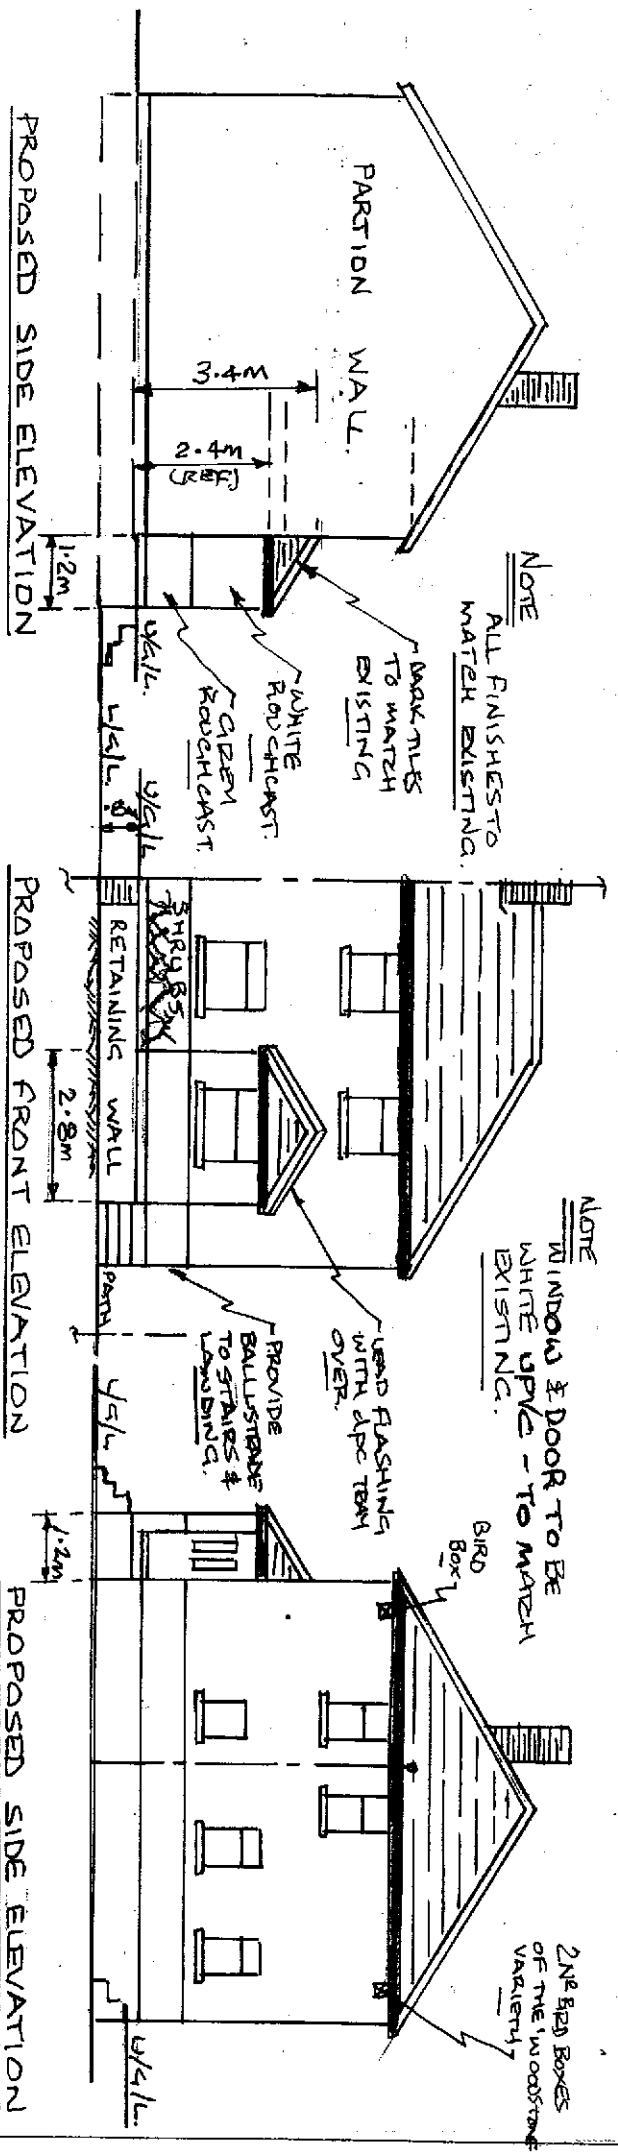

ELEVATIONS FOR PROPOSED PORCH AT 22, SYCAMORE AVENUE, NEWPORT.

11/5/26 - DIMENSIONS OF FRONT PORCH ADDED FOR PLANNING.

SCALE 1:100

DRG. REF. 4A