
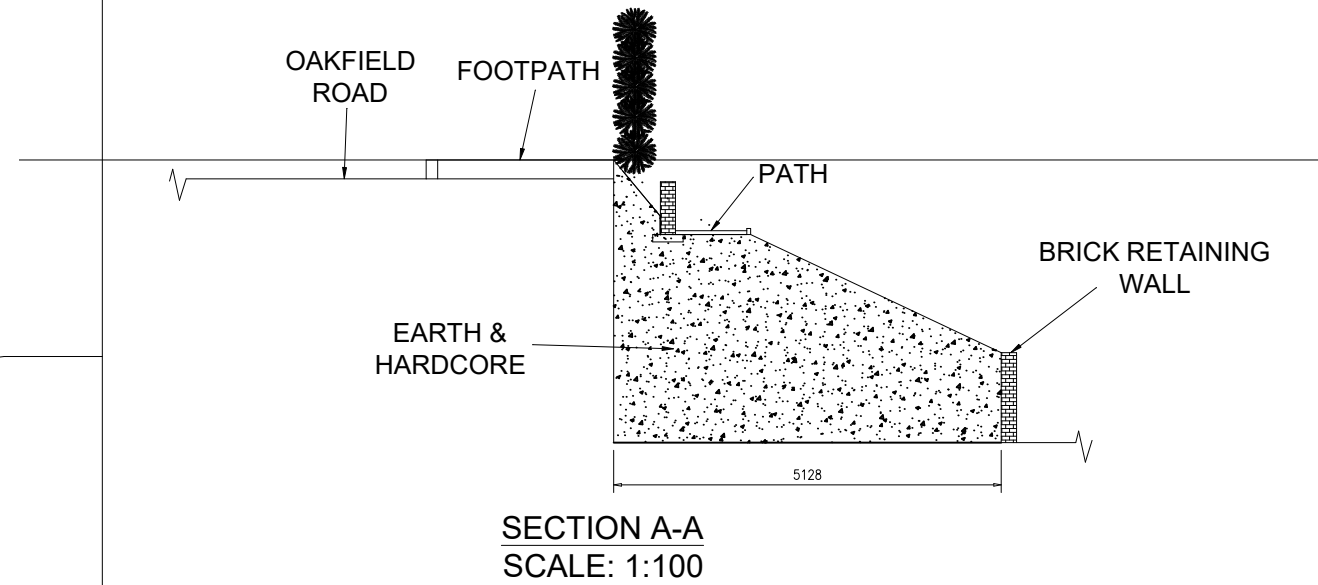


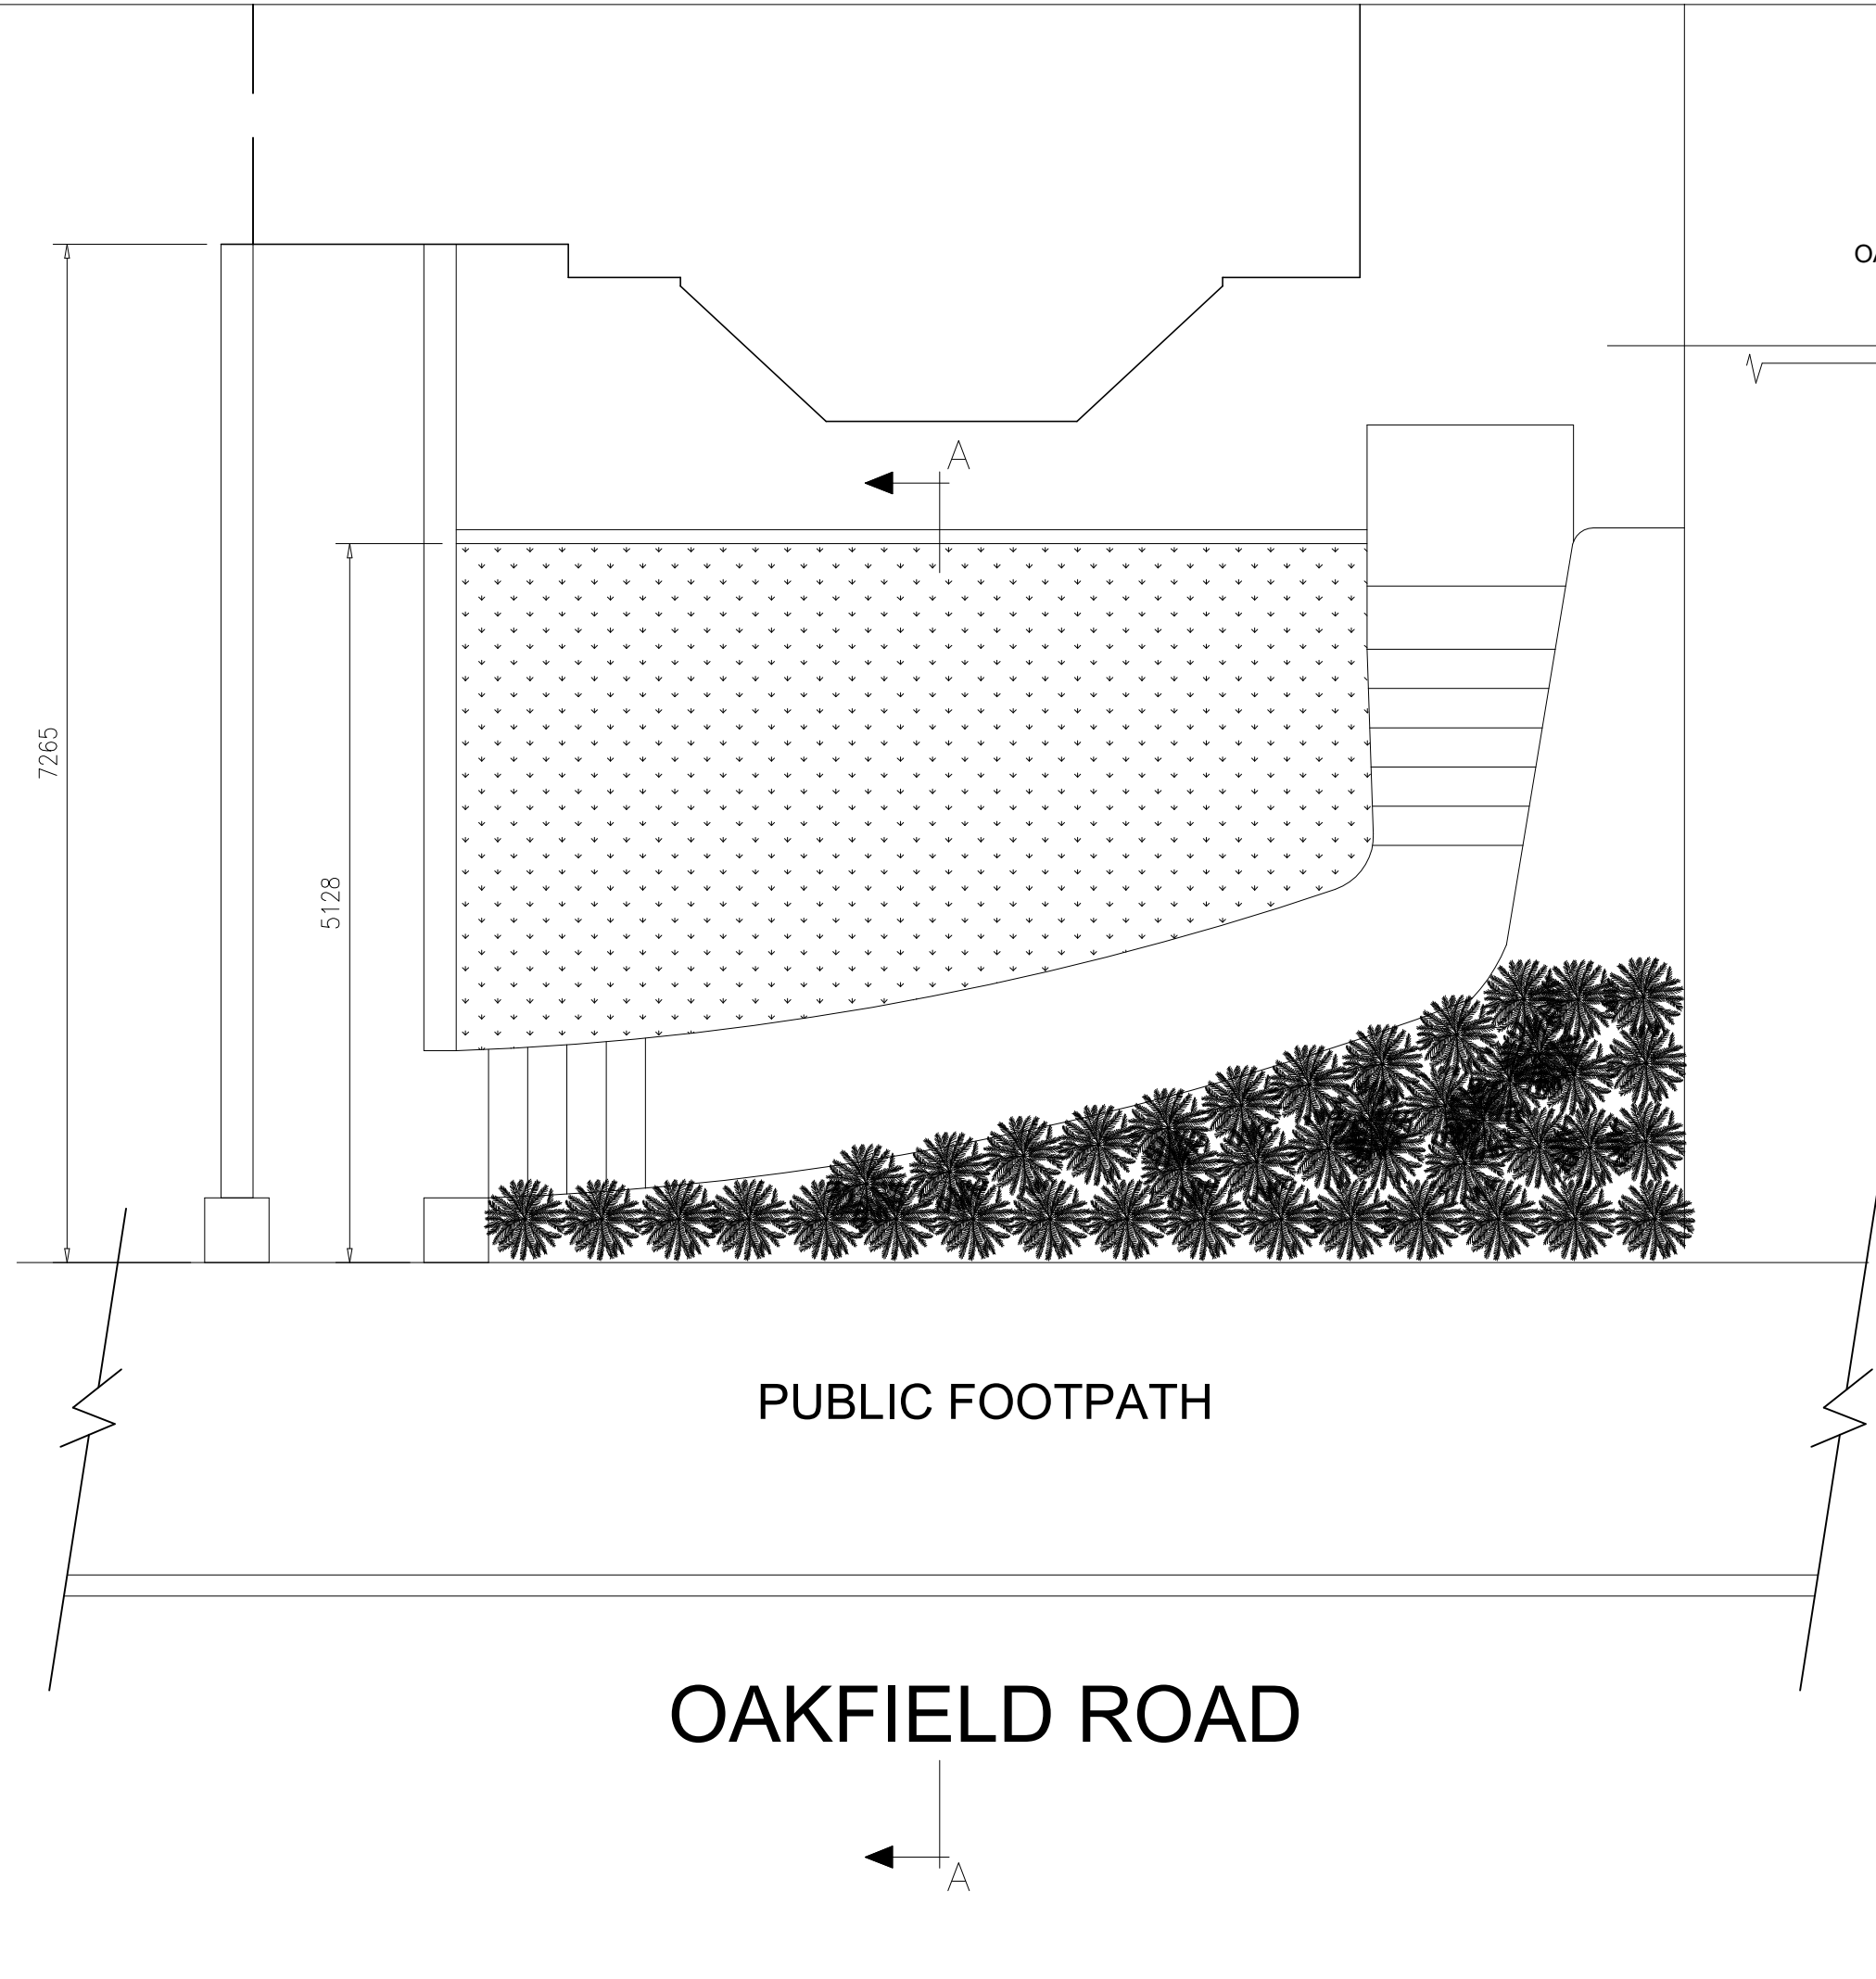

PROJECT:
HARD STANDINGFOR OFF ROAD PARKING
INCLUDING DROPPED KERB AND
RETAINING WALL AT 15 OAKFIELD
ROAD NEWPORT NP20 4LZ

DRG TITLE:
EXISTING PLAN & SECTION

DATE: April 2026

SCALE: 1:50 1:100

DRAWN: CSL

DRAWING NO.	REV.
A3-FP-1	0