

12 FARNABY CLOSE, NEWPORT

AS EXISTING


AS PROPOSED




FRONT ELEVATION




REAR ELEVATION

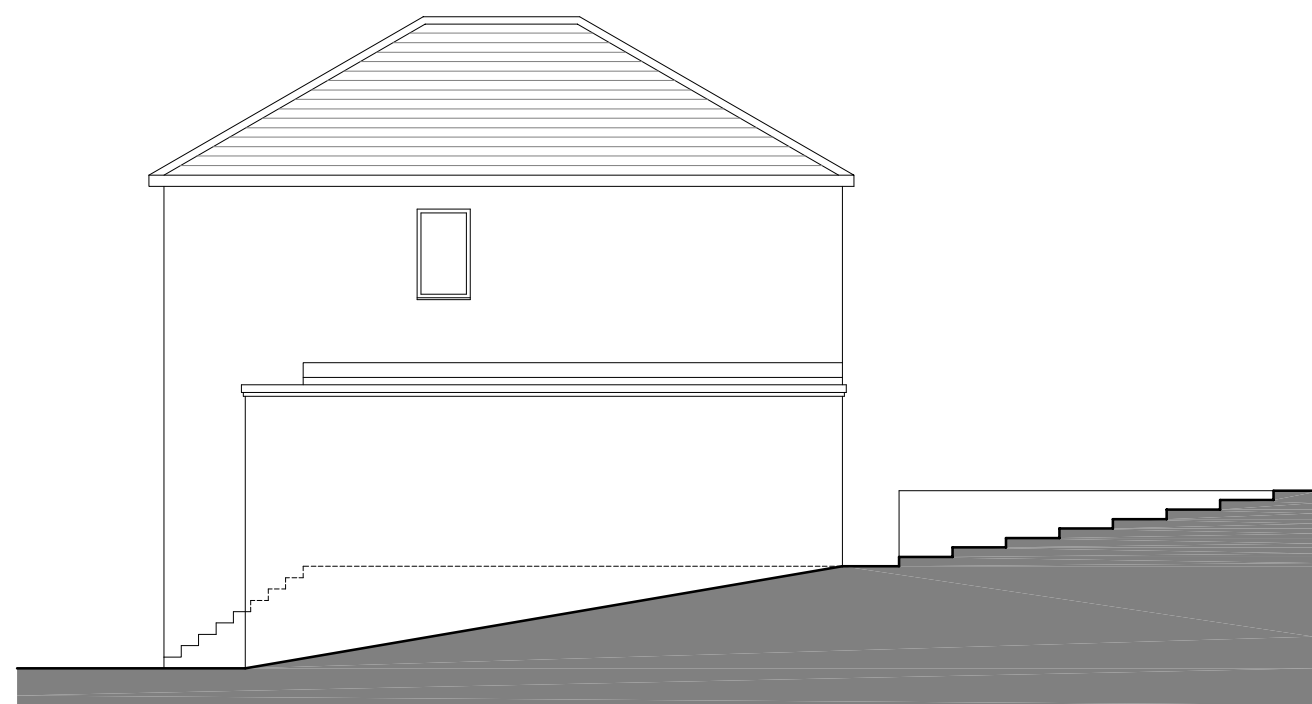

SIDE ELEVATION

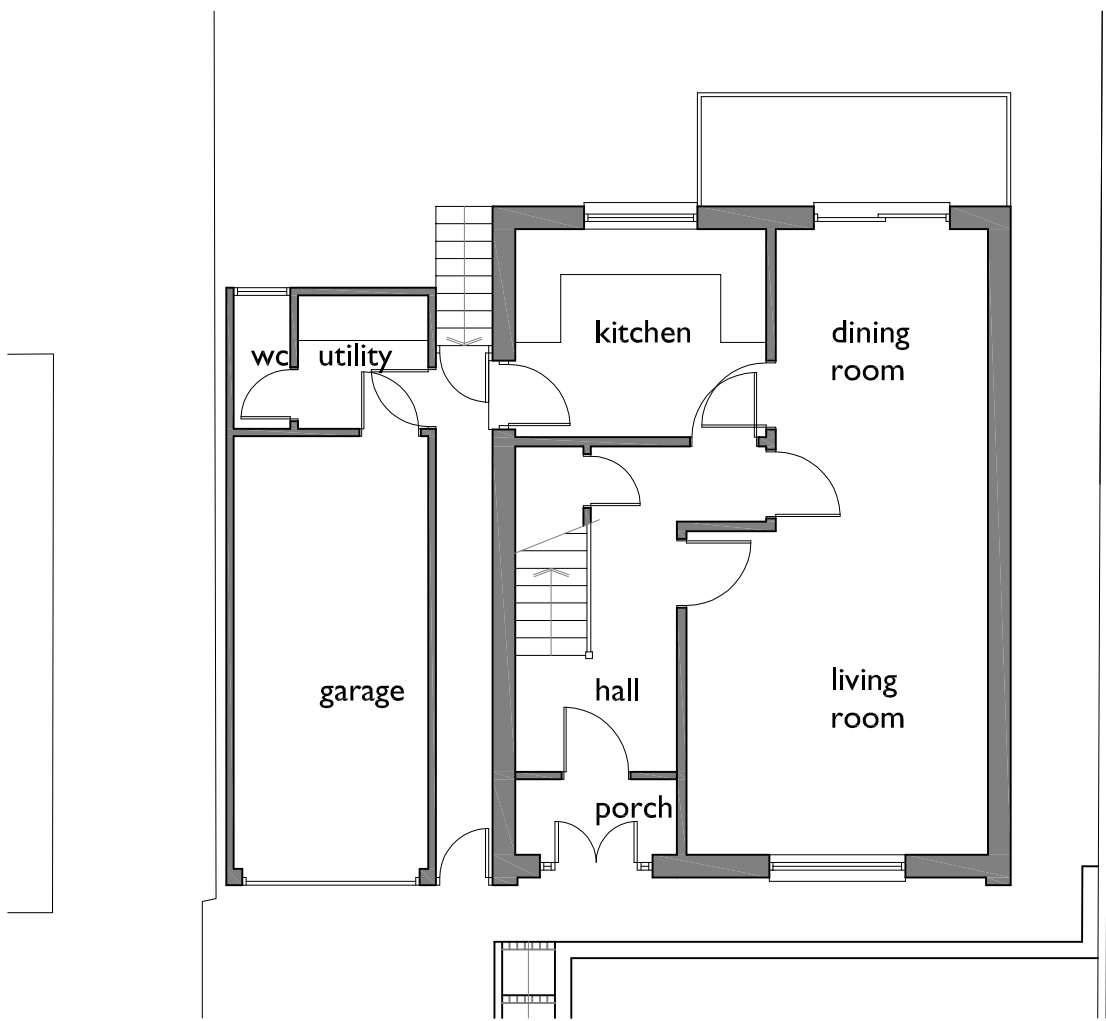

GROUND FLOOR

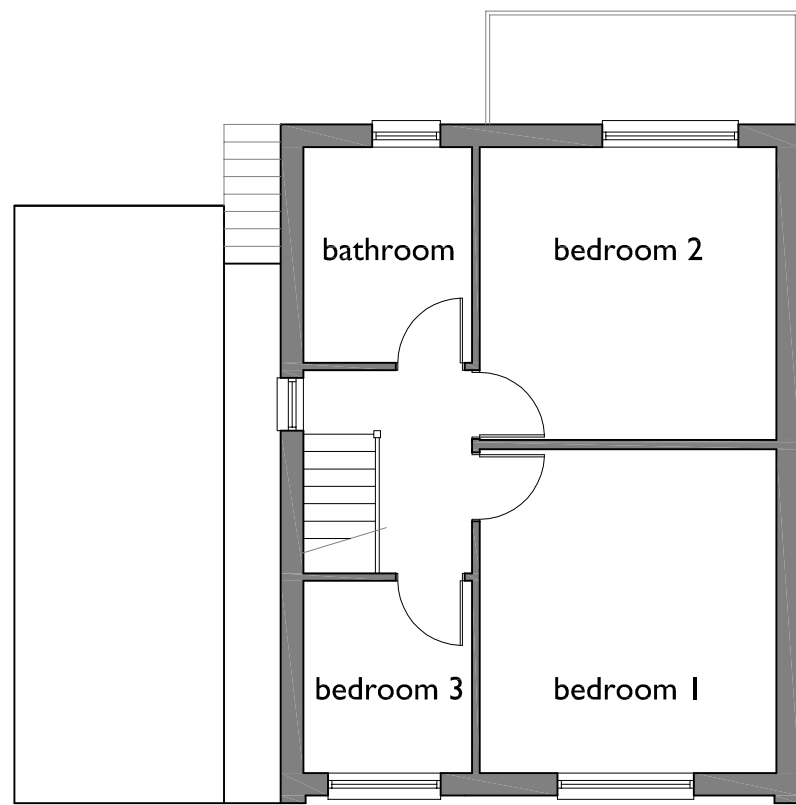


FIRST FLOOR




FRONT ELEVATION




REAR ELEVATION

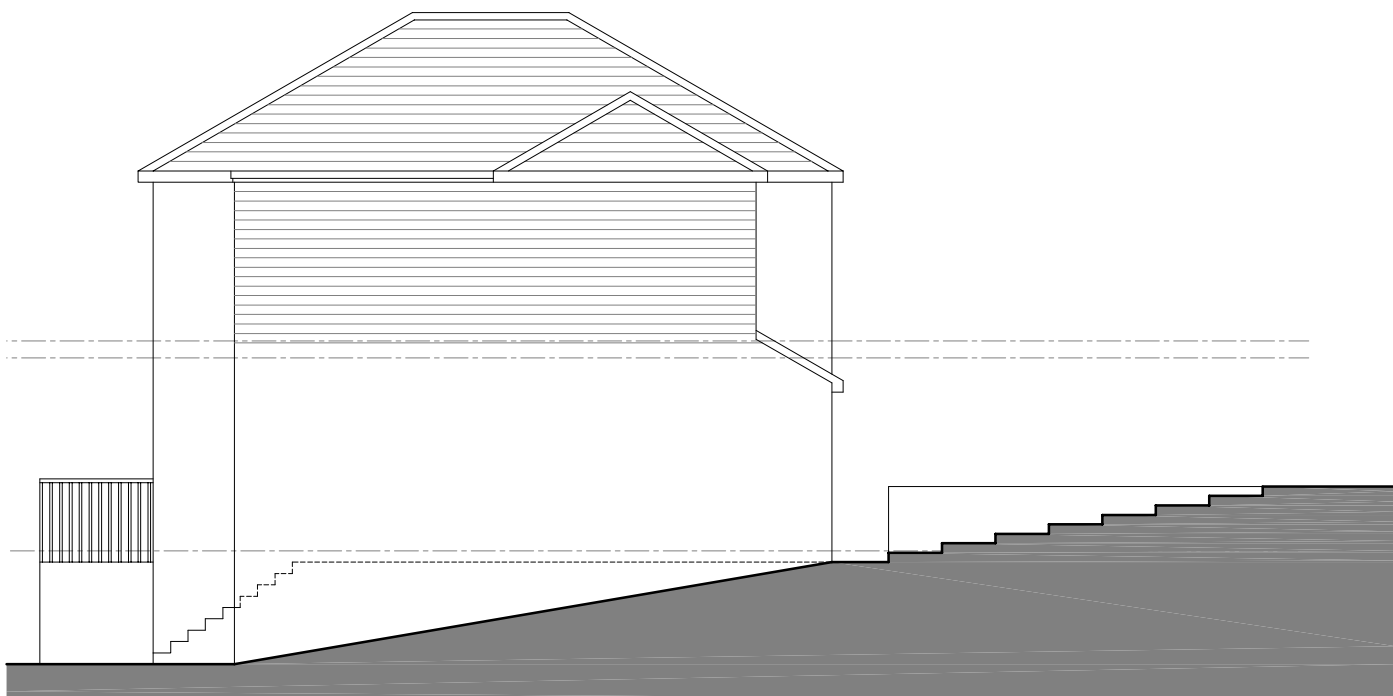

SIDE ELEVATION

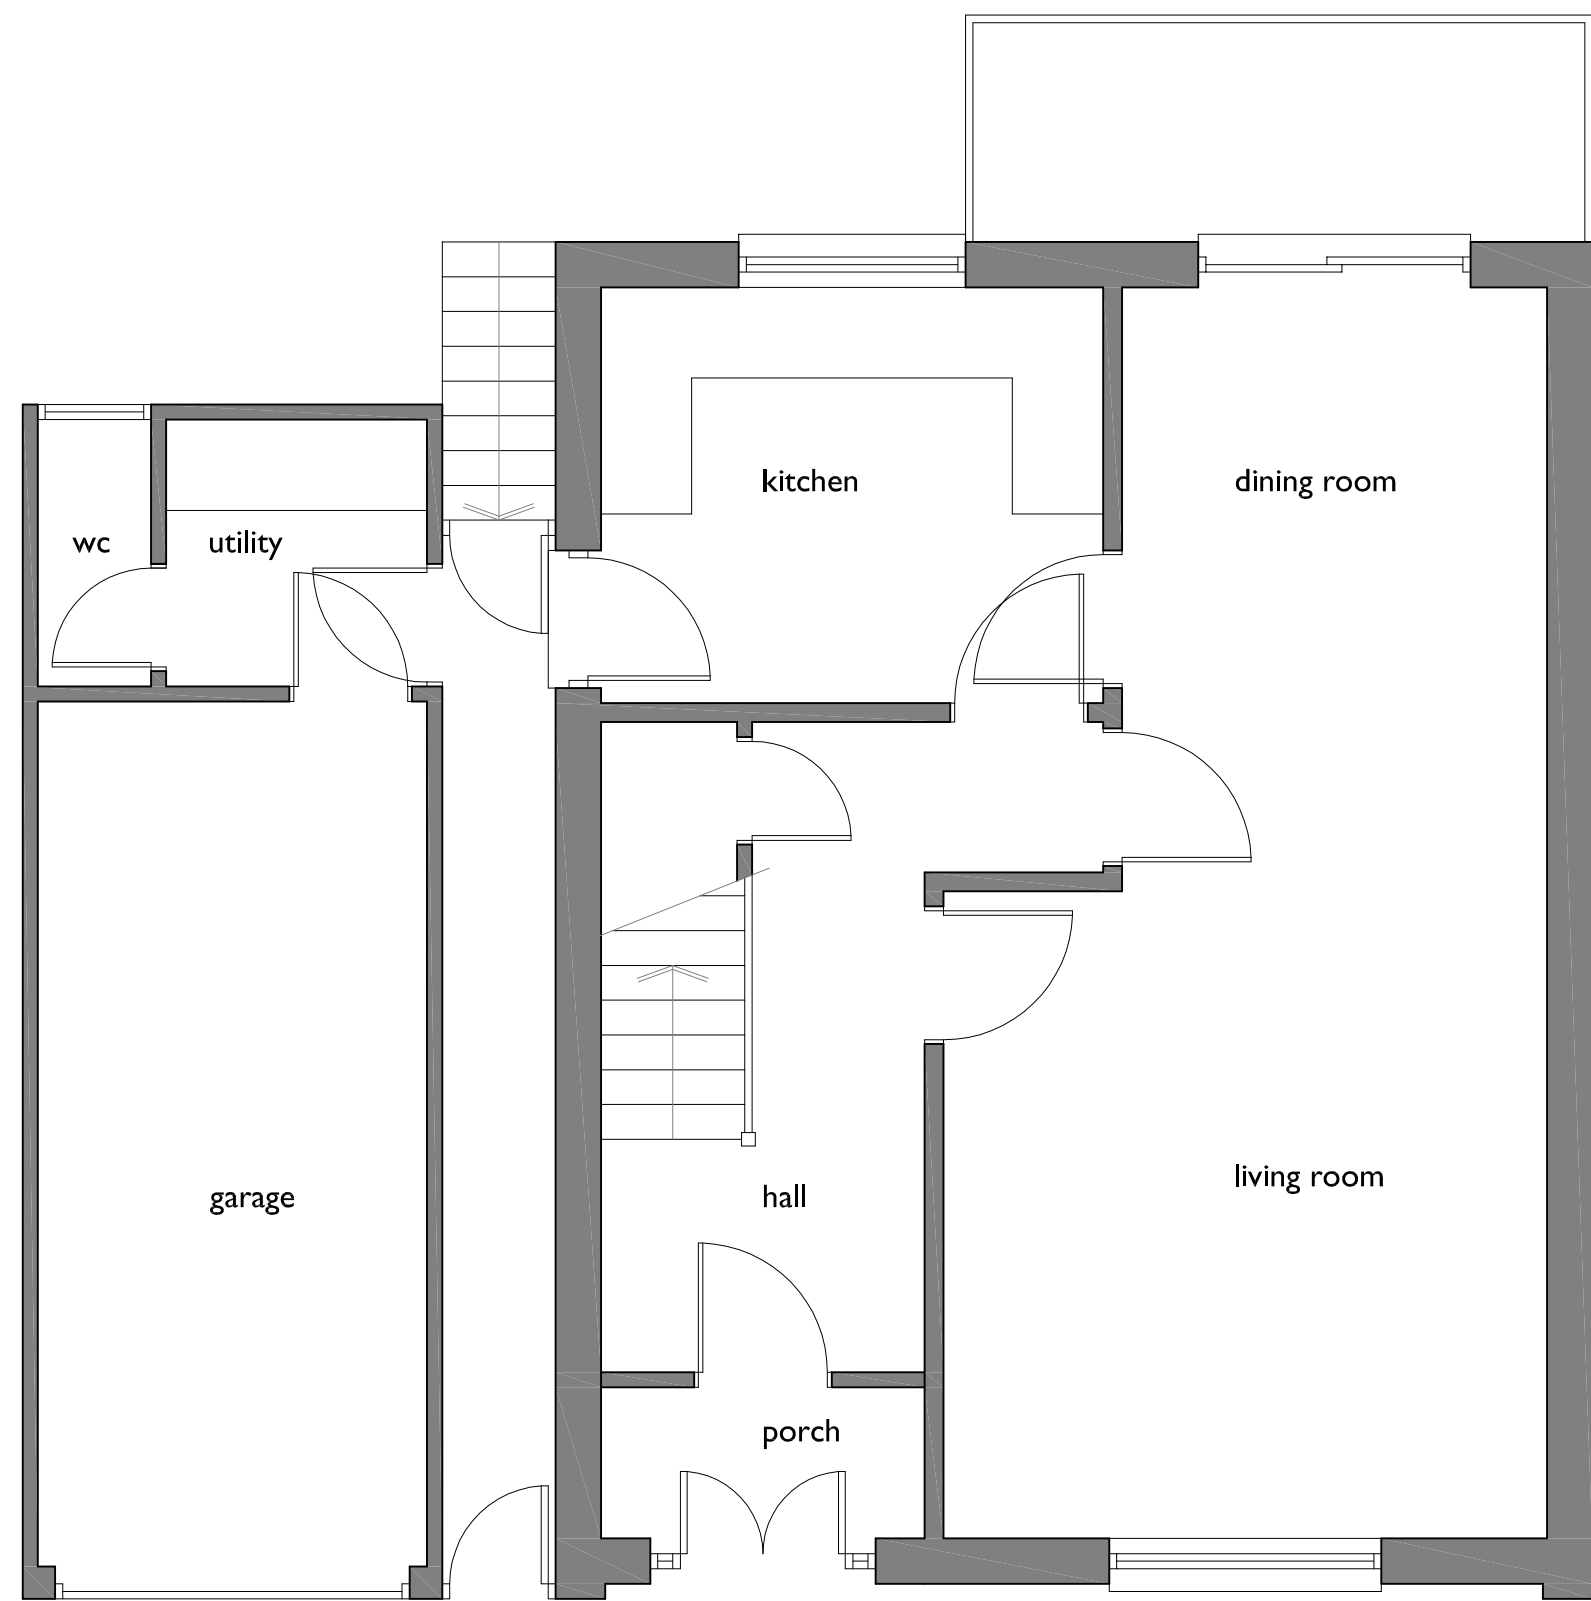

GROUND FLOOR

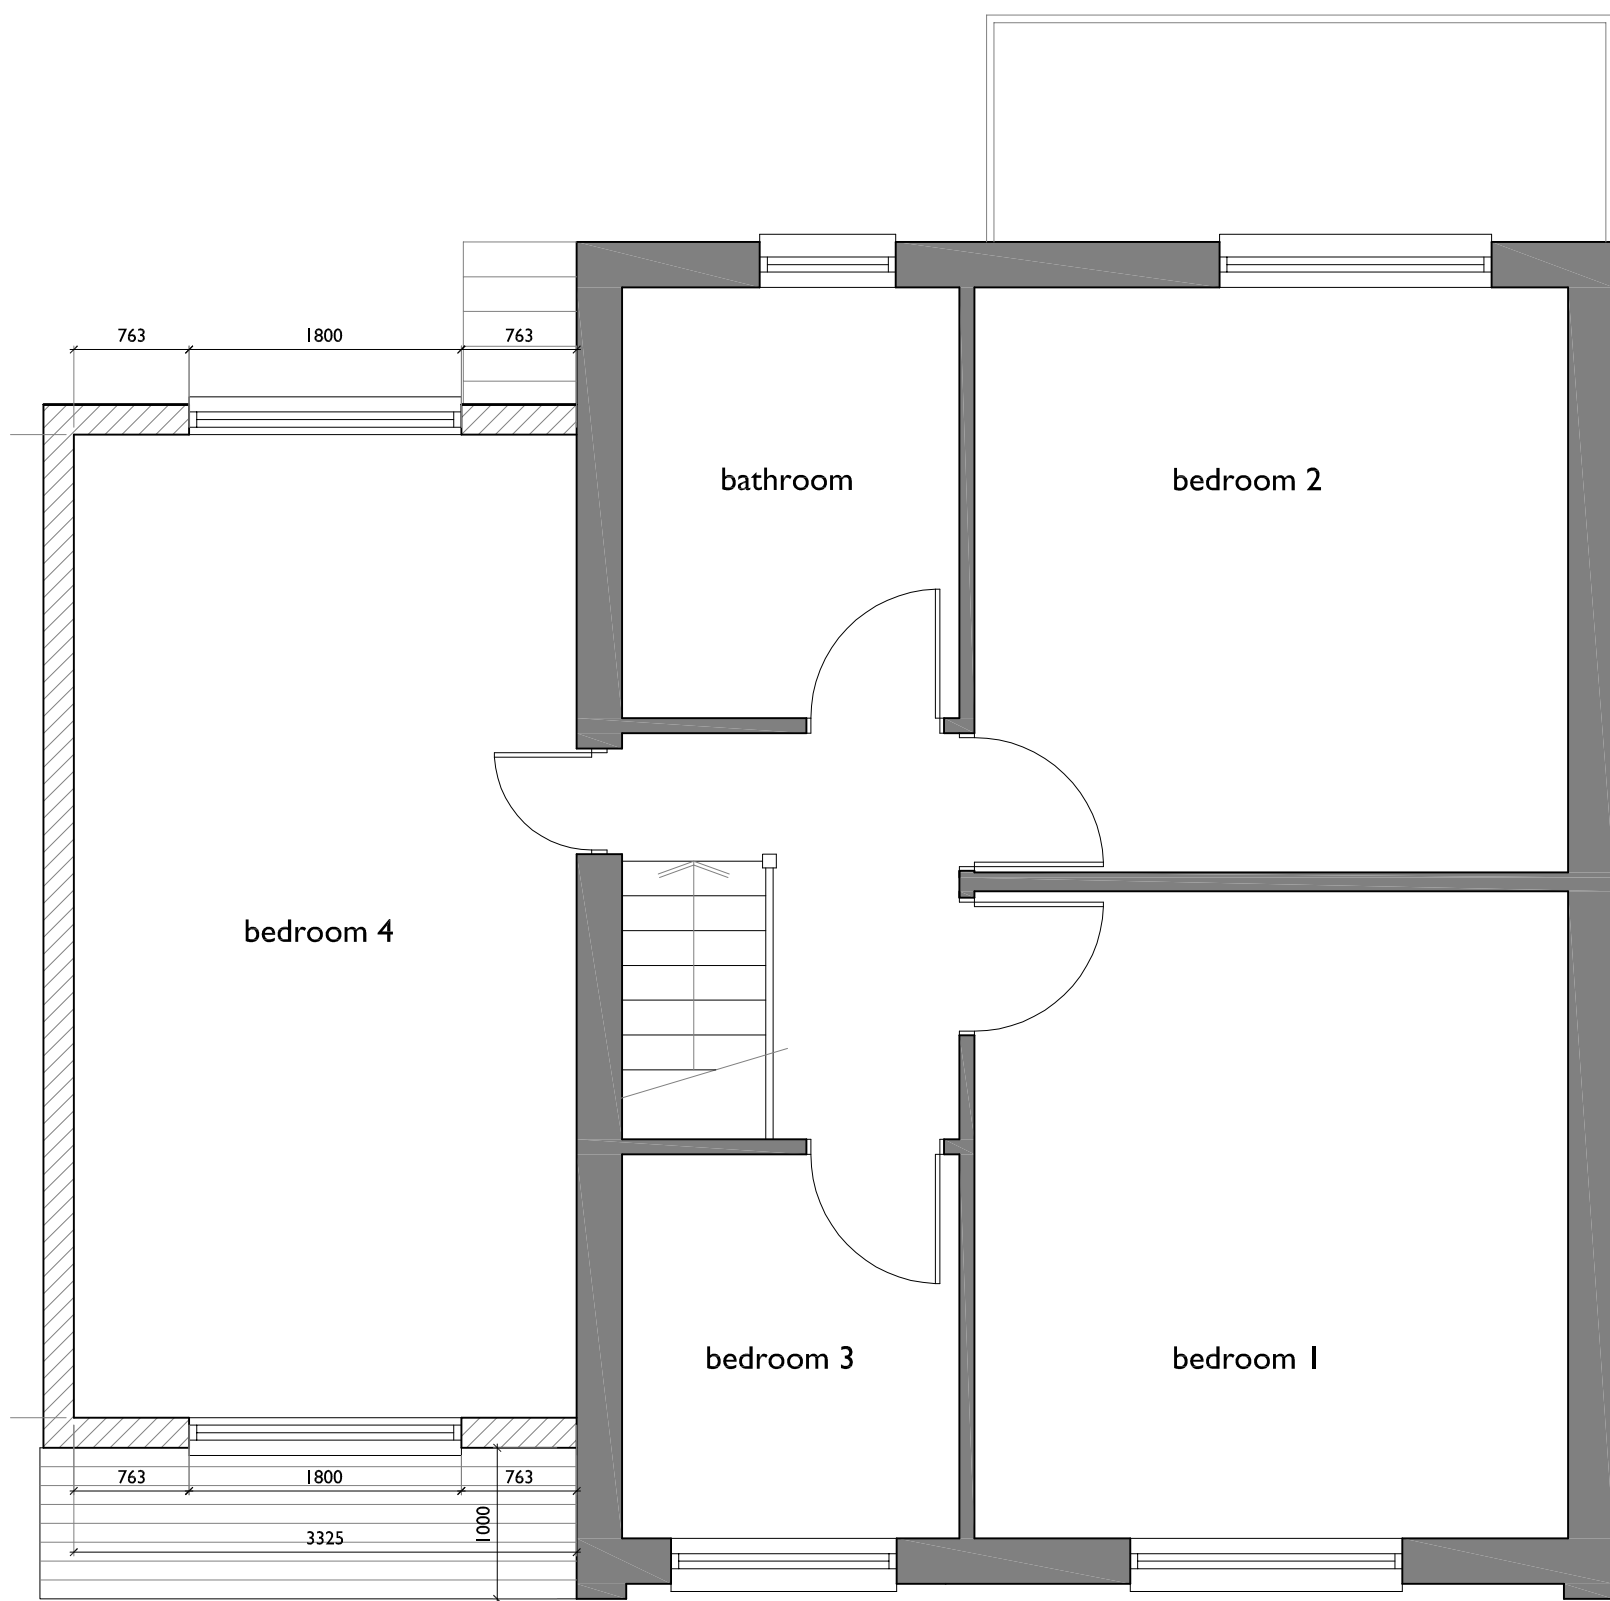

FIRST FLOOR

SCALE THIS DRAWING ONLY FOR PLANNING PURPOSES CHECK ALL DIMENSIONS ON SITE

This drawing is to establish design intent. The contractor is responsible for quantities, dimensions, verification of site conditions, compliance with contract documents for information that pertains to the fabrication processes or techniques of construction and for the coordination of work with all trades. All errors or omissions are to be reported to the designers.

Original drawing size A1

Rev	Date	Description	By	Checked
A	260225	Cladding added on to first floor extension.	jmt	-

Client	MR D. PERRY		
Project	PROPOSED FIRST FLOOR EXTENSION AT 12 FARNABY CLOSE, NEWPORT.		
Title	PLANS AND ELEVATIONS AS EXISTING AND PROPOSED	Scale	1:50 (1:100, 1:1250 @ A1 1:100, 1:200, 1:2500 @ A3)
Status	PRELIMINARY	Drawn	jmt
Job No	2026.578	Design No	SK01
Rev.	A	Approved	---
		Checked	---

ajtech design

69 St Julians Road, Newport, South Wales, NP19 7RU.

Tel: 07991 973844 Email: jason@ajtechdesign.co.uk