
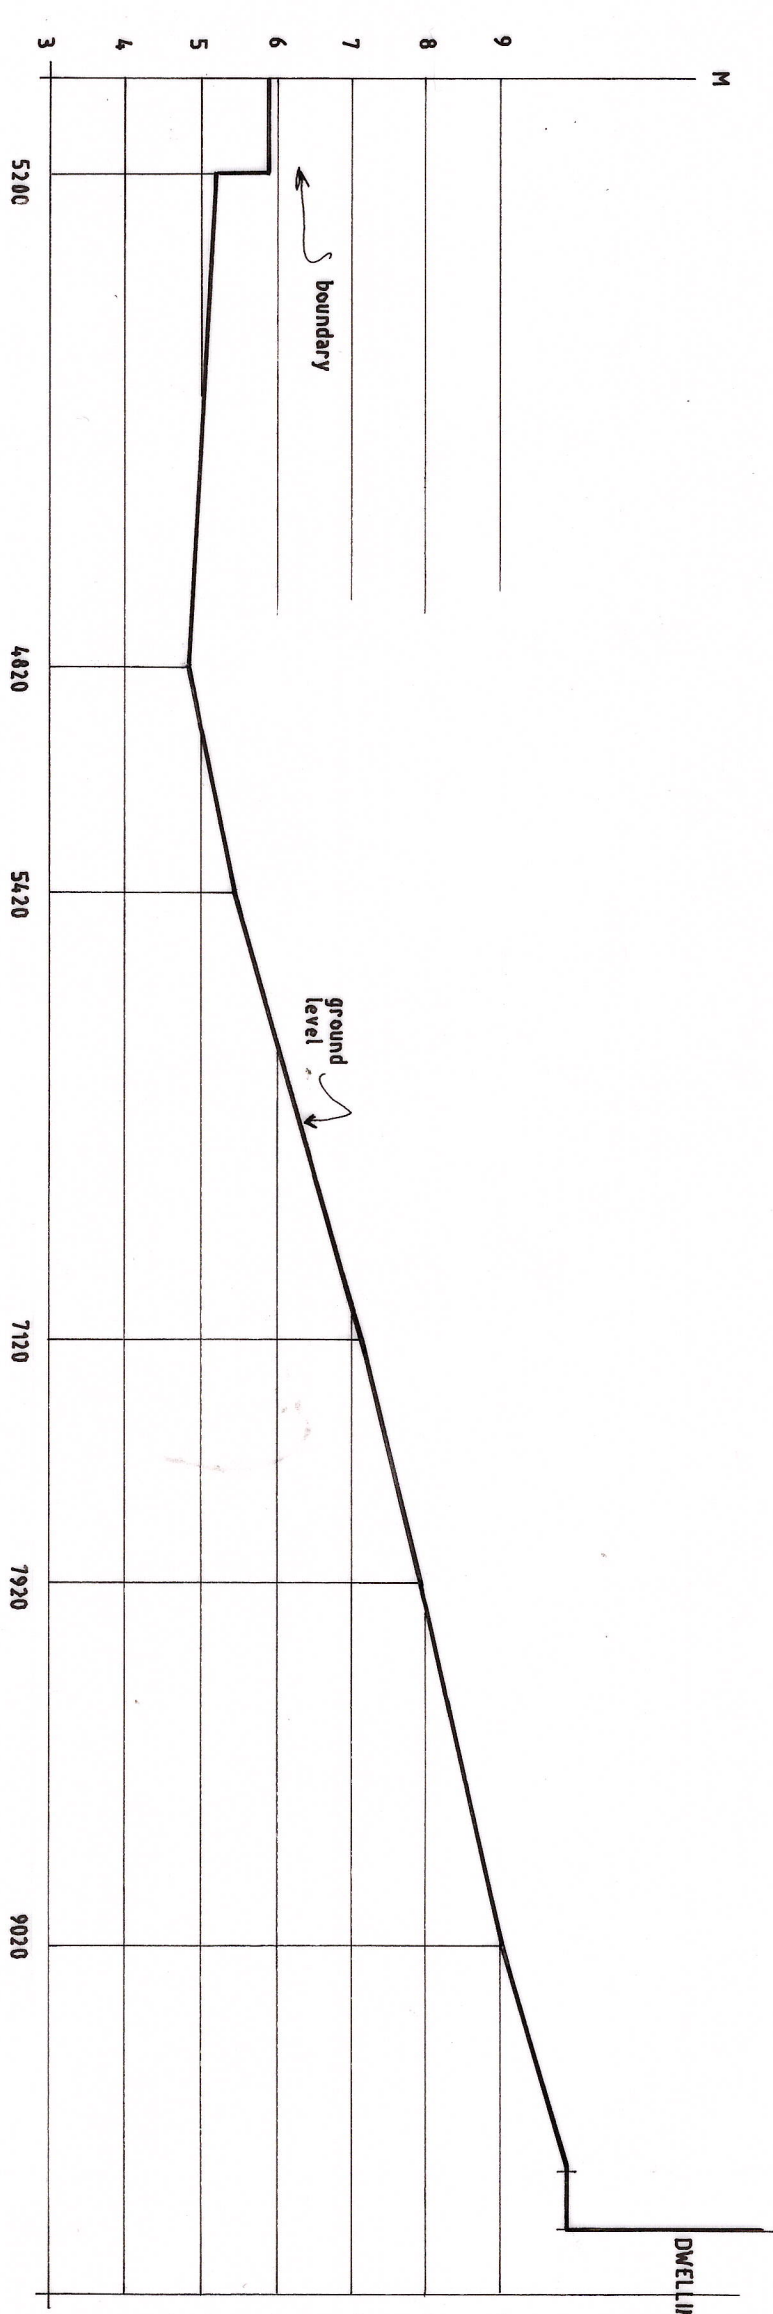
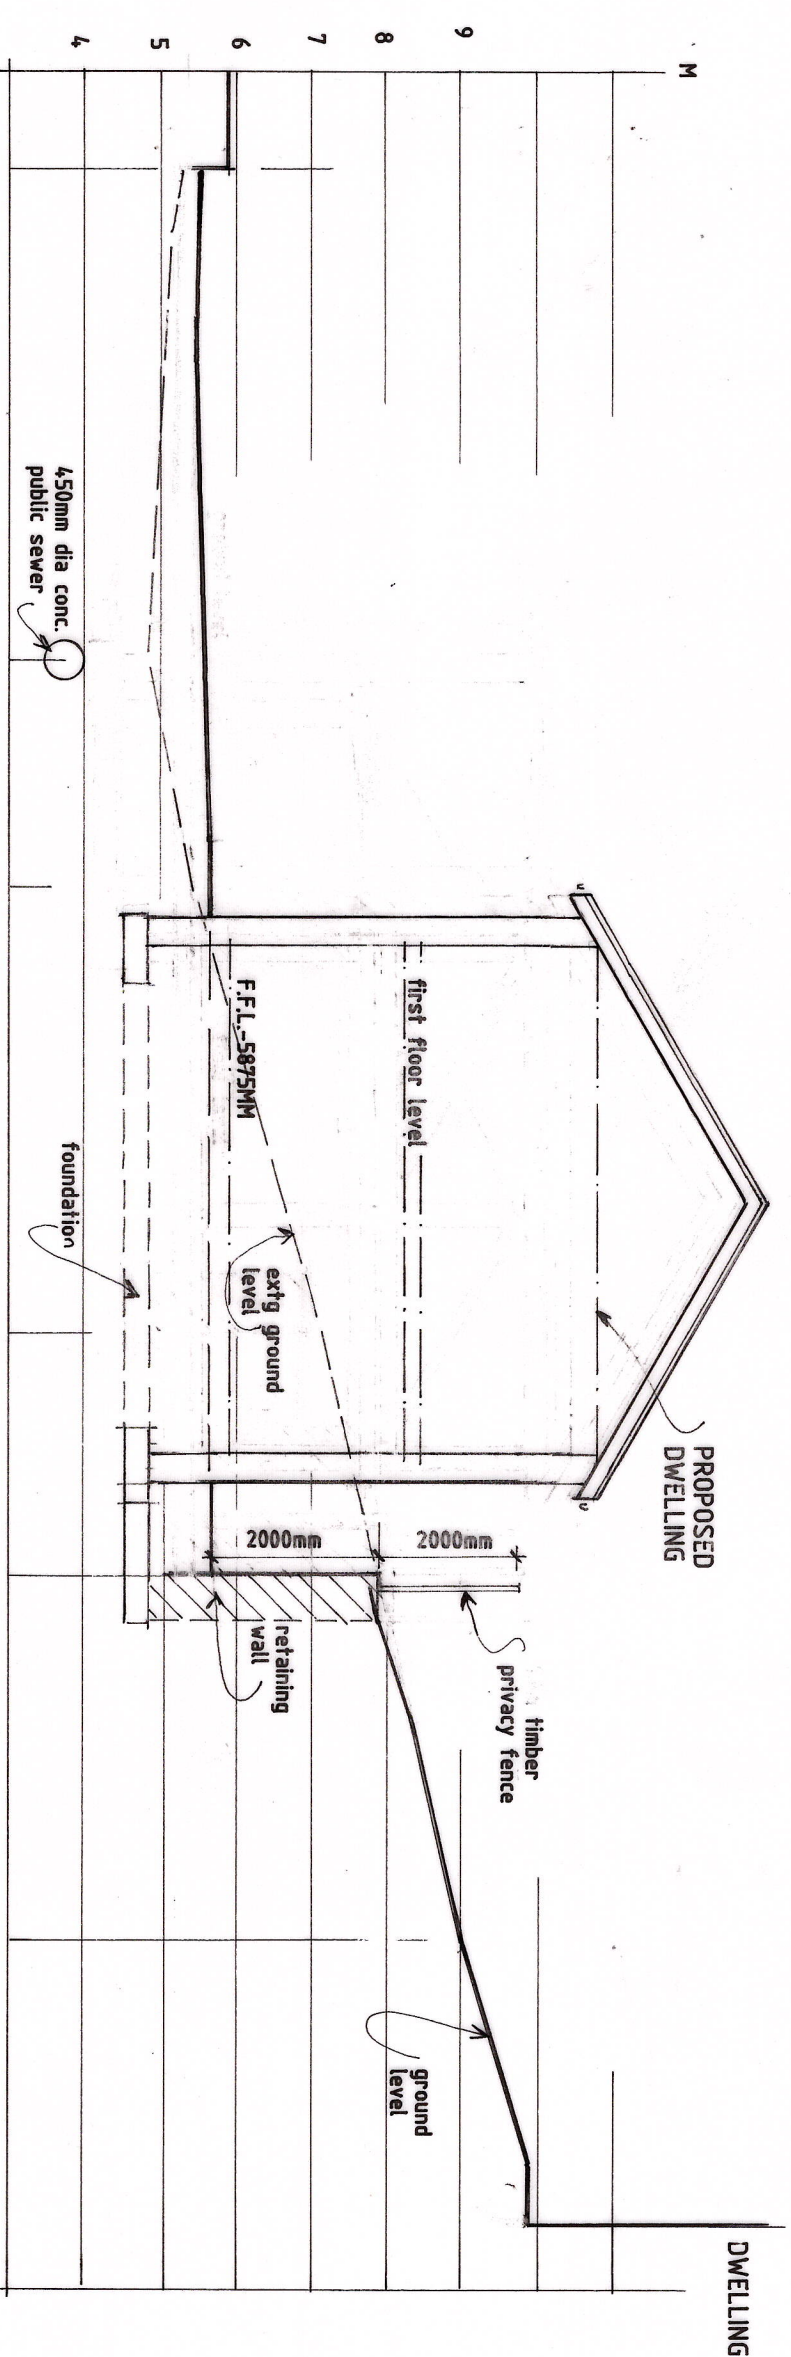
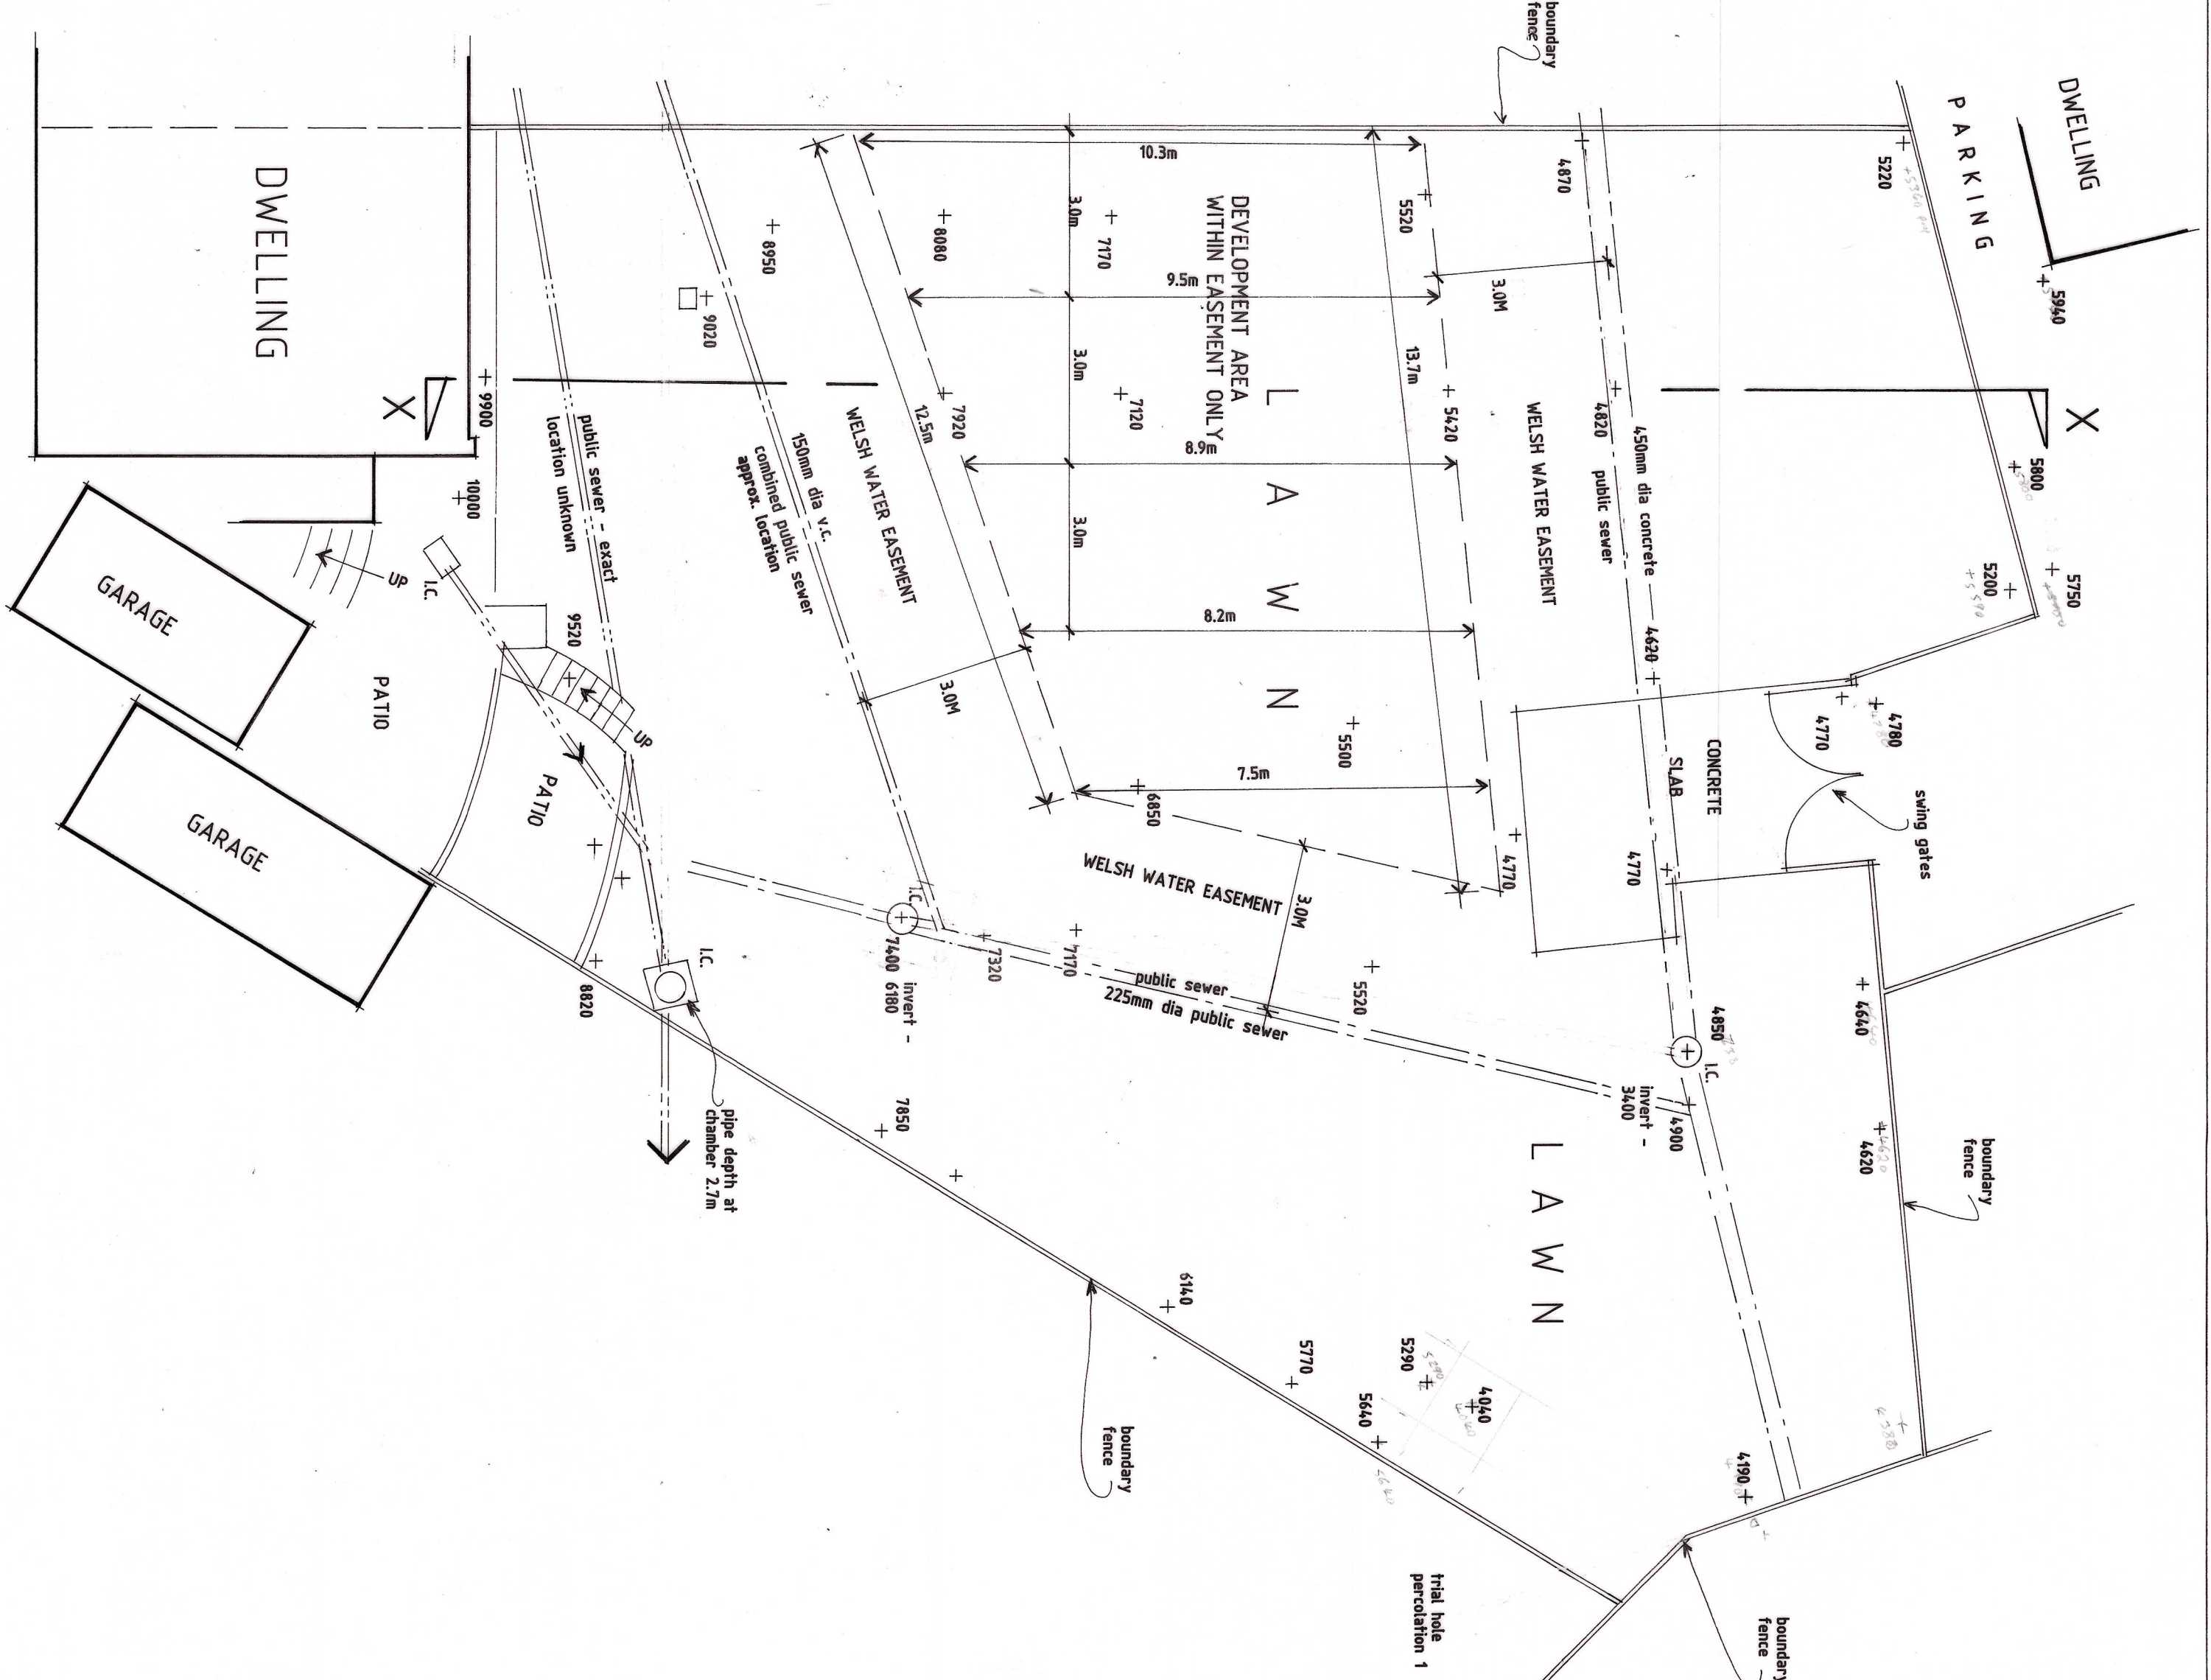


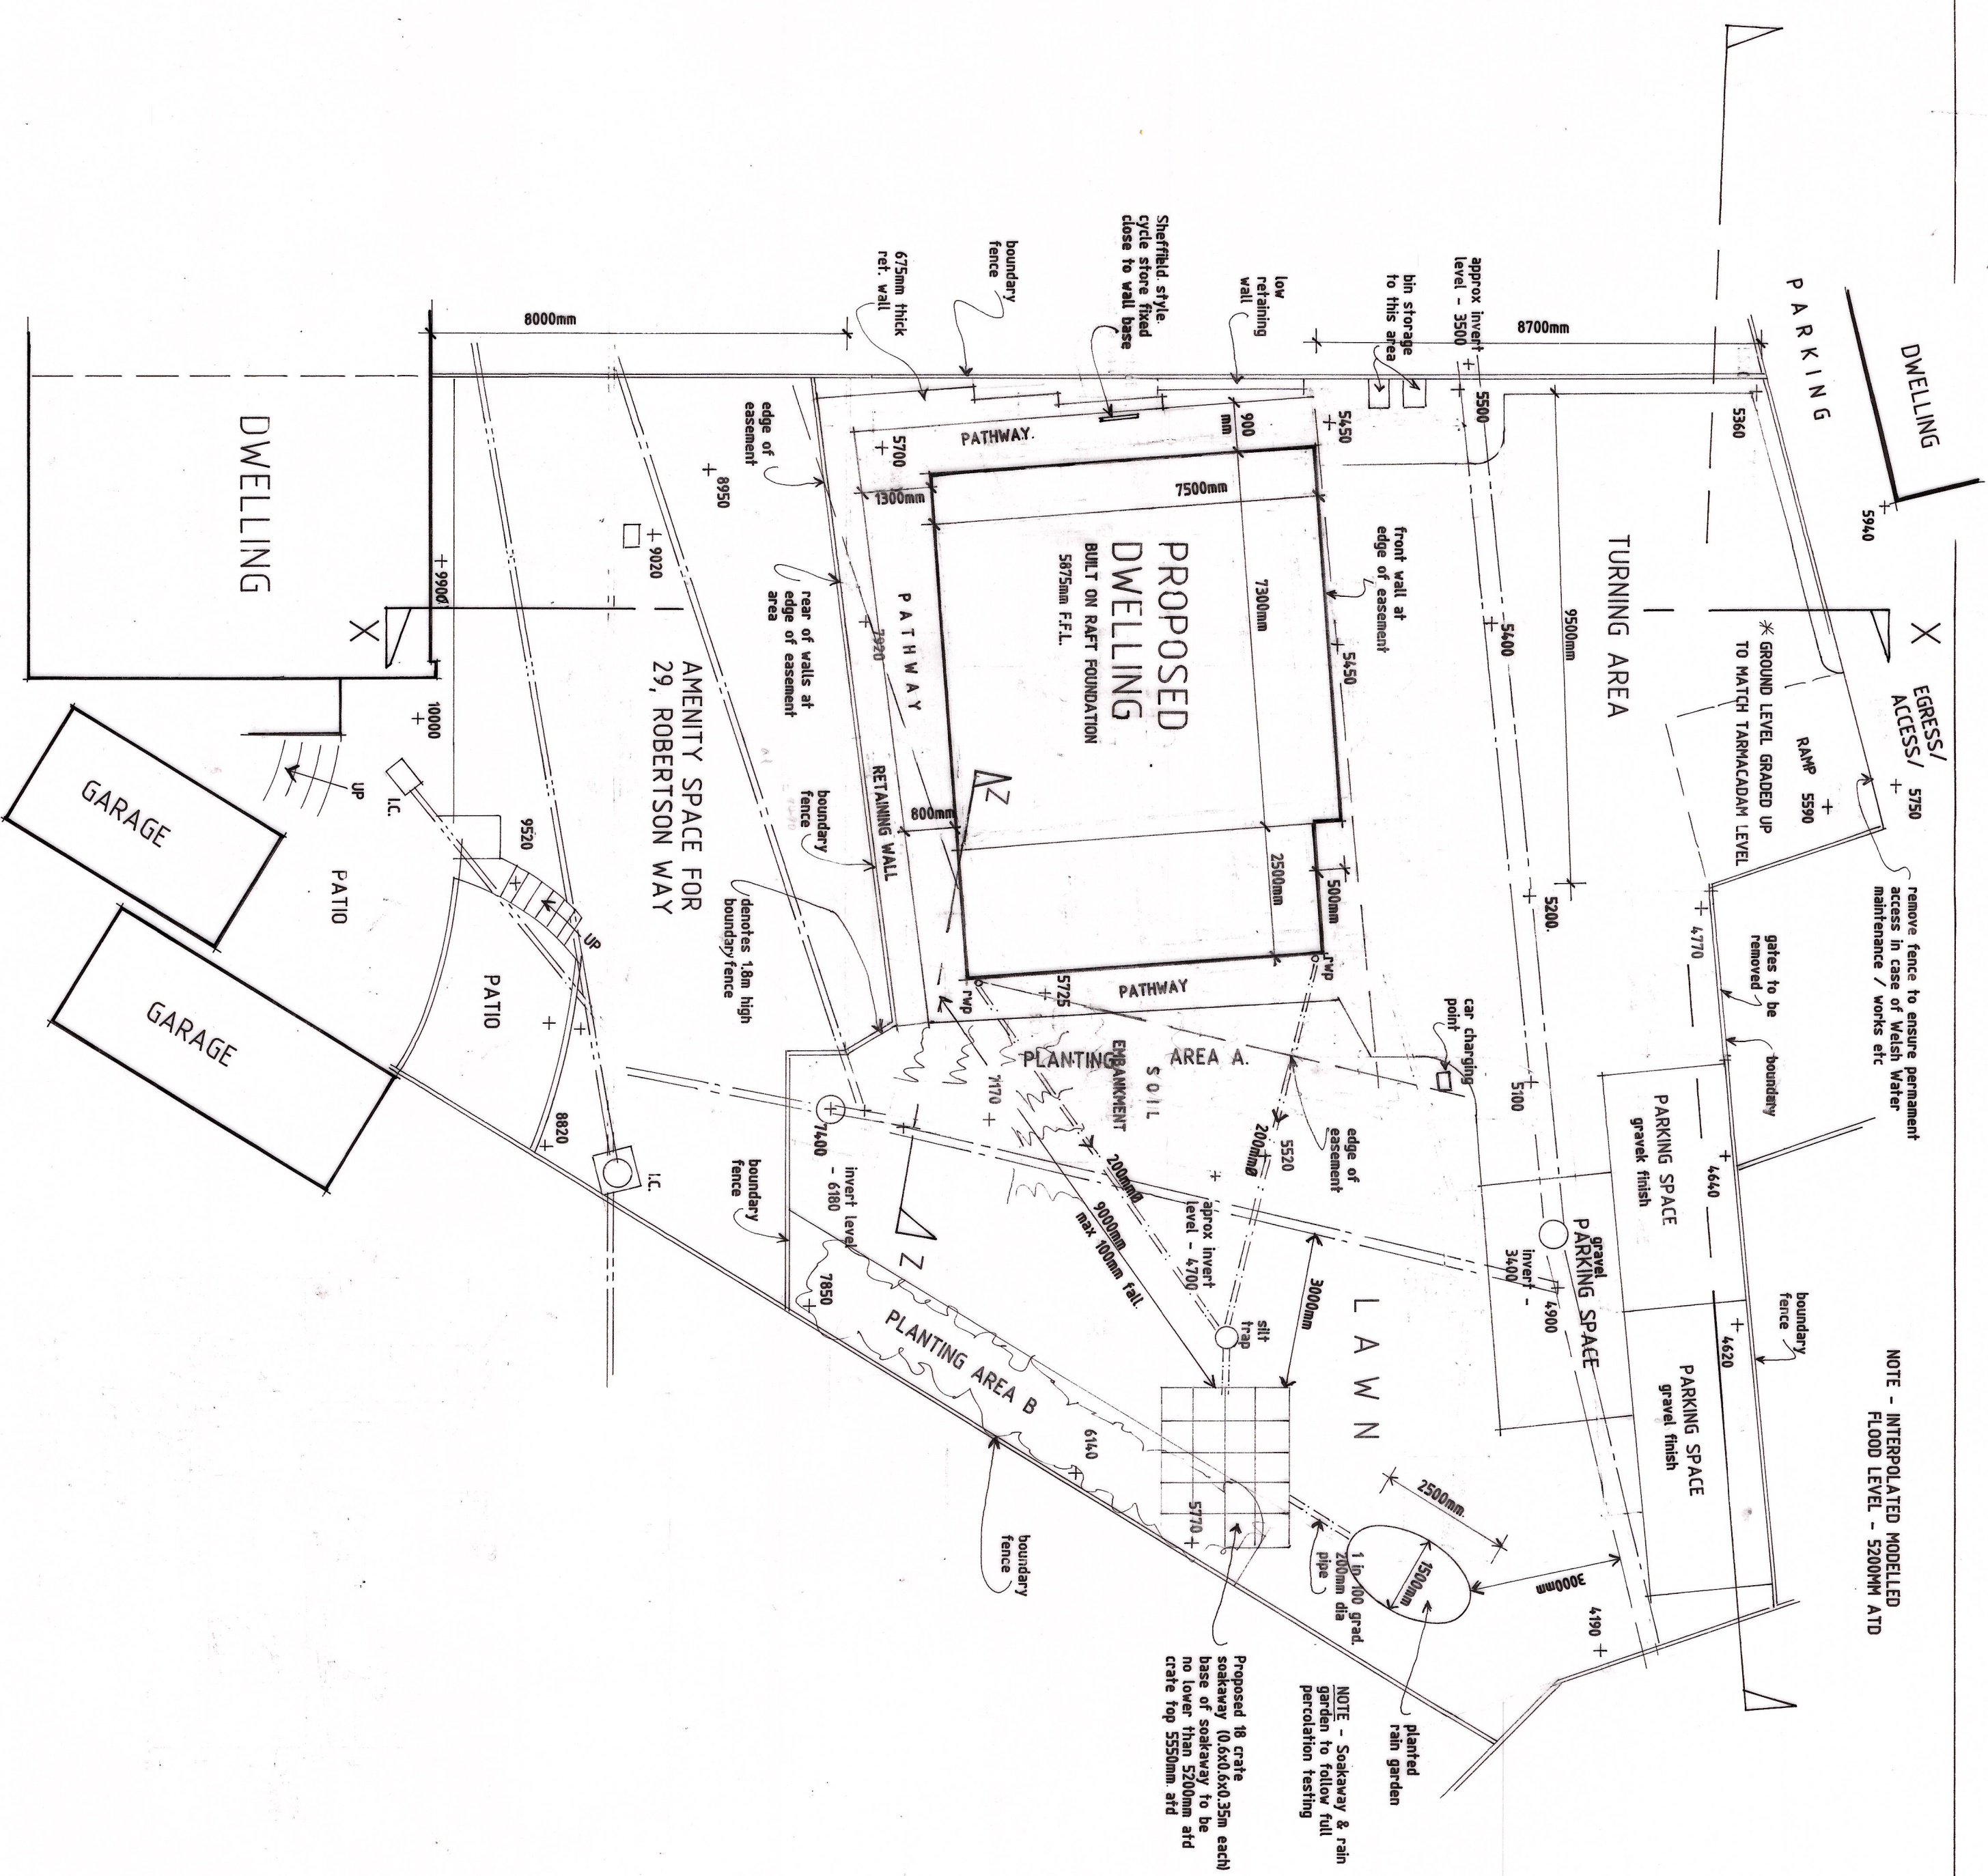

Ref	Date	Description
A	01/25	SECTIONS REMOVED.
B	03/25	DRAWING OF THE
C	05/25	DRAWING LOCATION
D	06/25	BINS, CYCLE, ELECT CAR CHARGER INDICATED
E	06/26	STORMWATER DETAILS ADDED & F.F.I. INCREASED

K.W. DORRINGTON MCA¹ MCA²
ARCHITECTURAL ASSOCIATES
Tel: (01633) 857566

PROPOSED DWELLING TO REAR OF -
29, ROBERTSON WAY, MALPAS,
NEWPORT, NP20 6QG.

EXISTING & PROPOSED PLANS & SECTIONS

date:	OCTOBER 2024
scale:	1:100 AT A1
drawing number:	