



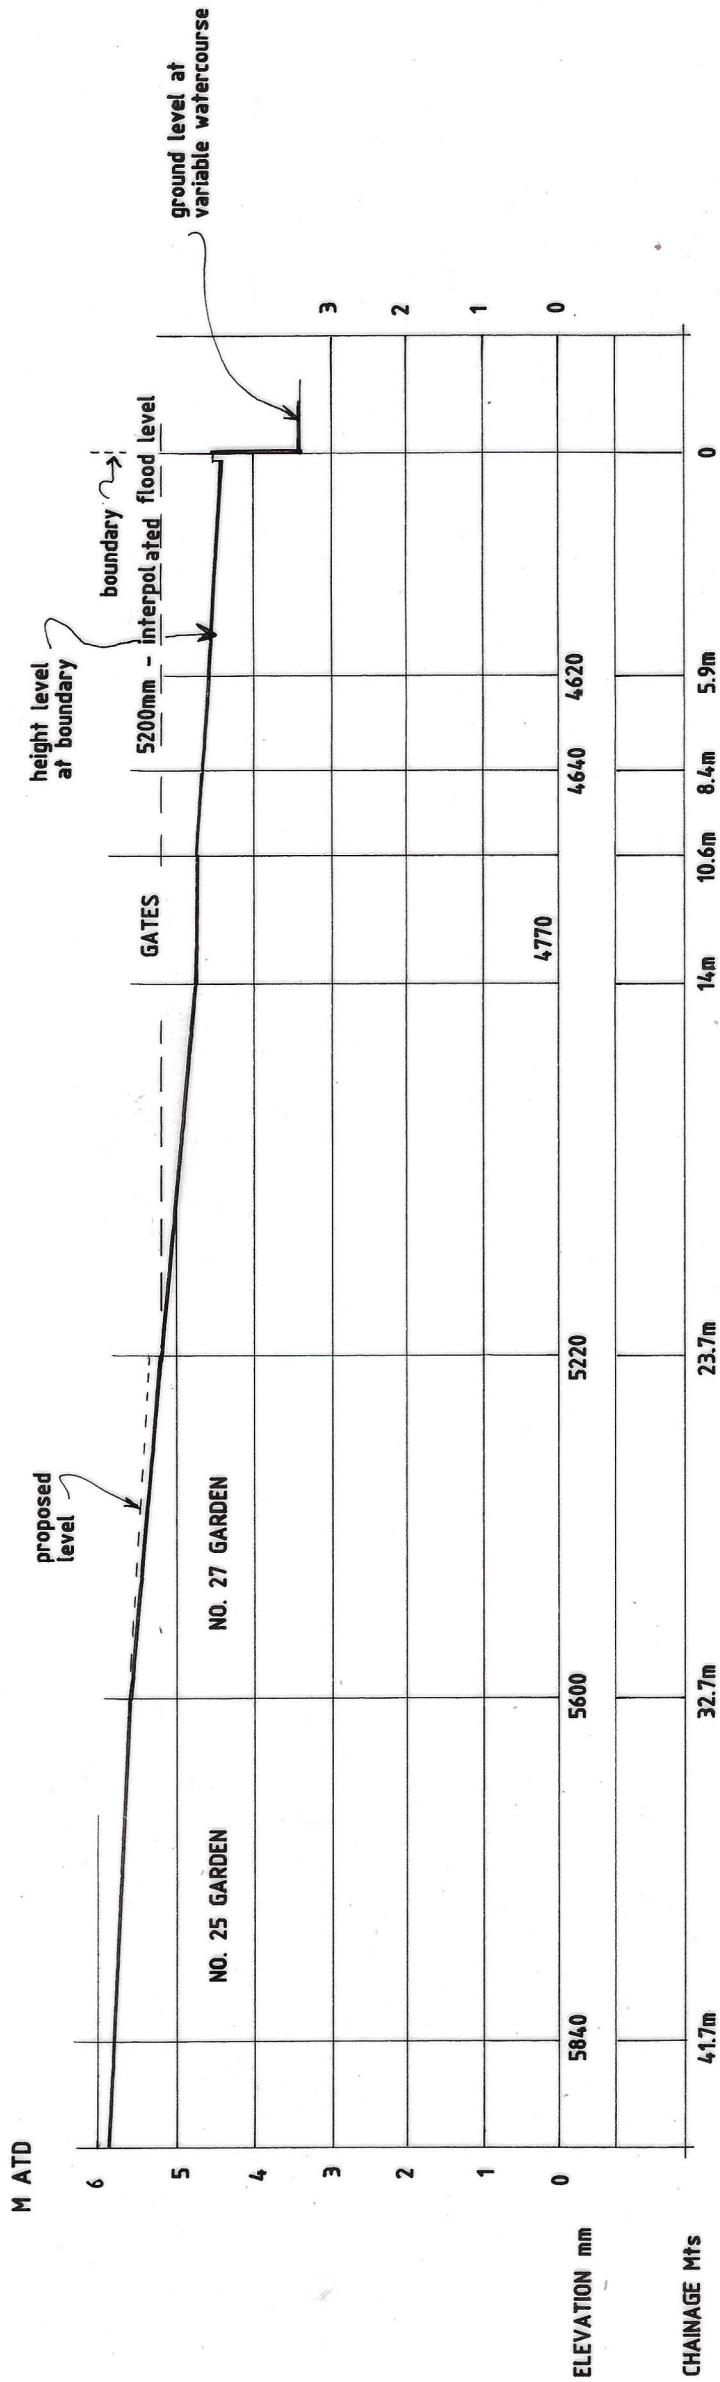

## EXISTING SECTION A-A

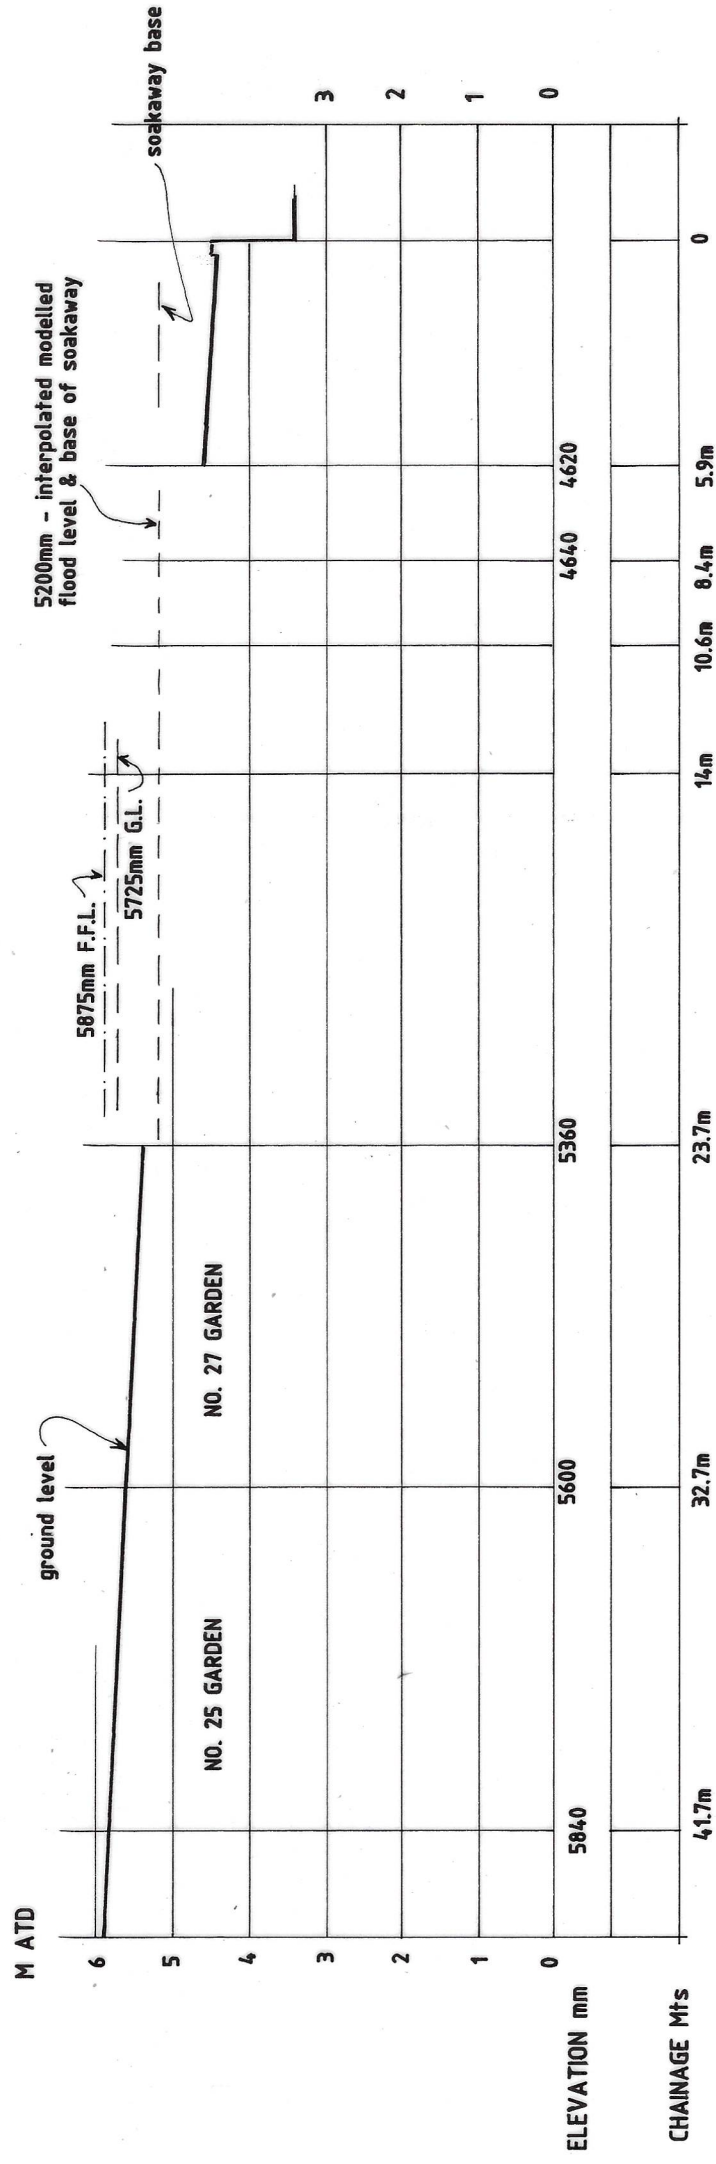

TO BE READ IN CONJUNCTION  
— DRWG NO. KD1989/1E  
IN PARTICULAR DRAIN RUNS & LEVELS

K.W. DORRINGTON MCIAT MCABE  
ARCHITECTURAL ASSOCIATES  
TEL - 01633 857566

PROPOSED DWELLING (REAR OF)  
29, ROBERTSON WAY, MALPAS,  
NEWPORT. NP20 6QG.

SCALE - 1:200/1:100 at A3

MARCH 2026

DRWG NO. KD1989/4

## PROPOSED SECTION A-A

SCALE - 1:200 HORIZONTAL & 1:100 VERTICAL