


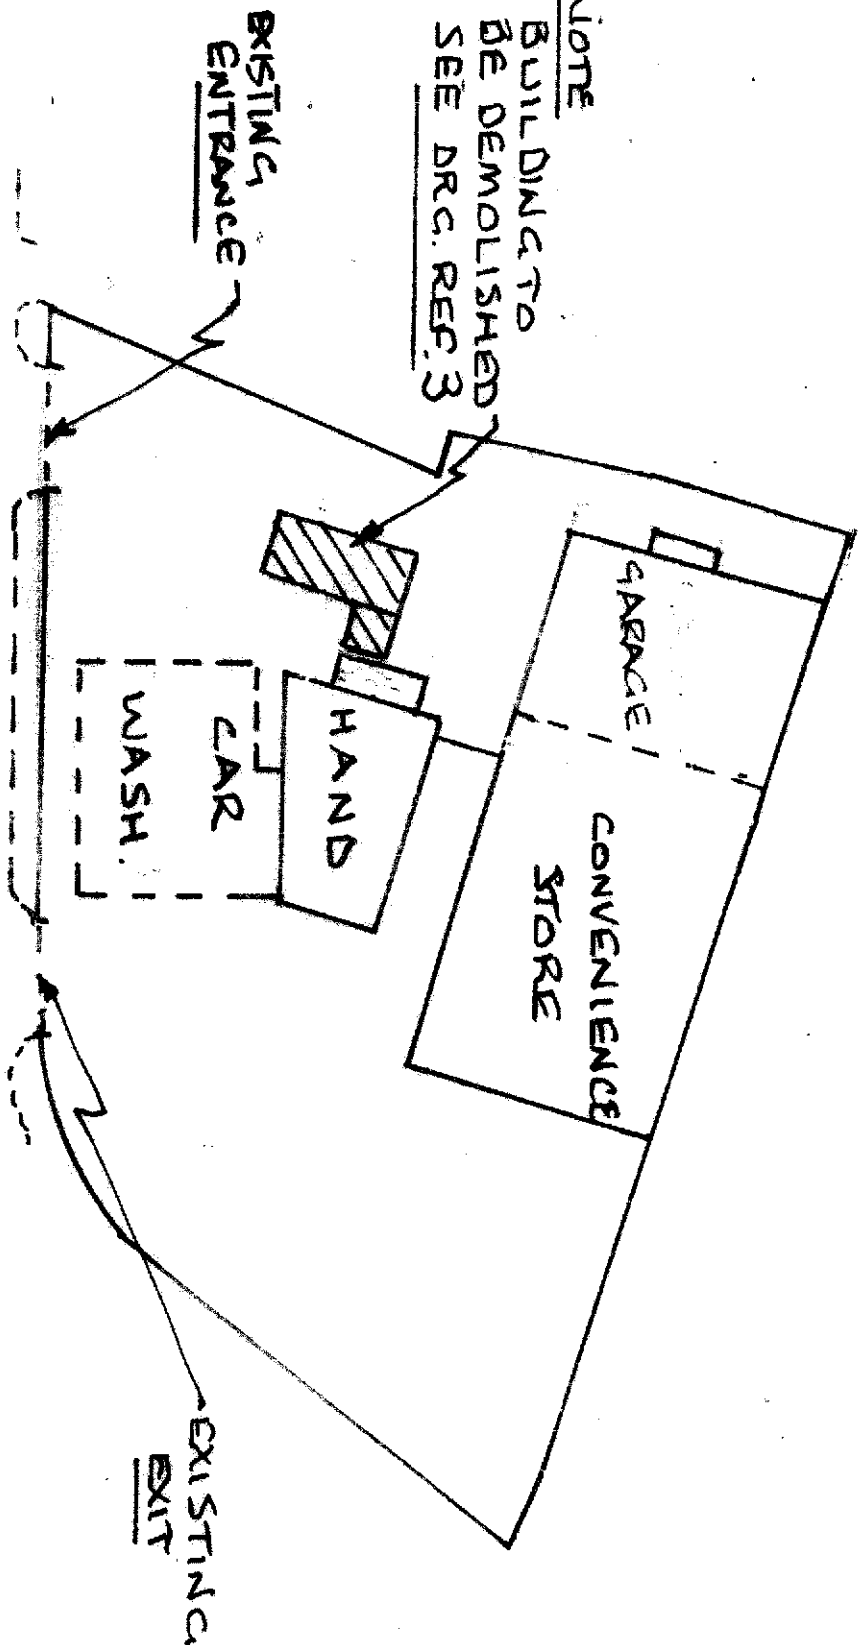

NOTE
BUILDING TO
BE DEMOLISHED
SEE DRC. REF. 3



CROWNELL ROAD

EXISTING

SITE PLAN—EXISTING.

1 SITE PLAN OF SOMERTON PARK GARAGE.

CROMWELL ROAD, NEWPORT, NP19 0HT.

SCALE

1:500

DRC. REF. 2