


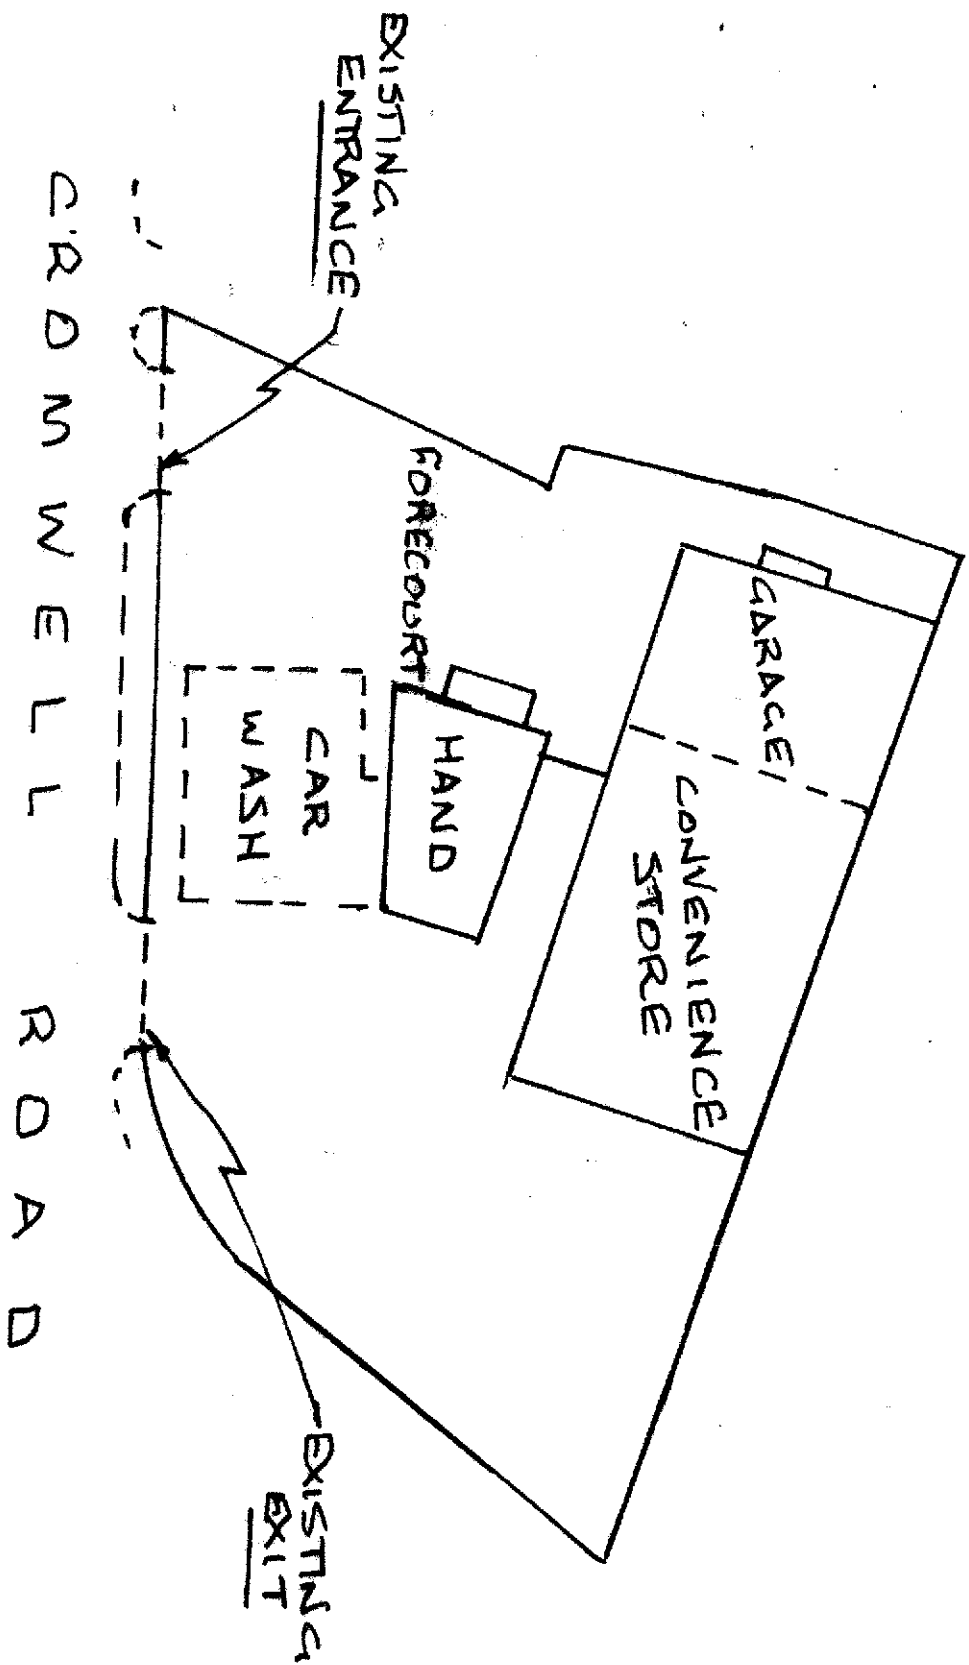

PROPOSED SITE PLAN

PROPOSED SITE PLAN FOR SOMERTON PARK
GARAGE, CROMWELL ROAD, NEWPORT, NP19 0HT.

SCALE
1:500

DRG. REF: A