


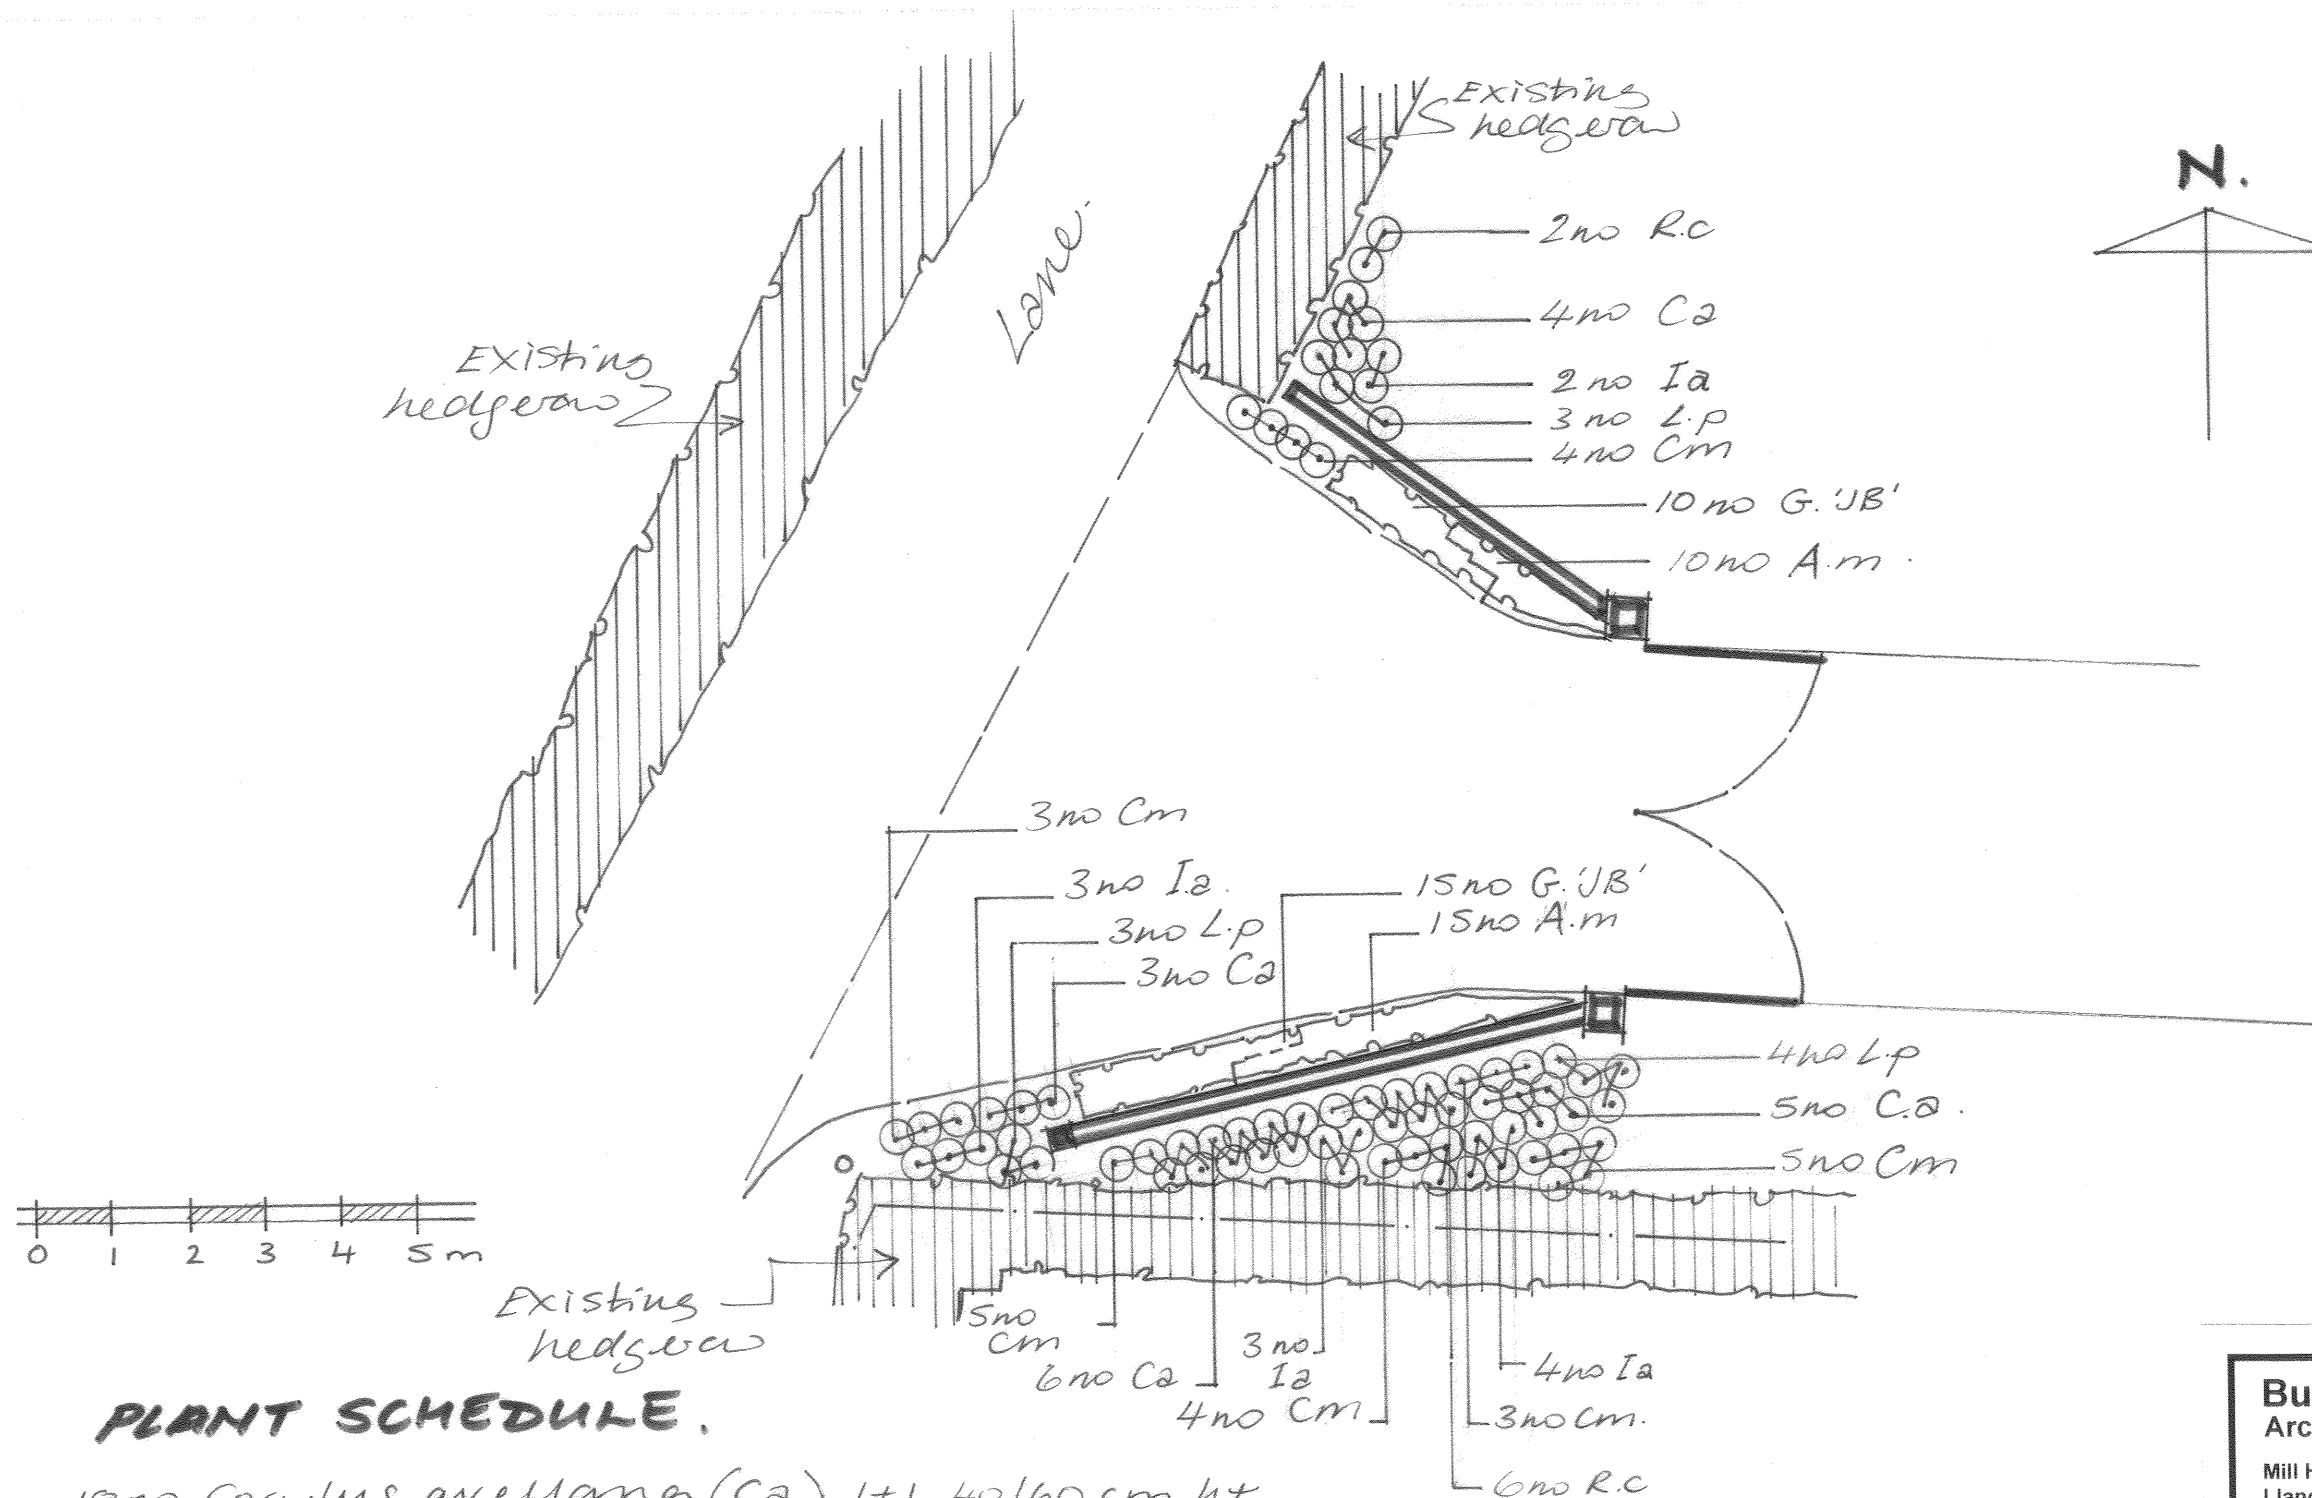

PLANT SCHEDULE.

18 no *Corylus avellana* (Ca.) 1+1 40/60 cm ht.
 24 no *Crataegus monogyna* (Cm) 1+1 40/60 cm ht.
 12 no *Ilex aquifolium* (Ia.) 2 L pot. 40/60 cm ht.
 10 no *Lonicera periclymenum* (L.p) 2 L pot. 60/80 cm ht.
 8 no *Rosa canina* (R.C) 1+1 40/60 cm ht.

Herbaceous perennials (in front of walls.)

25 no *Alchemilla mollis* (Am) 4 per 1 m². 2 L pot.
 25 no *Geanium "Johnson's Blue"* 4 per 1 m². 2 L pot.

Buckle Chamberlain Partnership Ltd. Architects & Architectural Technologists.

Mill House, Llancayo Court,
 Llancayo, Usk,
 Monmouthshire
 NP15 1HY

Tel: 01291 672264
 01291 673424
 Fax: 01291 671050
 Email: enquiries@bucklechamberlain.co.uk

Client Mr & Mrs A. Skarrats.

Project Proposed Alterations To Existing
 Access At Golynos Farm,
 Mountain Road, Rogerstone.
 Newport. NP10 9GR

Drawing Planting Proposals.

Date June 2025

Scale 1:100 @ A3

Drawn by HM

Checked by .

Status Planning

Drawing No
 1789[PL]03