



EXISTING SITE LOCATION PLAN @ 1:1250

SITE LOCATION PLAN
AREA 2 HA
SCALE: 1:1250 on A4
CENTRE COORDINATES: 326372 , 187150

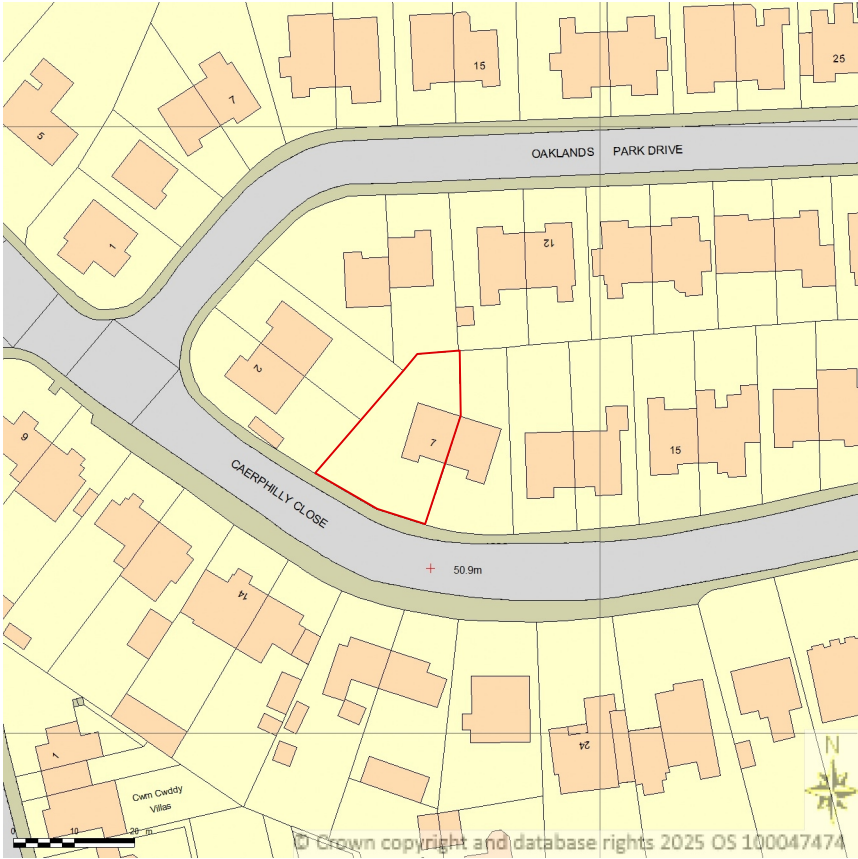

PROPOSED BLOCK PLAN @ 1:500

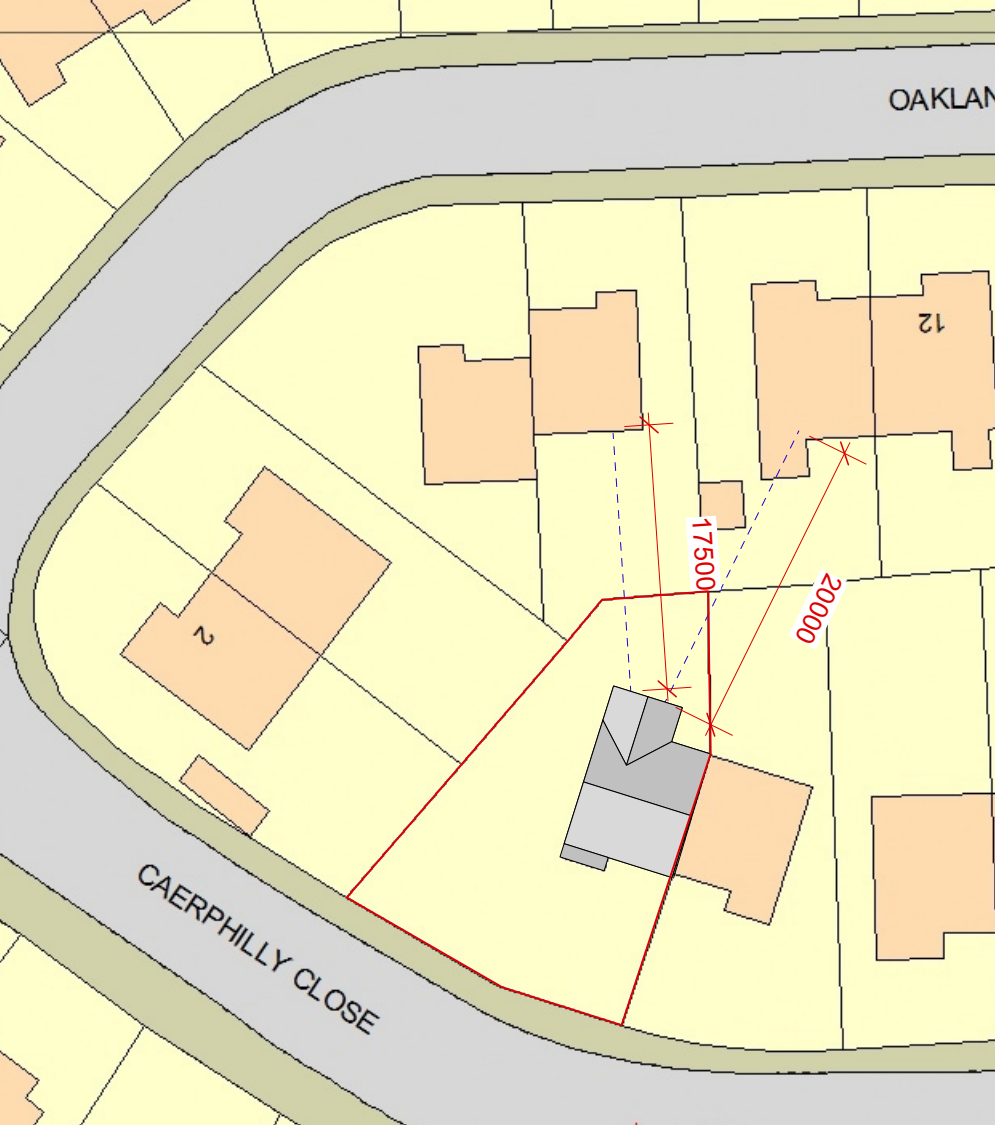

NEW WINDOWS ARE UNINHABITED ROOMS.
They will have frosted glazing.
They will still be 17.5m (at 25deg) and 20m (at 15deg)
The projection of the new extension is not near the 45deg from
centre line of next doors window, and there are no other over
shadowing issues.

 Skerryvore Designs Ltd skerryvoredesigns.co.uk Phone 01633 897922 Mobile 07816 934352 contact@skerryvoredesigns.co.uk	JOB TITLE 7 Caerphilly Close Newport NP10 8RF	DRAWING TITLE Planning: Site and block plan	DRAWING No. SD1151-P-00
			SCALE 1:500 & 1:1250 @ A3
			DATE FEB 2026