


CHEPSTOW ROAD

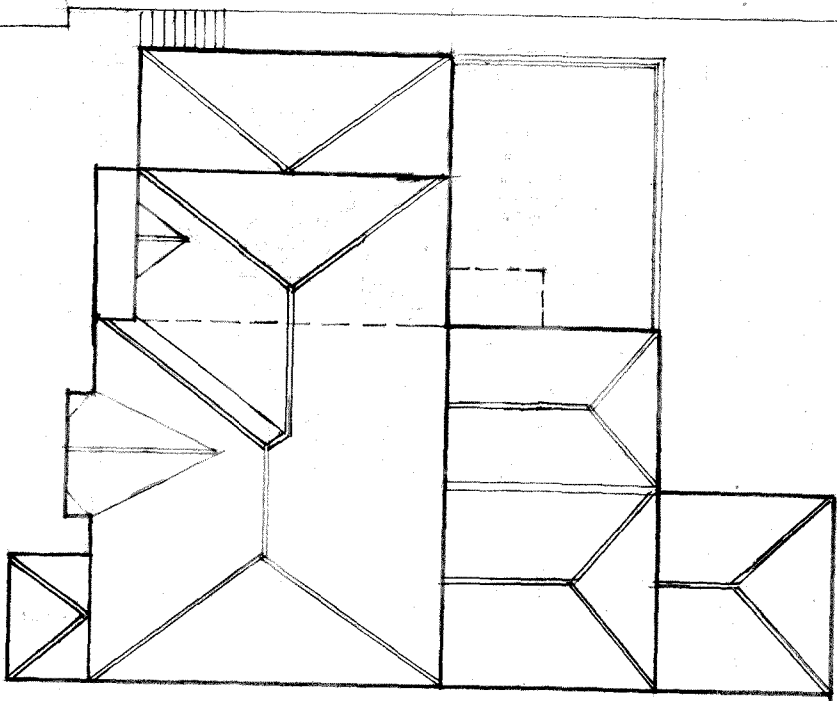

Block plan
SCALE 1:200

Approximate location of
the proposed detached
single storey summerhouse

Revisions

NOTE

This drawing supersedes the
BLOCK PLAN on drawing number
1612(01)25
Revision A August 2025
Extensions annotation removed.

Proposal

Alterations and extensions

Address

612 Chepstow Road

Newport

Classification

Block plan

Drawing number

1612(09)25 REV A