

NOTE: THESE DRAWINGS ARE NOT
FINALISED FOR PLANNING
SUBMISSION

This drawing is covered by copyright and
must not be reproduced in any form without
their express permission. This drawing should
not be scaled for construction purposes, use
figured dimensions only.

TAYLOR REES
44 PILLMAWR ROAD
NEWPORT
NP20 6WG
07398713623
treesarchitecture@gmail.com

By

Revision
Date
Description


CLIENT
MR POWELL

PROJECT
38 WAVELL DRIVE,
MALPAS, NEWPORT

DRAWING
EXISTING PLANS &
ELEVATIONS

SCALE @ A1
1 : 50
DATE
MAY 25

JOB NO.
329
DRAWING NO.
100
REVISION

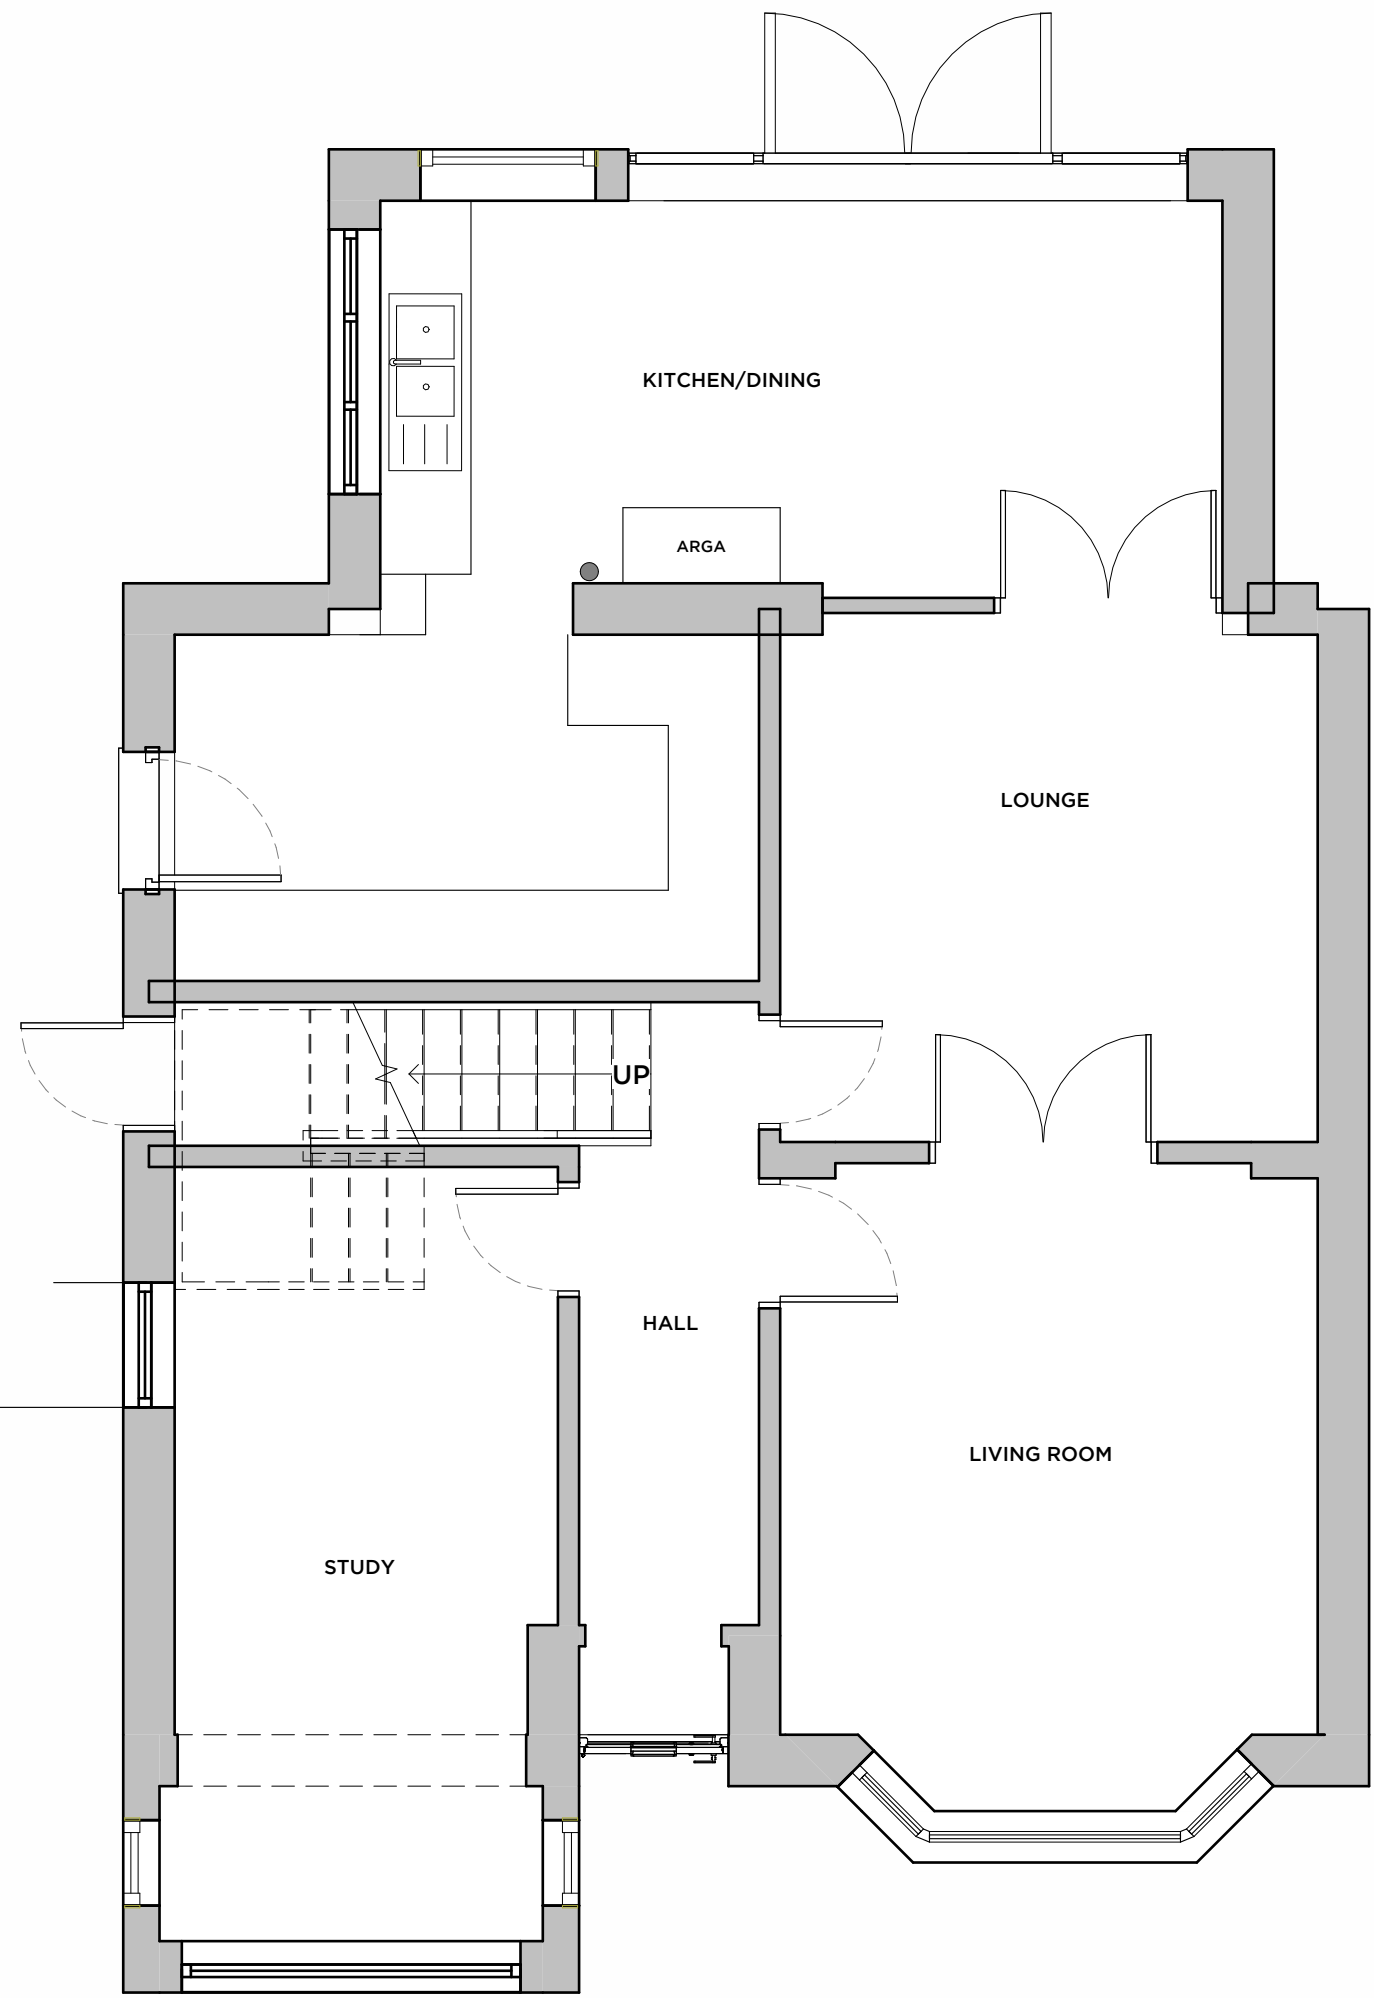

1 GROUND FLOOR
1 : 50


MATERIALS

RAINWATER GOODS: WHITE UPVC

EXTERNAL WINDOWS & DOORS: WHITE UPVC

EXTERNAL WALLS: FACING BRICKWORK,
RENDER

ROOF: CONCRETE TILES

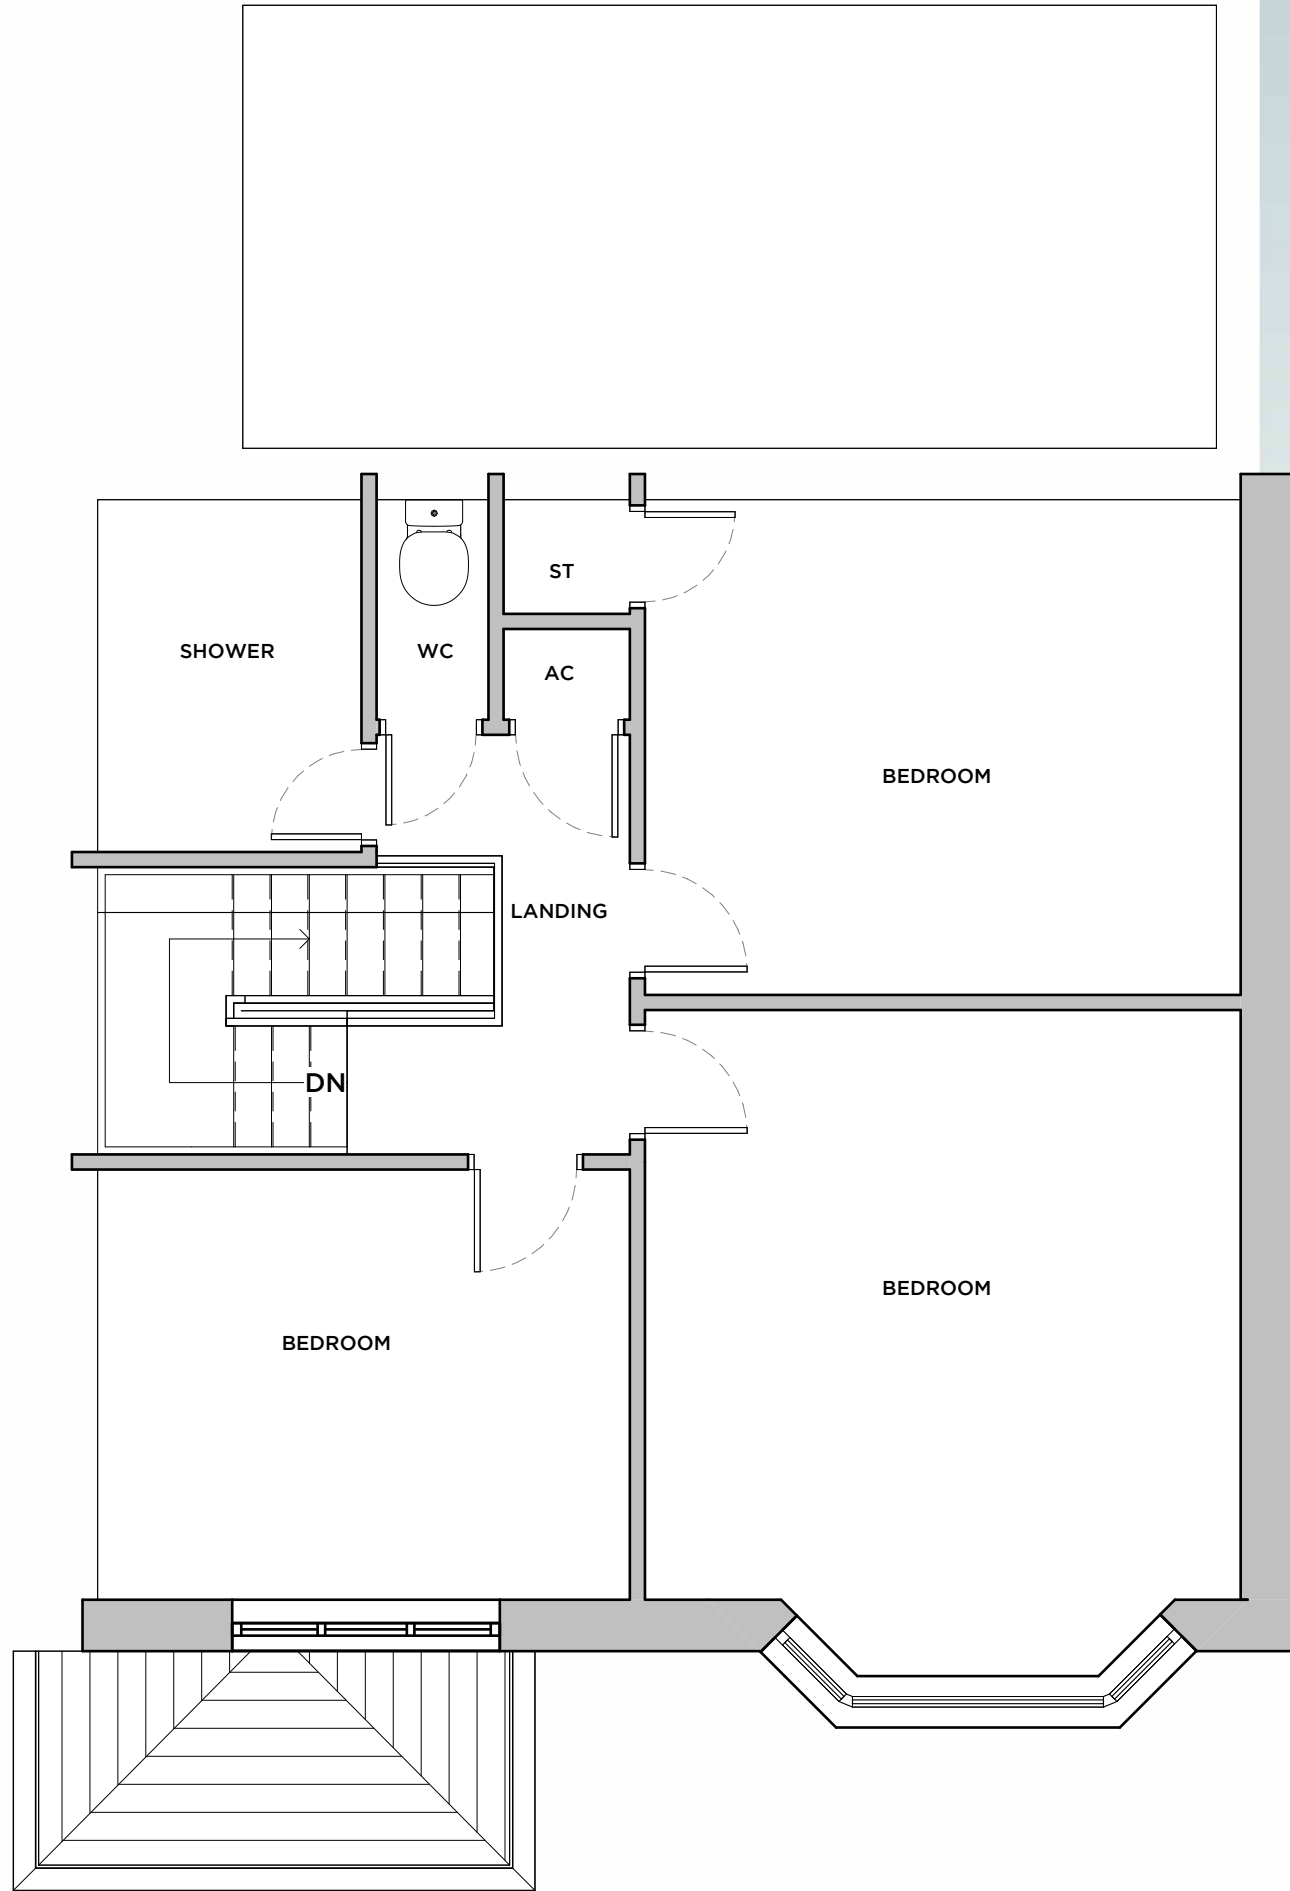


2 FIRST FLOOR
1 : 50




5 FRONT - ELEVATION
1 : 50



6 REAR - ELEVATION
1 : 50

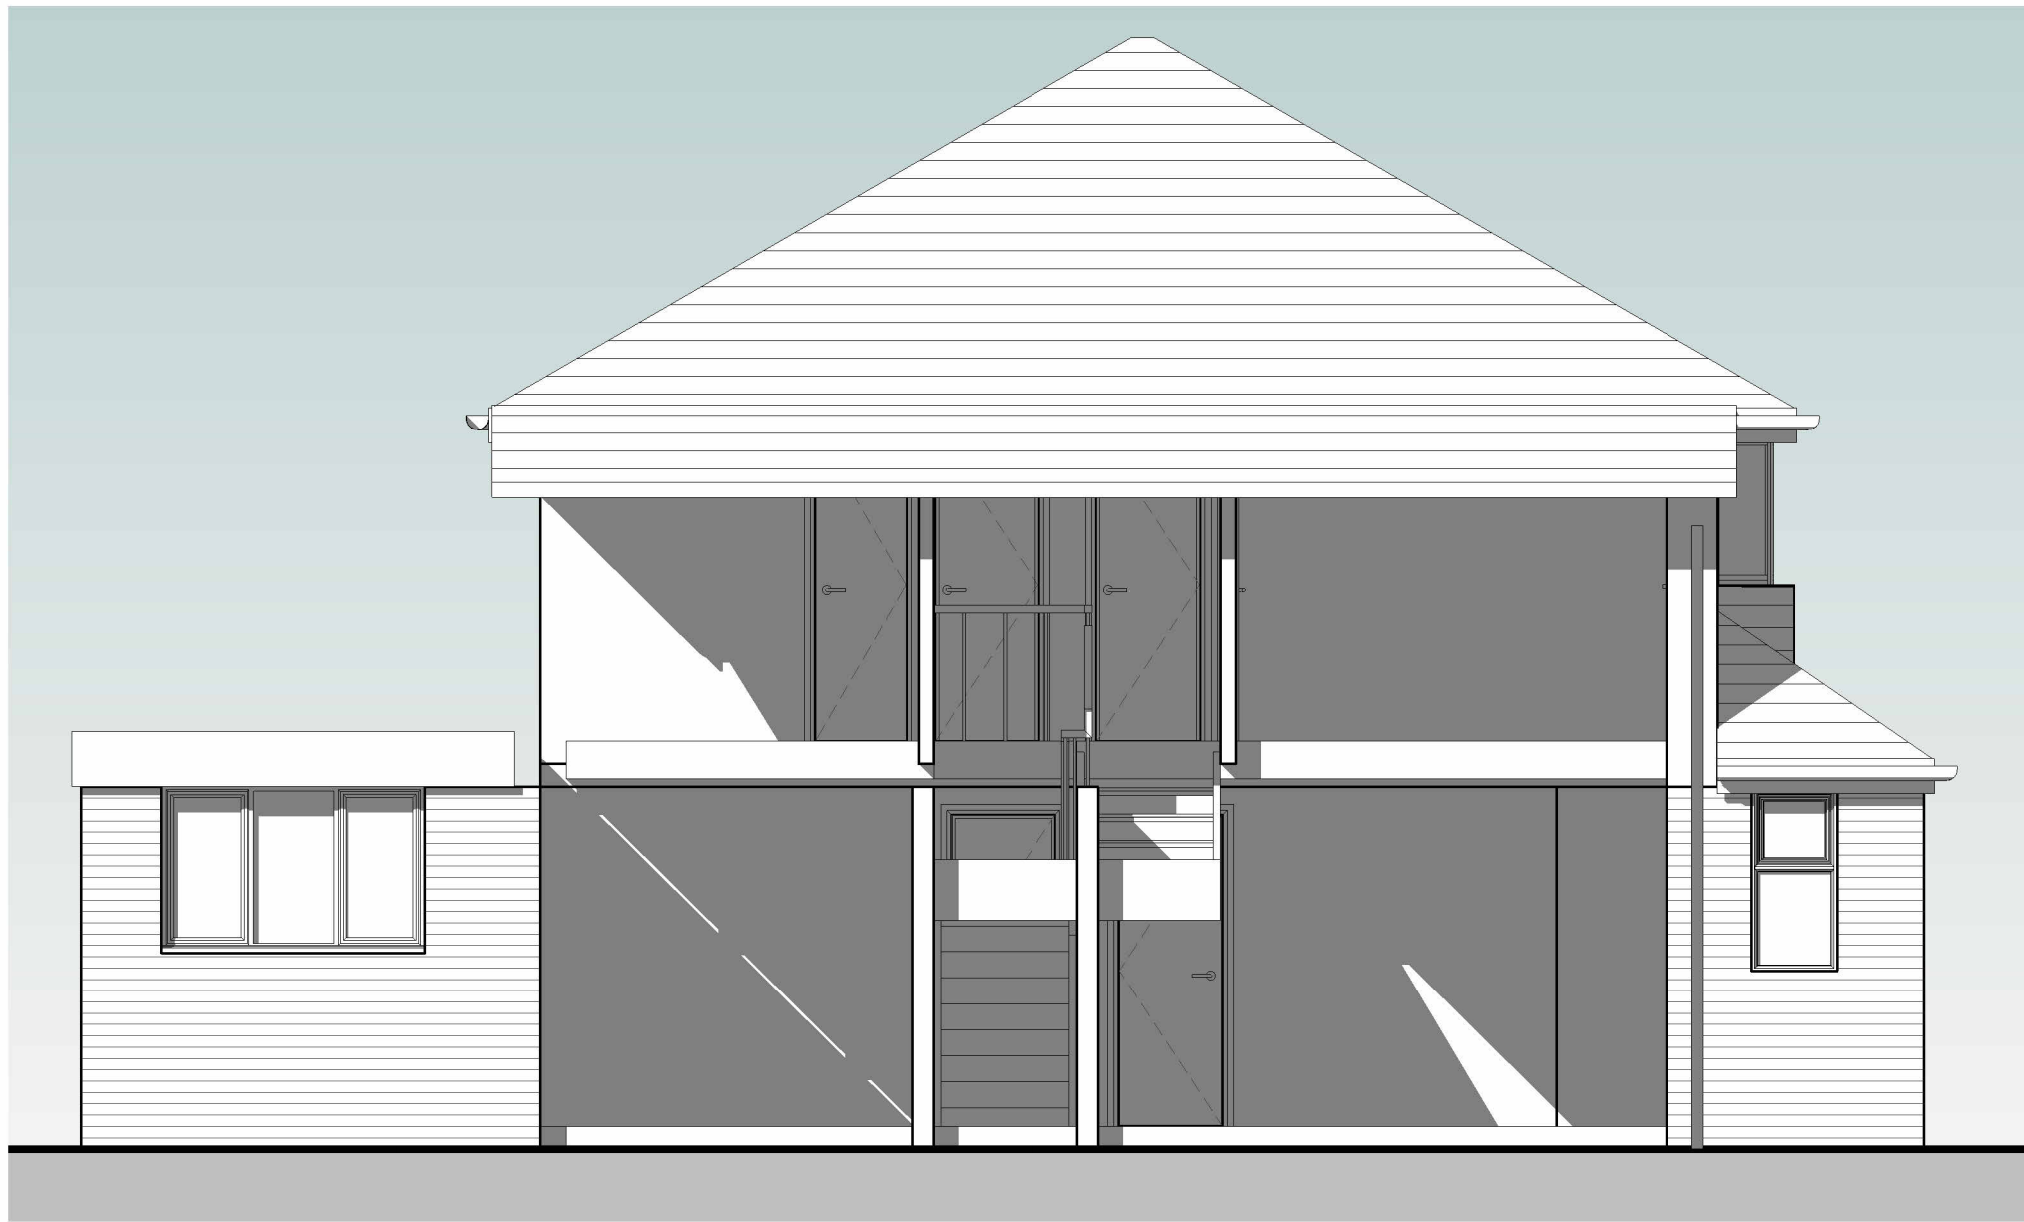

3 SIDE 01 - ELEVATION
1 : 50

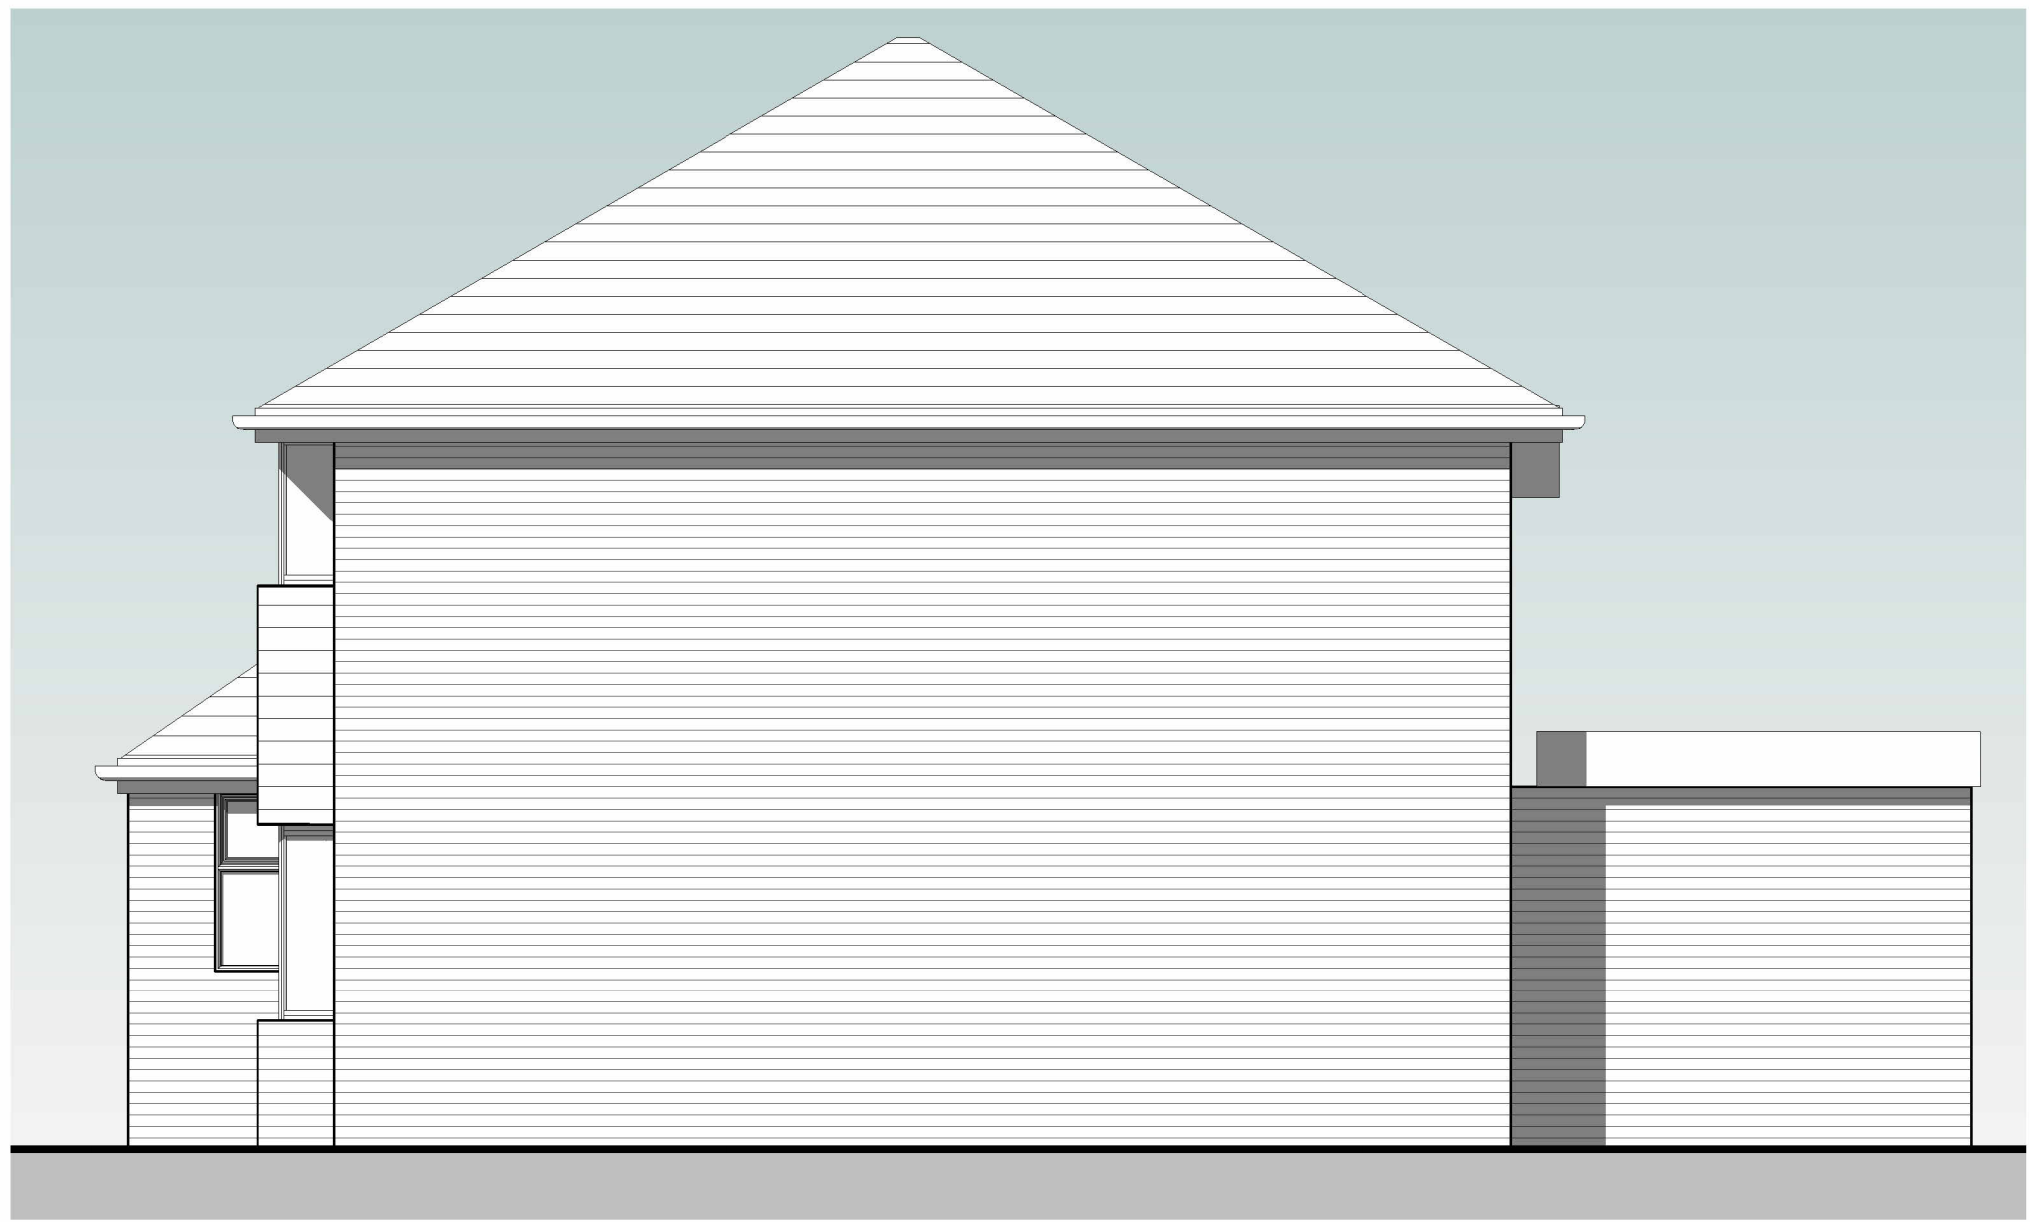

4 SIDE 02 - ELEVATION
1 : 50

