




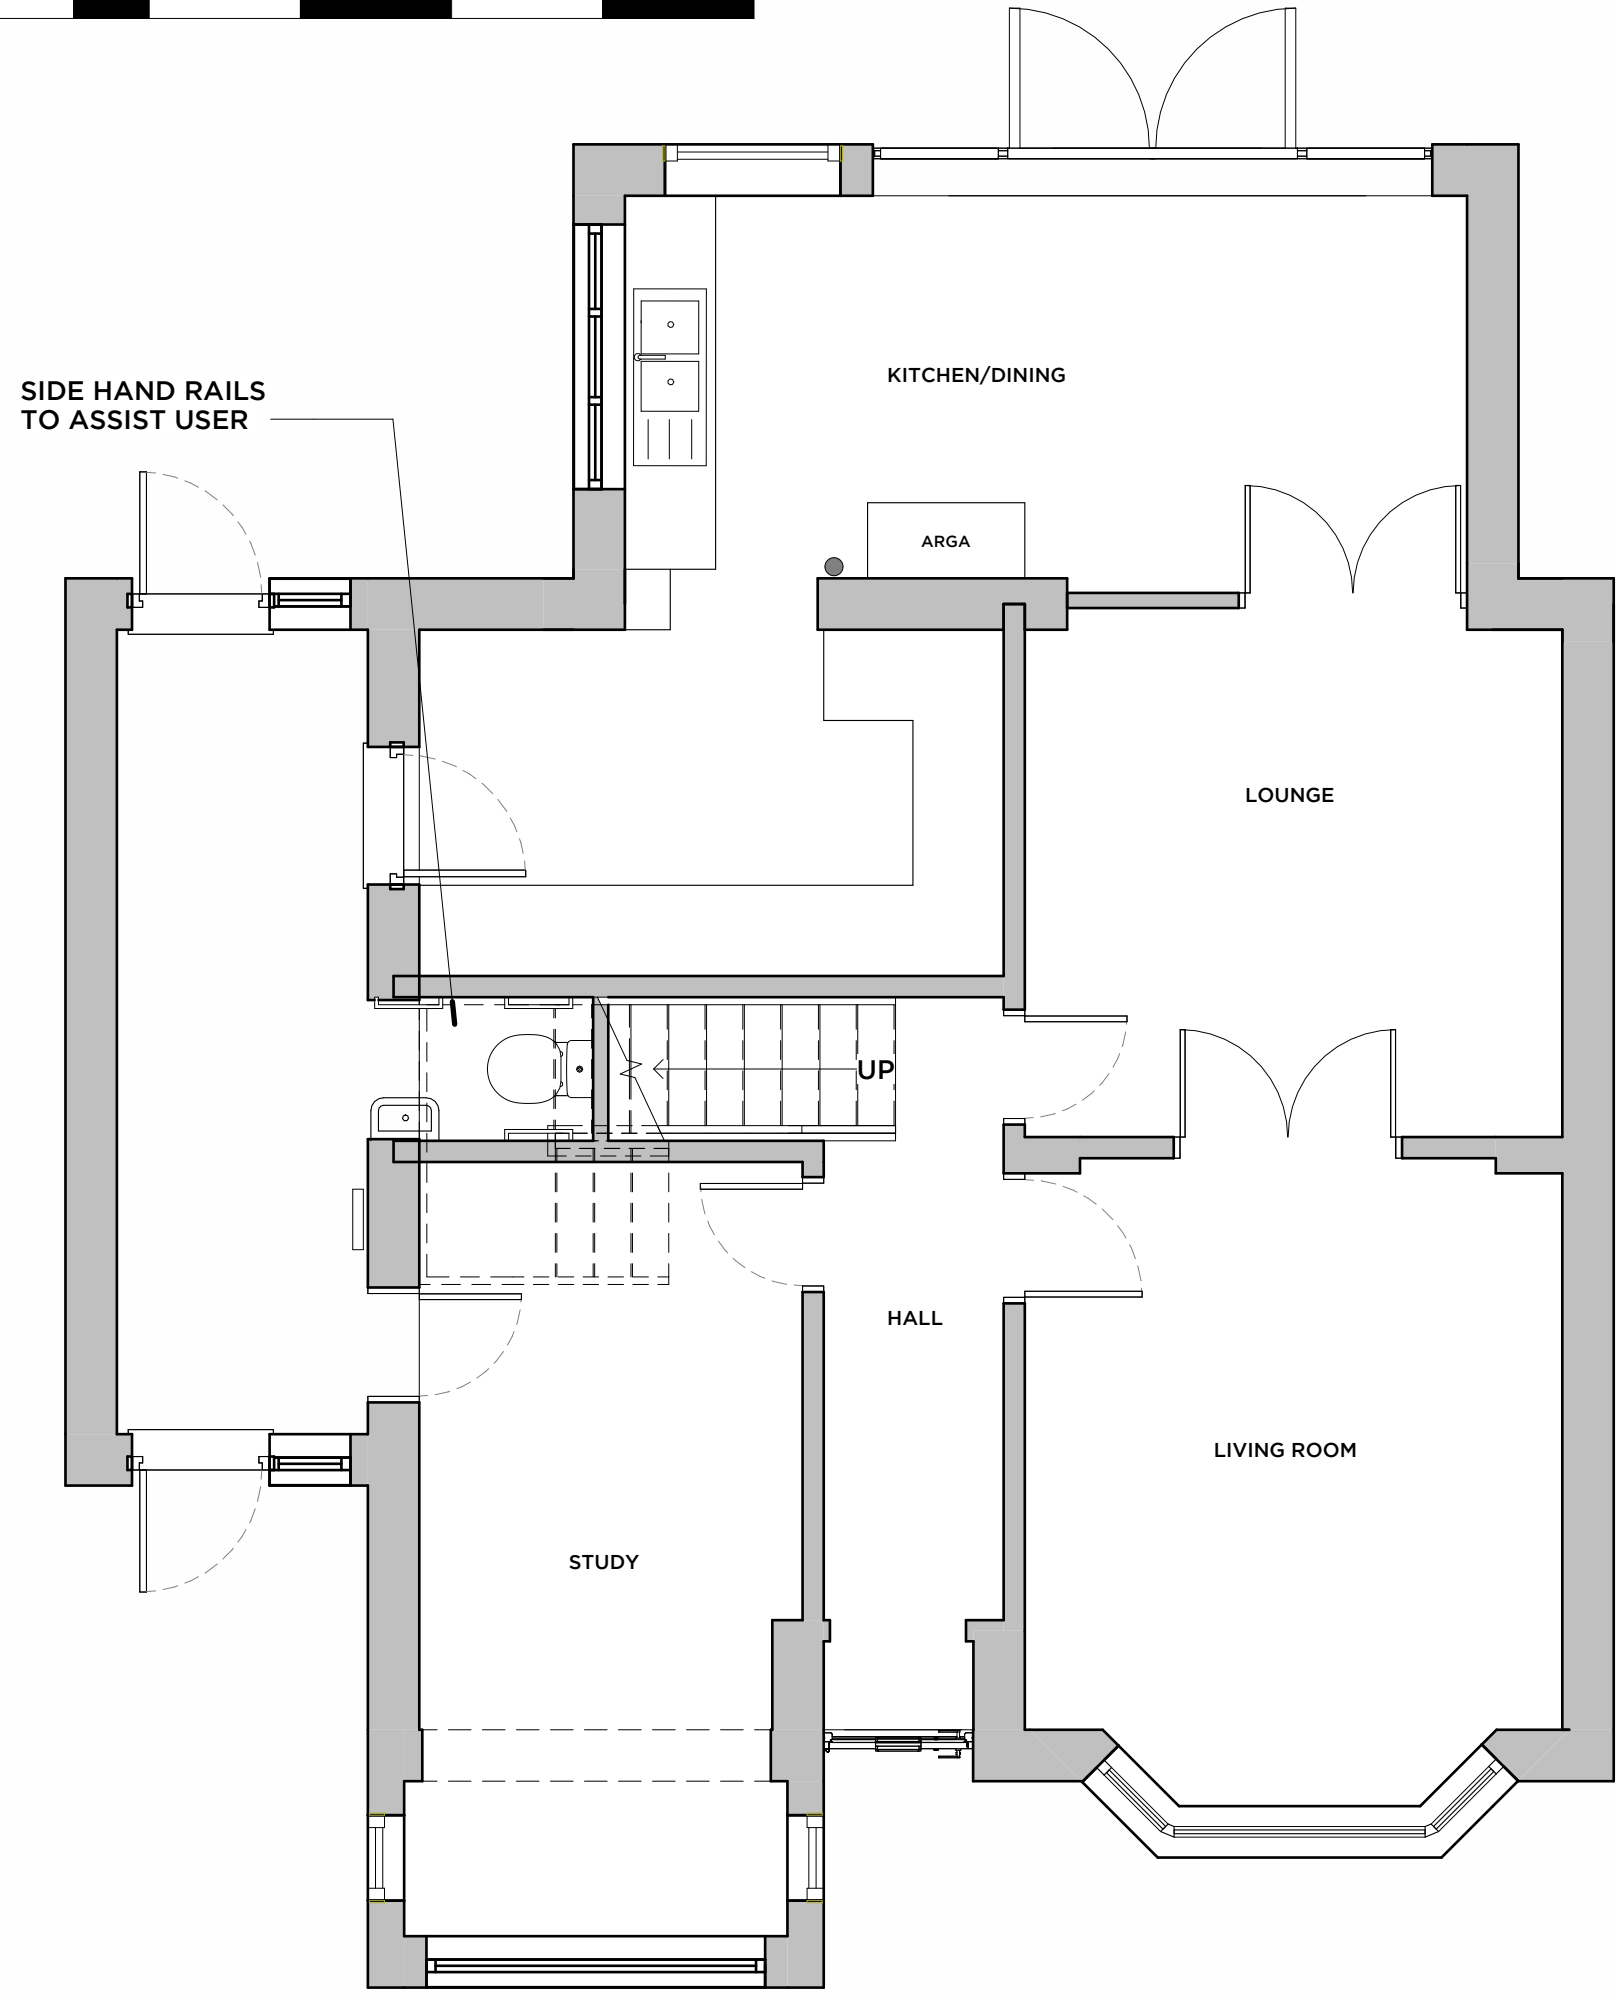

1 GROUND FLOOR - PRO
1 : 50

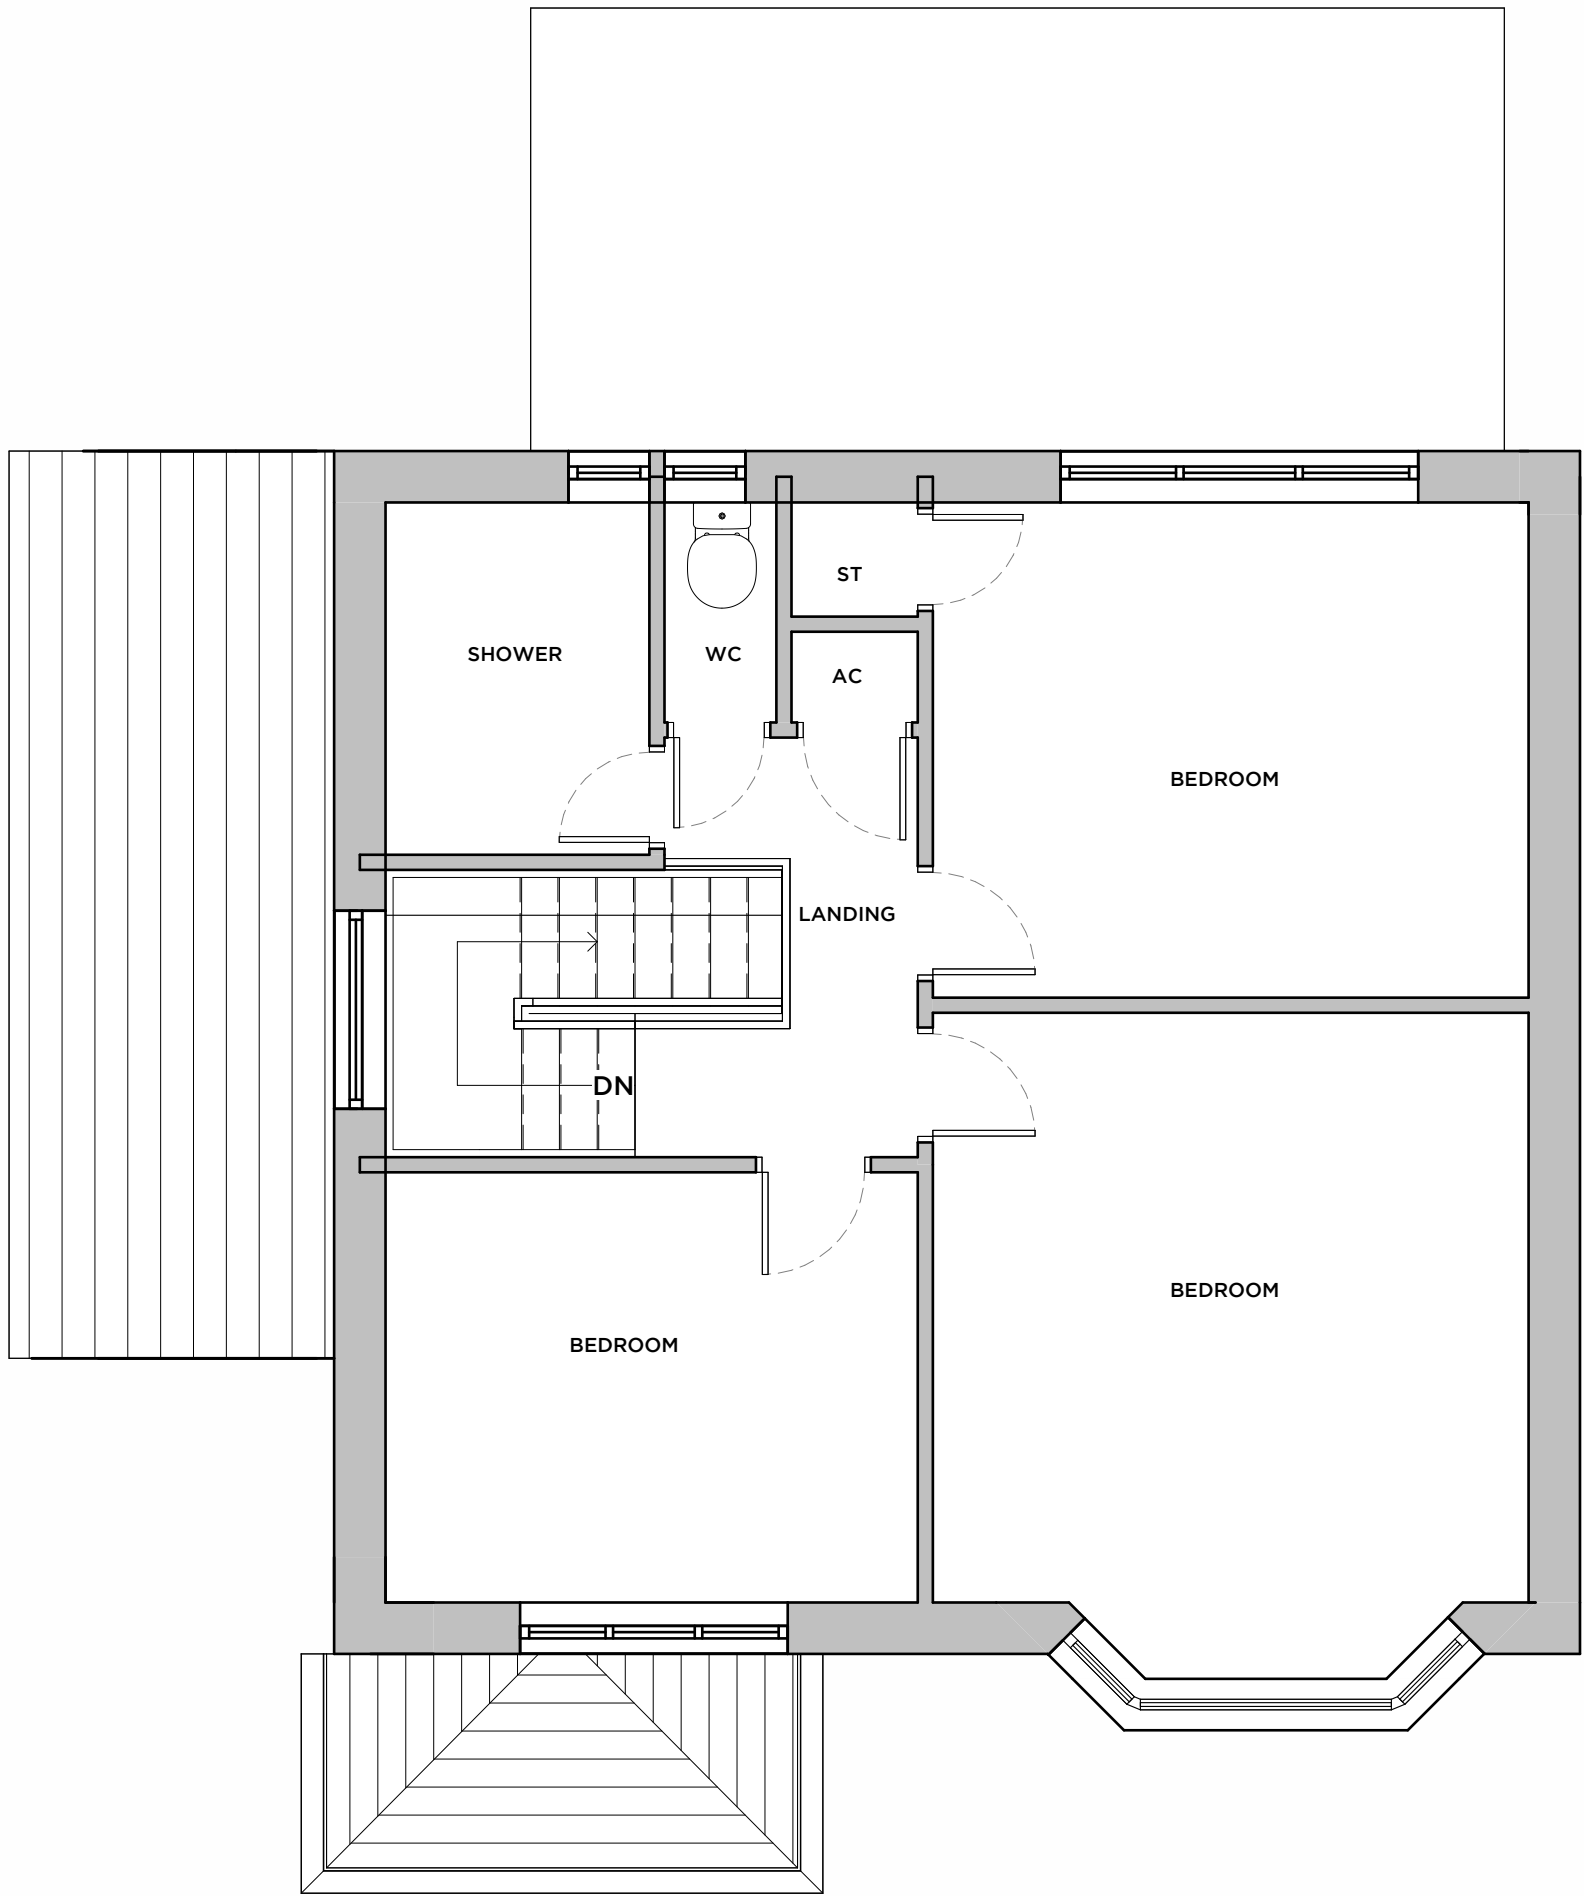

6 FIRST FLOOR PRO
1 : 50

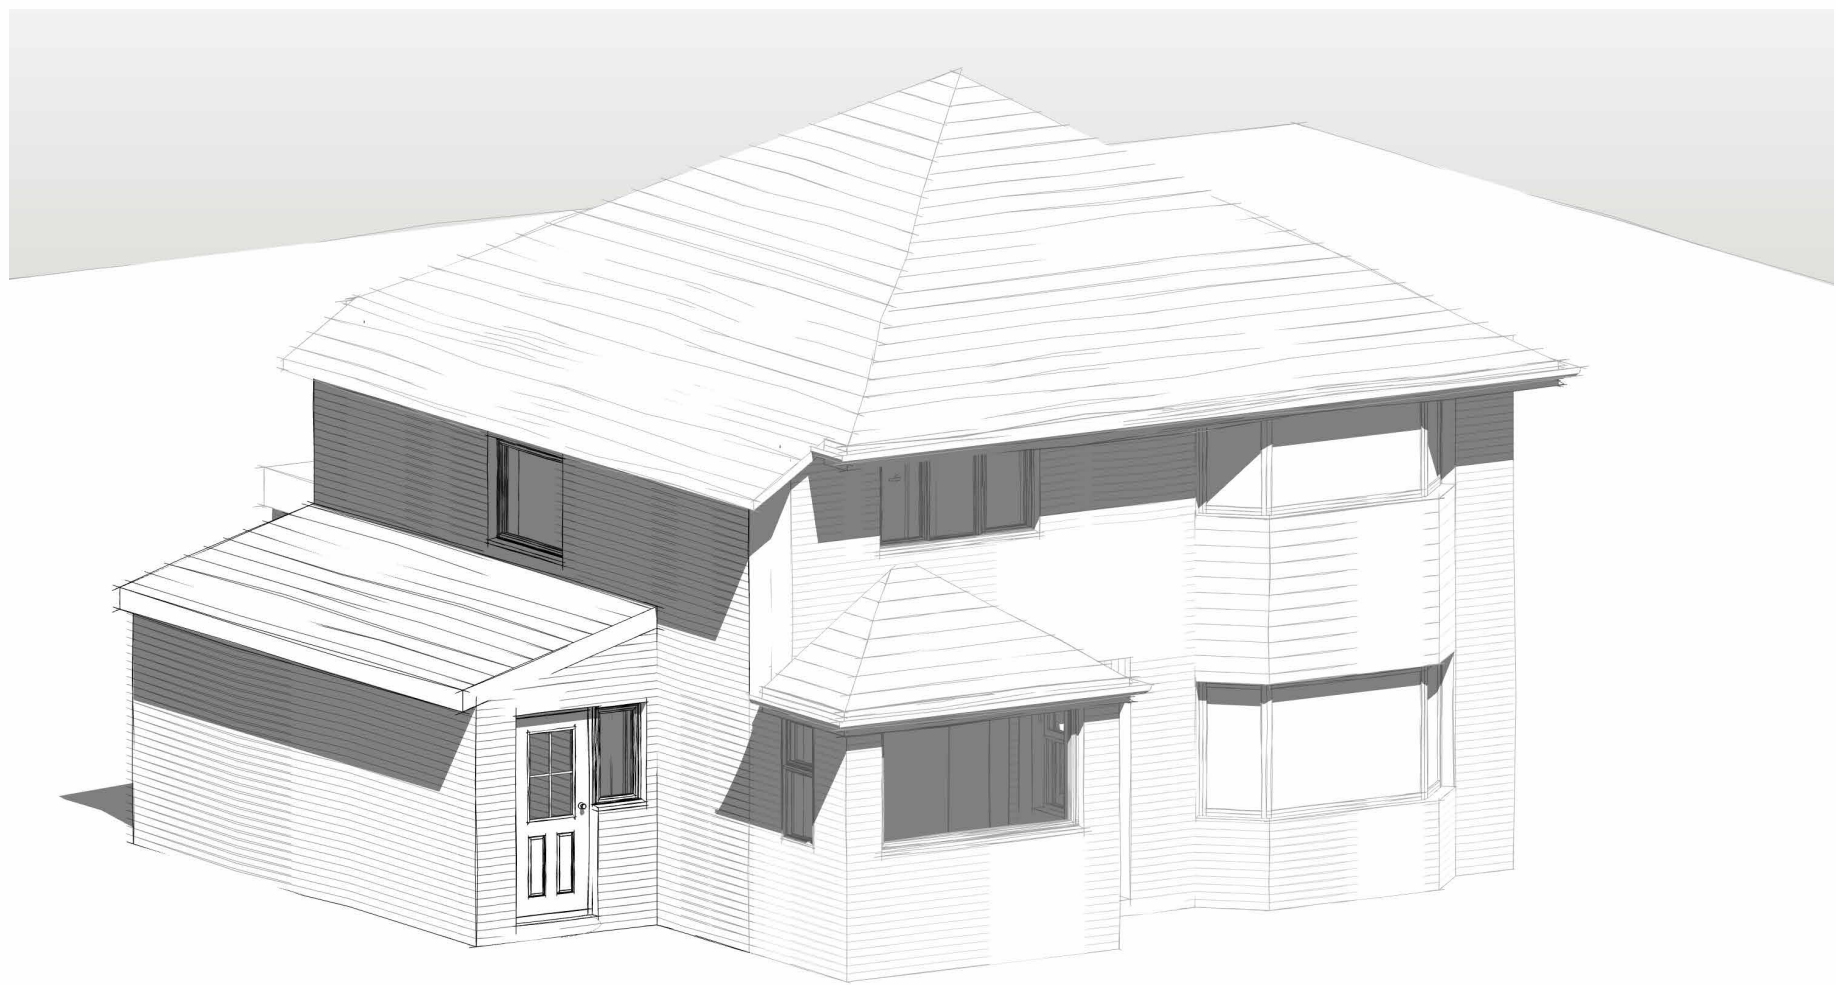

5 3D VISUAL - 01
1 : 1


MATERIALS
RAINWATER GOODS: WHITE UPVC
EXTERNAL WINDOWS & DOORS: WHITE UPVC
EXTERNAL WALLS: FACING BRICKWORK, RENDER
ROOF: CONCRETE TILES



2 FRONT - ELEVATION DO4
1 : 50



3 REAR - ELEVATION DO4
1 : 50

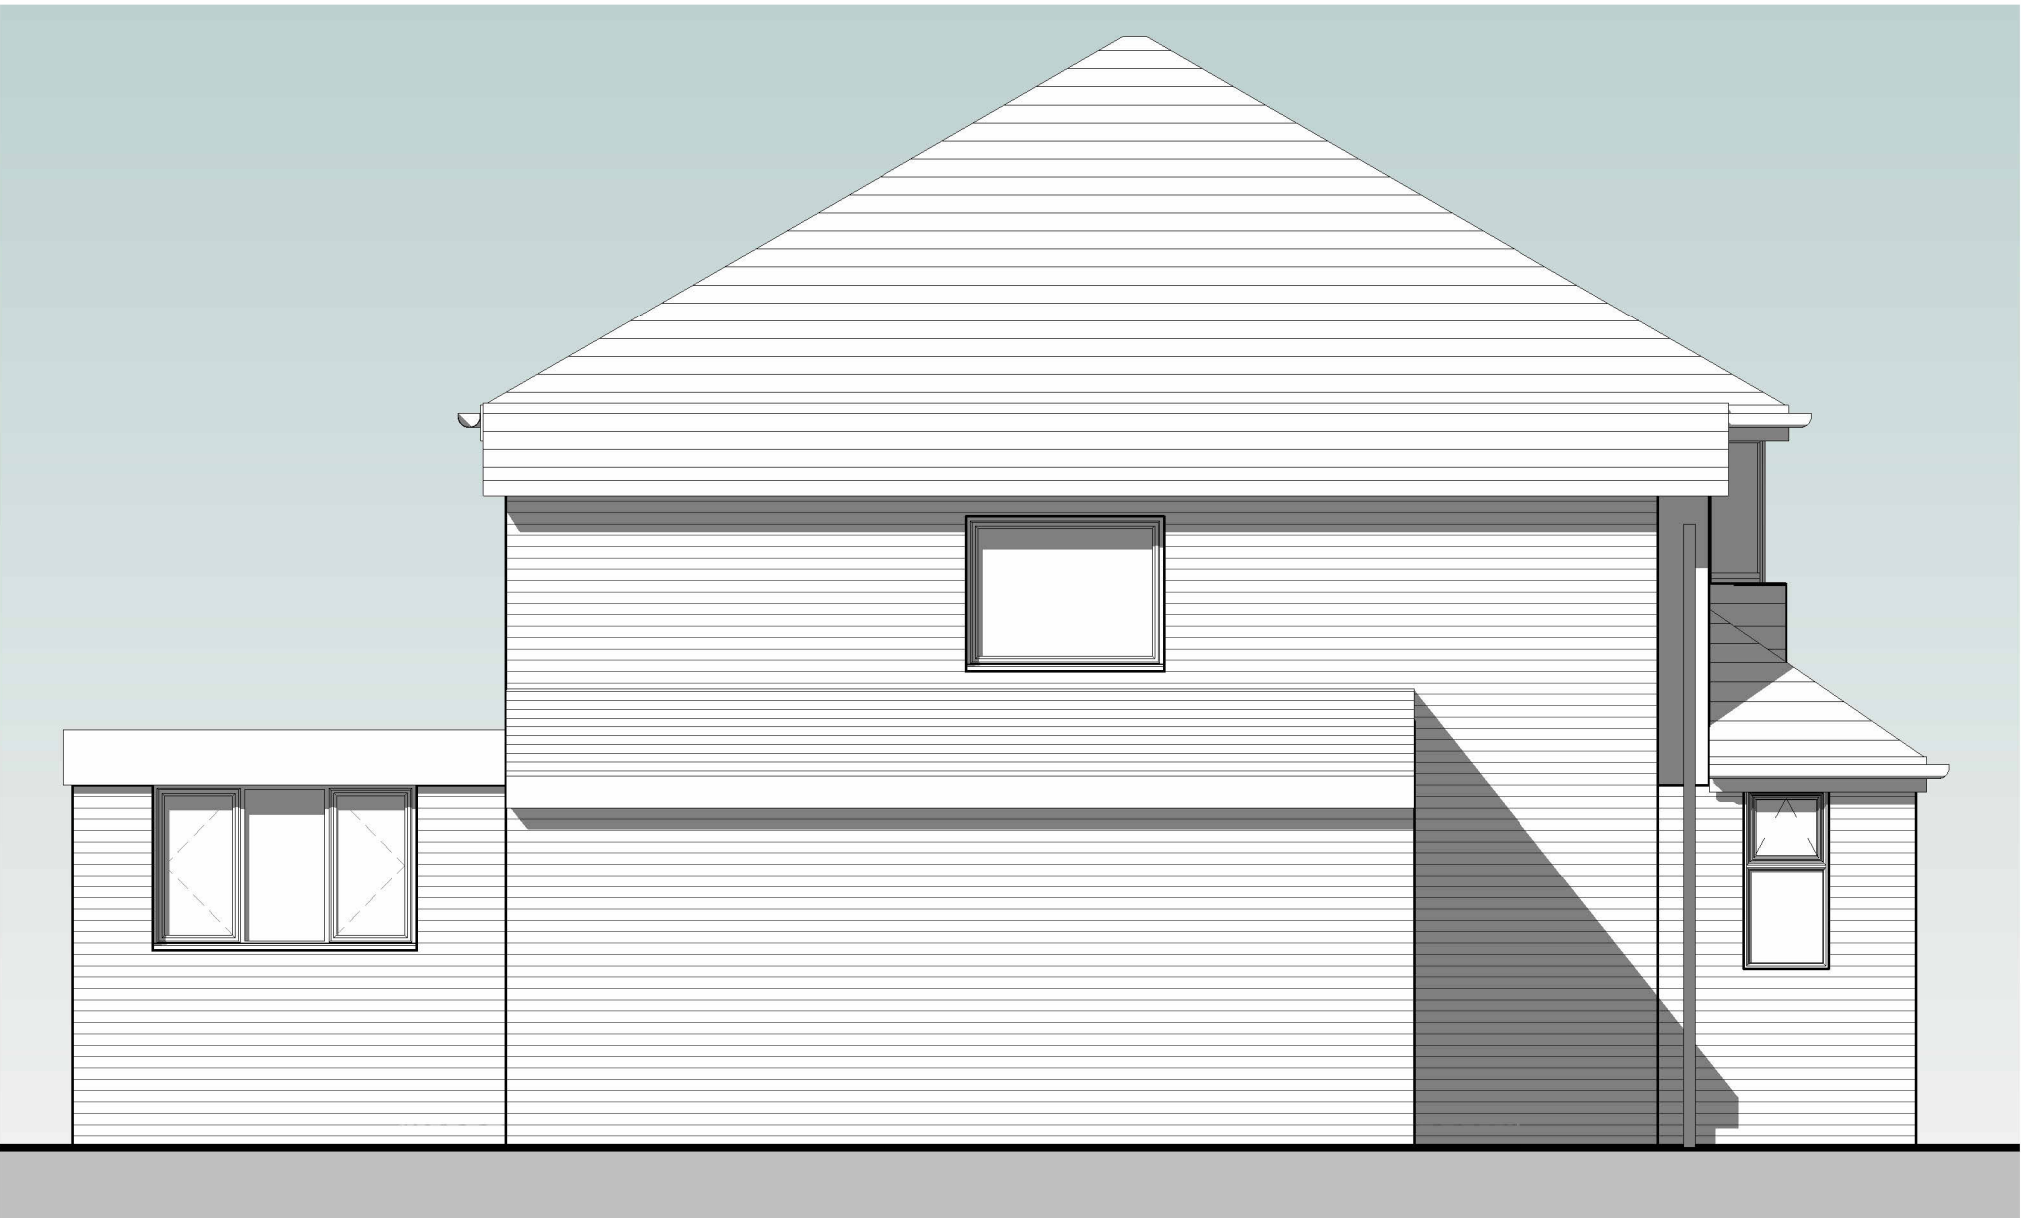

4 SIDE 01 - ELEVATION DO4
1 : 50

NOTE: THESE DRAWINGS ARE A SKETCH. THEY ARE FOR CONSULTATION PURPOSES ONLY.

This drawing is covered by copyright and must not be reproduced in any form without their express permission. This drawing should not be scaled for construction purposes, use figured dimensions only.

TAYLOR REES
44 PILLMAWR ROAD
NEWPORT
NP20 6WG
07398713623
treesarchitecture@gmail.com

By

Revision Date Description

CLIENT
MR POWELL

PROJECT
38 WAVELL DRIVE,
MALPAS, NEWPORT

DRAWING
PROPOSED PLANS &
ELEVATIONS

SCALE @ A1
As indicated
DATE
JUNE 25

JOB NO.
329
DRAWING NO.
200
REVISION