


Date Produced: 23-Dec-2025

Scale: 1:1250 @A3

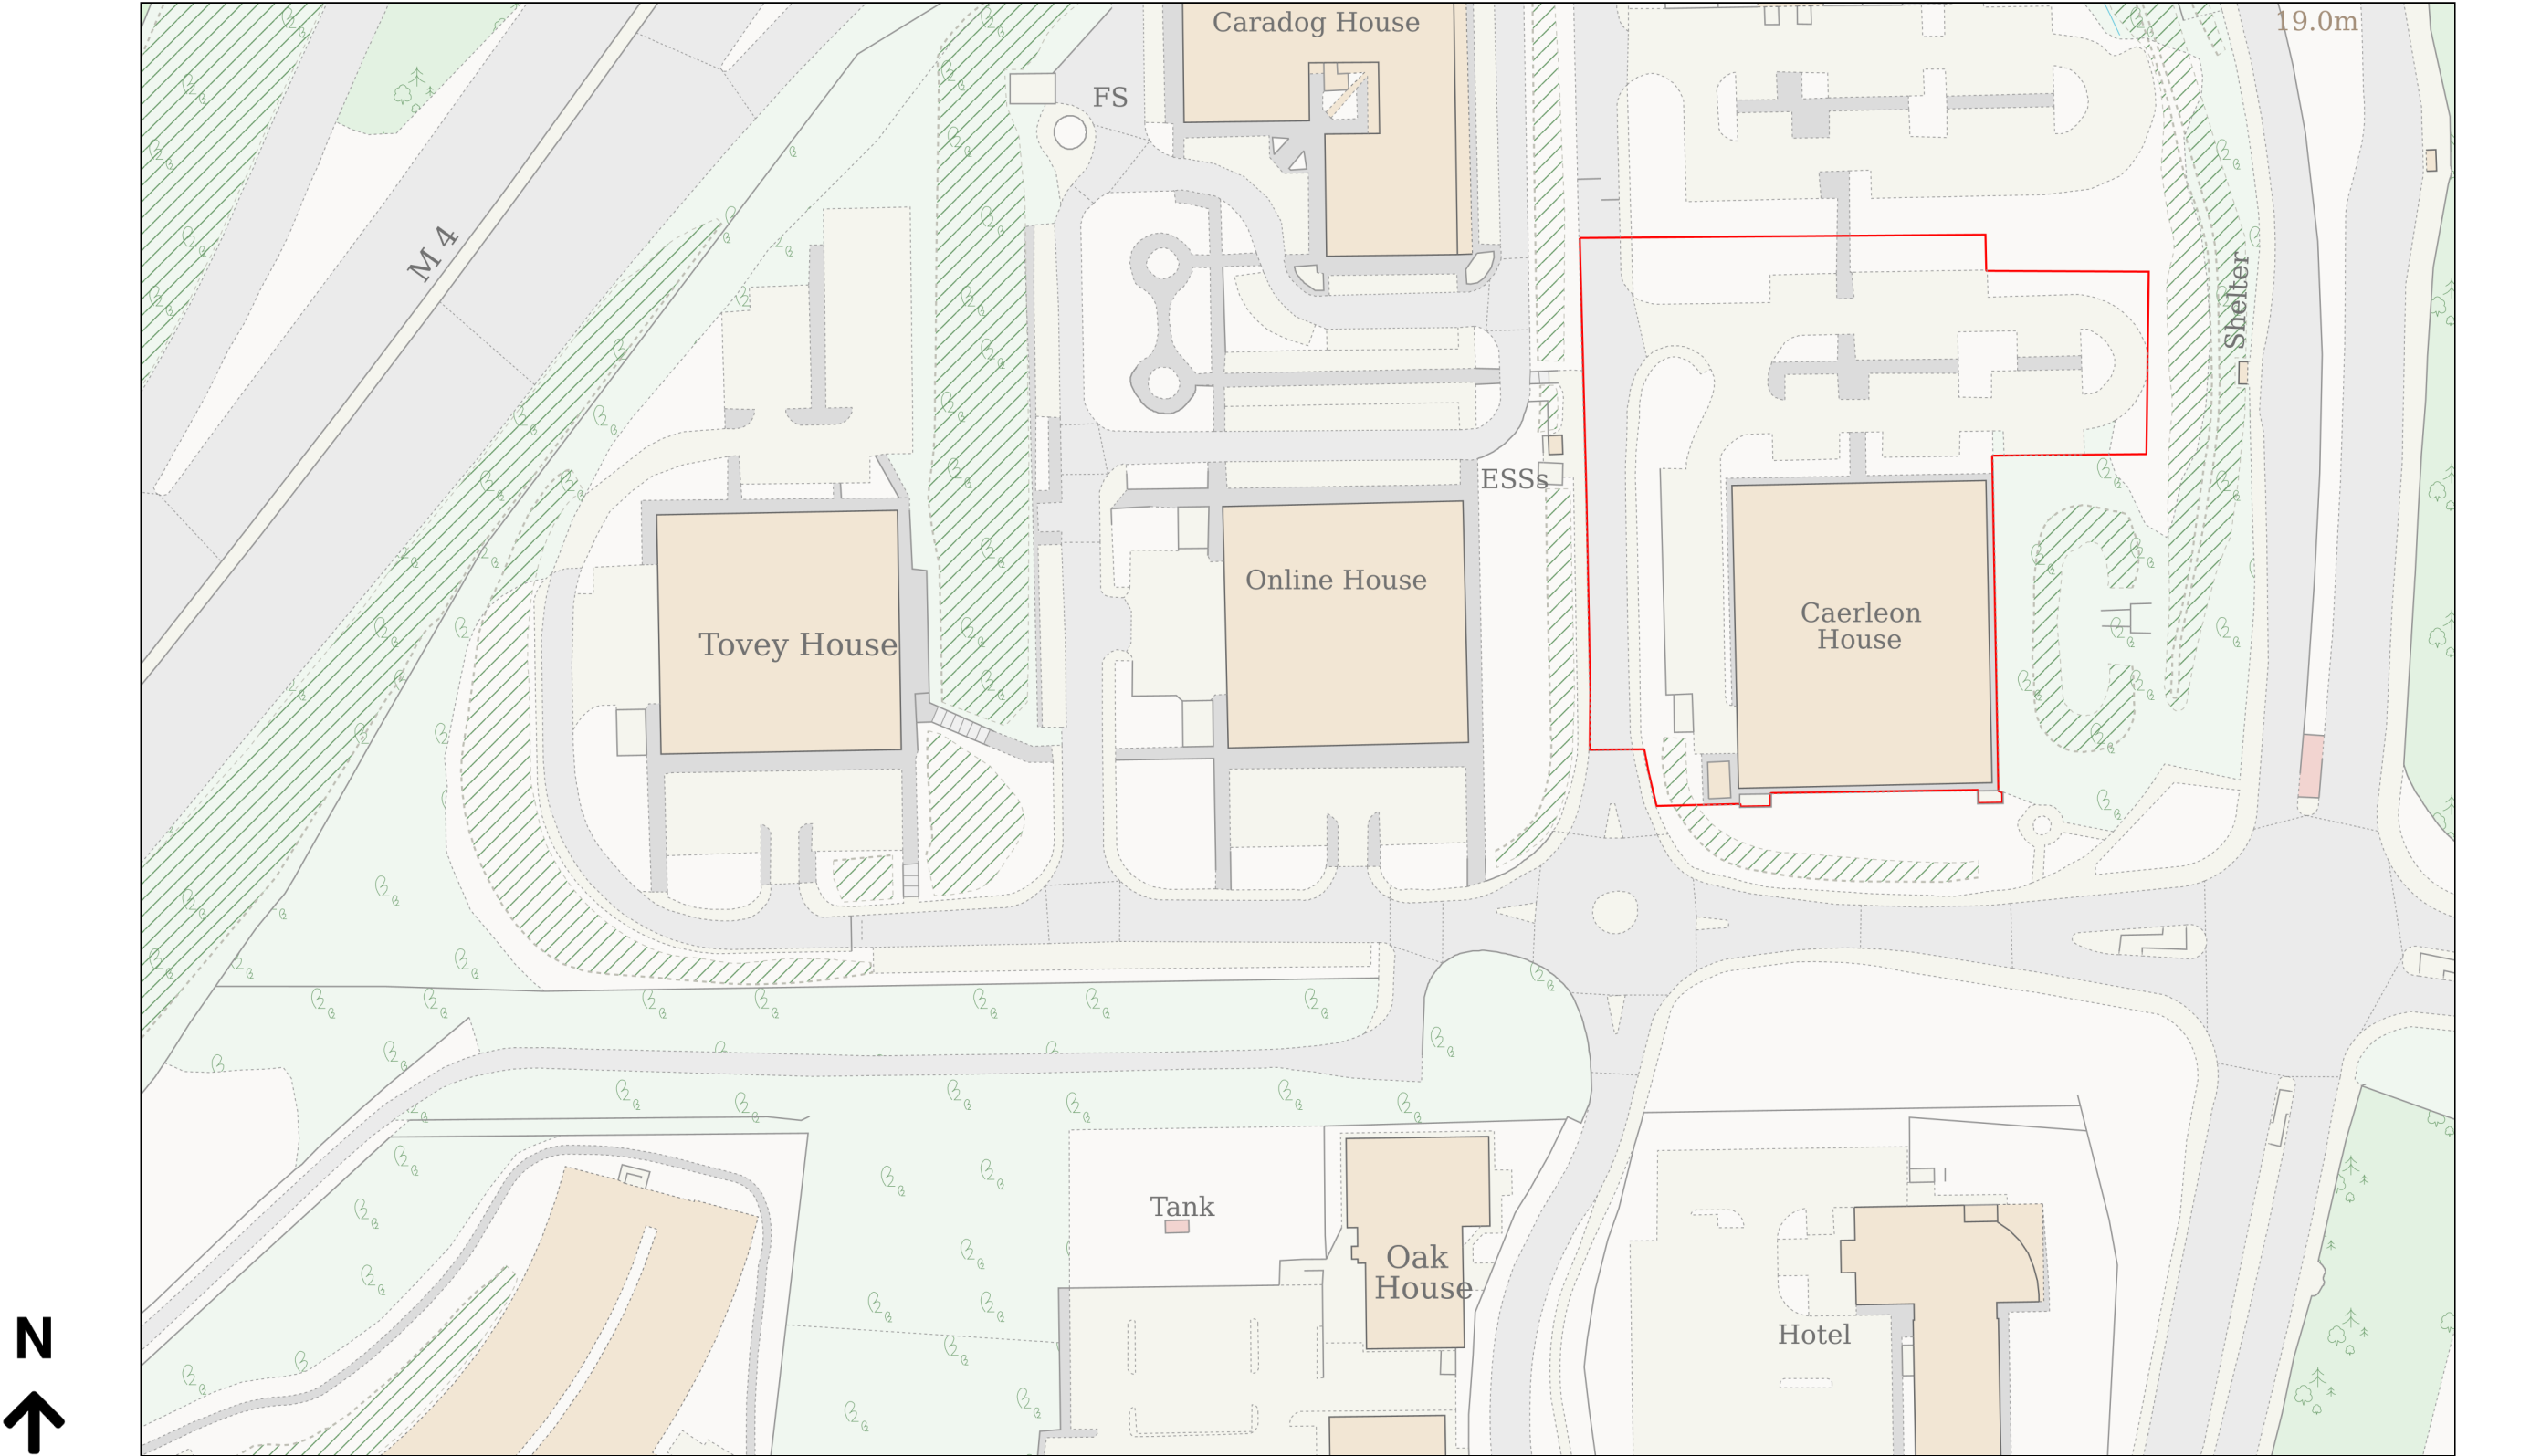

Planning Portal Reference: PP-14550097v1

