




Existing Sign

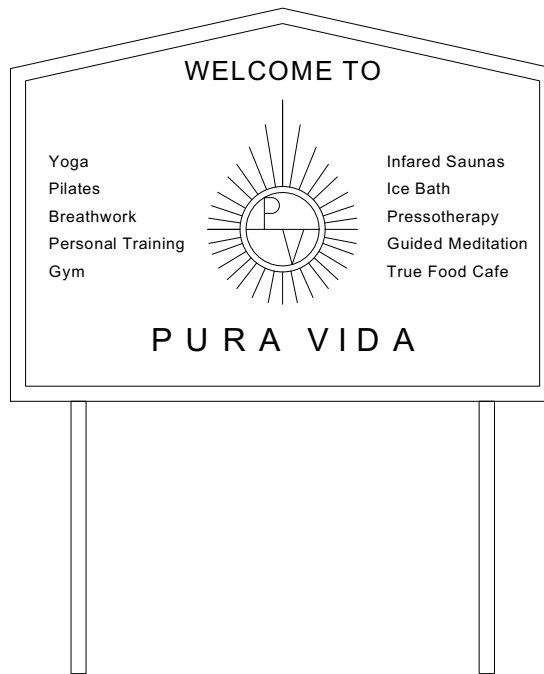

Proposed Sign

 Skerryvore Designs Ltd skerryvoredesigns.co.uk Phone 01633 897922 Mobile 07816 934352 contact@skerryvoredesigns.co.uk	JOB TITLE Former Methodist Church Church Street Caerleon Newport NP18 1AW	DRAWING TITLE Existing/ Propsoed Front Signage	DRAWING No. SD1126-06B SCALE 1:25 @ A4 DATE Oct 2025
--	---	--	--