



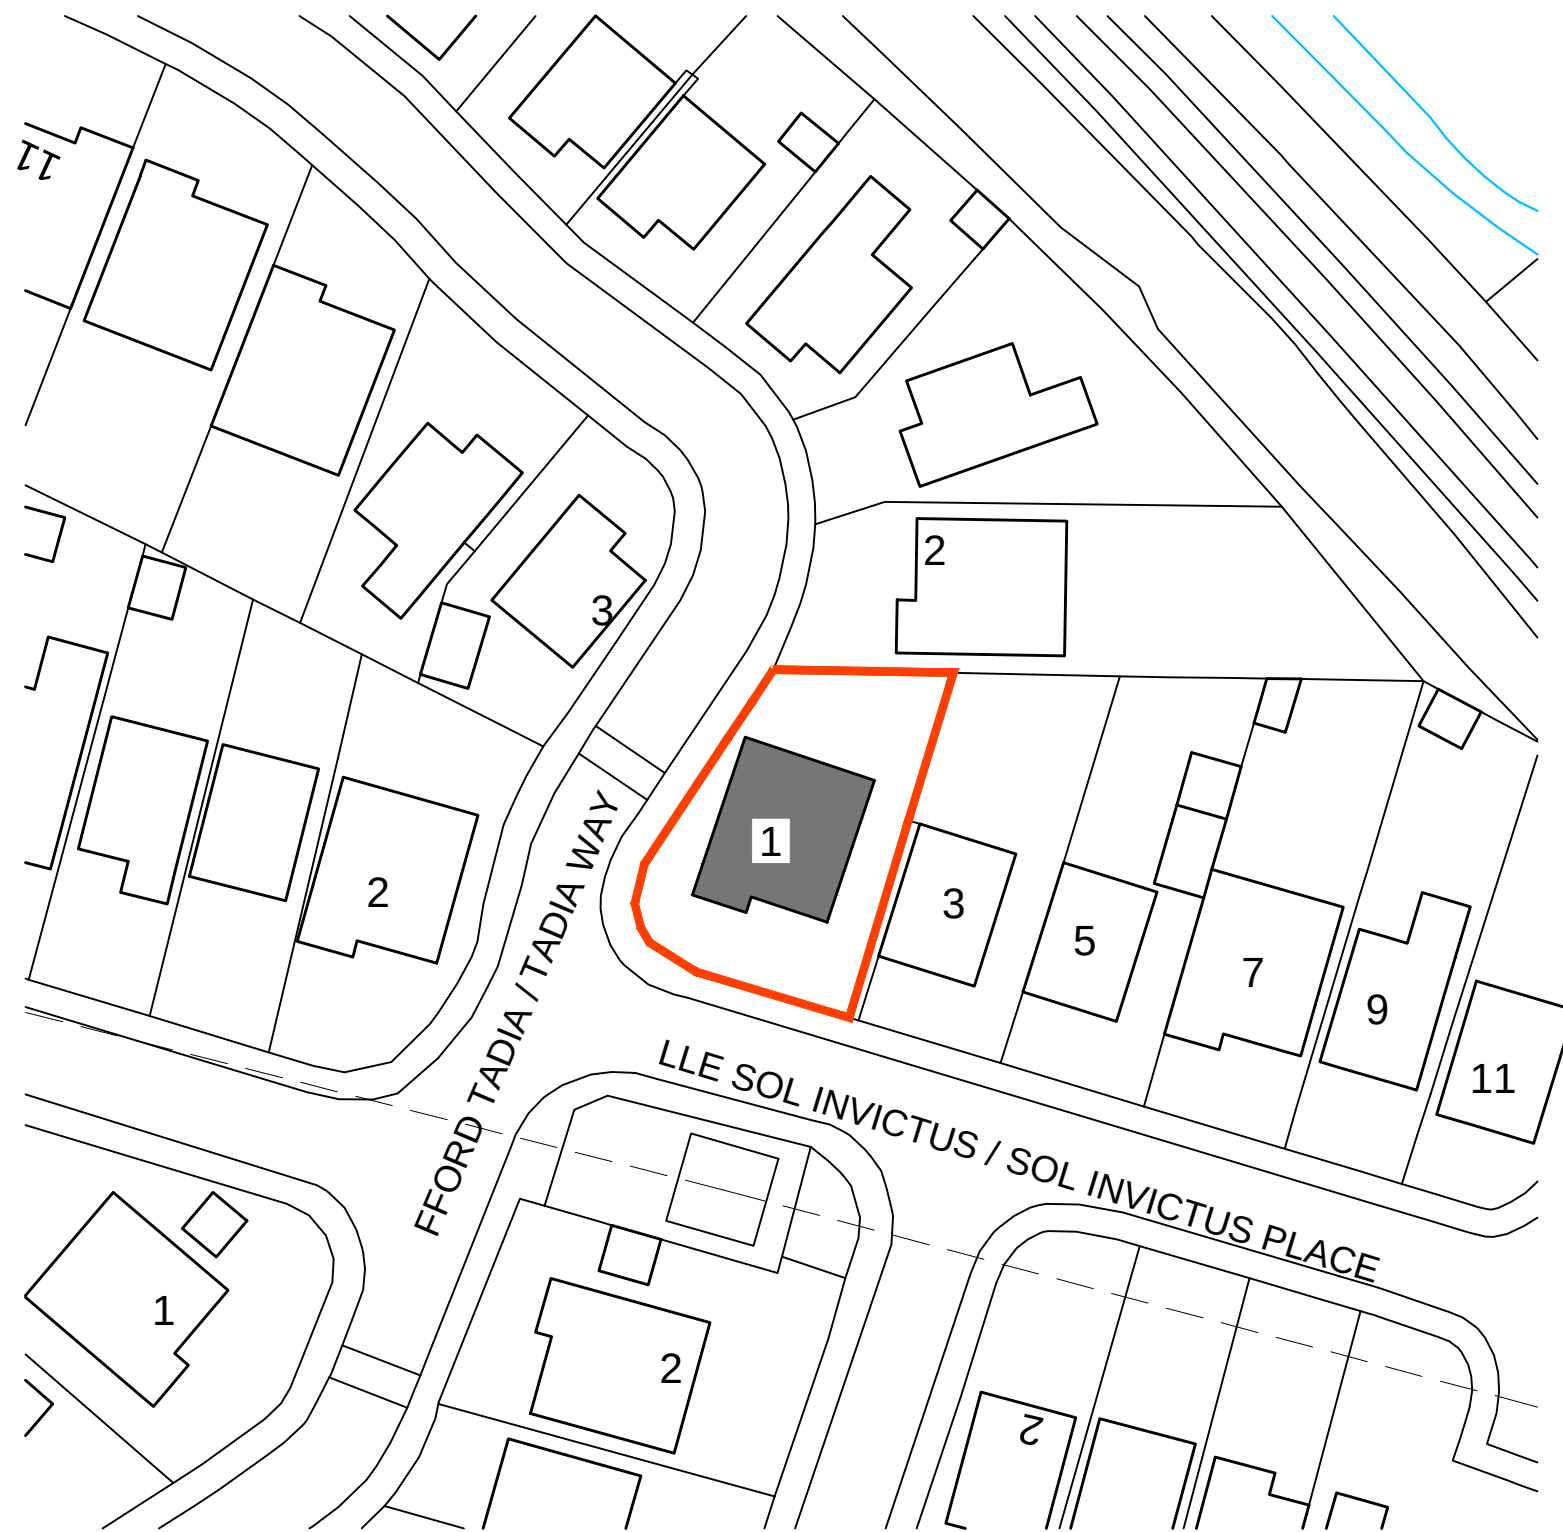

**SITE LOCATION PLAN 1:500**

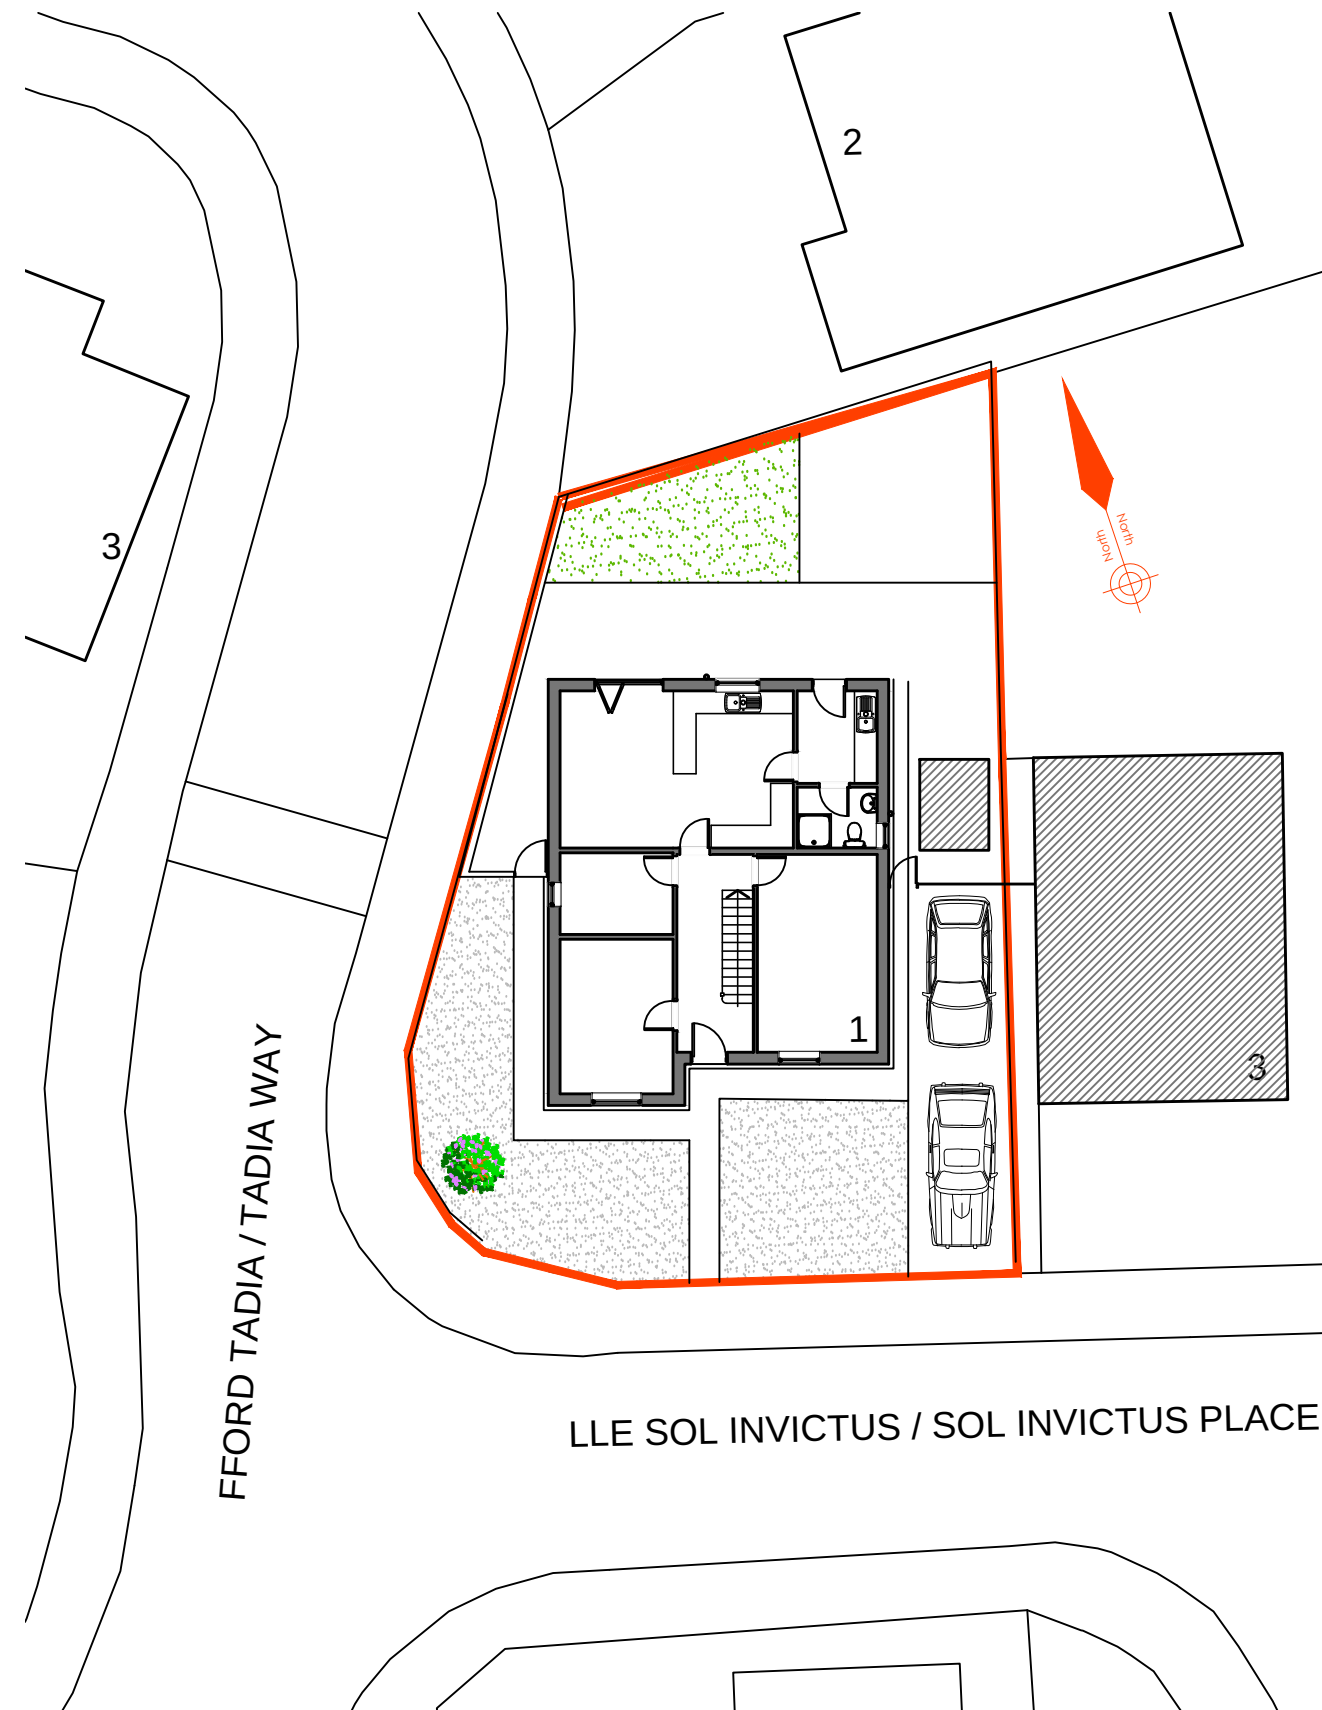

**SITE / BLOCK PLAN 1:200**

ISSUED FOR:

**PLANNING  
APPLICATION  
USE**

 **Creation Design**  
**Creation Design - Wales**  
Tel: 01495 616277 / 07508890294  
[www.creationdesign-wales.com](http://www.creationdesign-wales.com)  
E-mail: [info@creationdesign-wales.com](mailto:info@creationdesign-wales.com)

**PROPOSED HOUSE EXTENSION**  
1 SOL INVICTUS PLACE  
PONTHIR ROAD  
CAERLEON. NP18 3PF

**SITE & LOCATION PLAN**

|                                        |                                   |
|----------------------------------------|-----------------------------------|
| DATE:<br><b>September 2025</b>         | DRAWN BY:<br><b>P.P.</b>          |
| SCALE(S):<br><b>1:500 / 1:200 @ A3</b> | DRAWING NO:<br><b>25-062/P/01</b> |
|                                        | REV:<br><b>-</b>                  |