


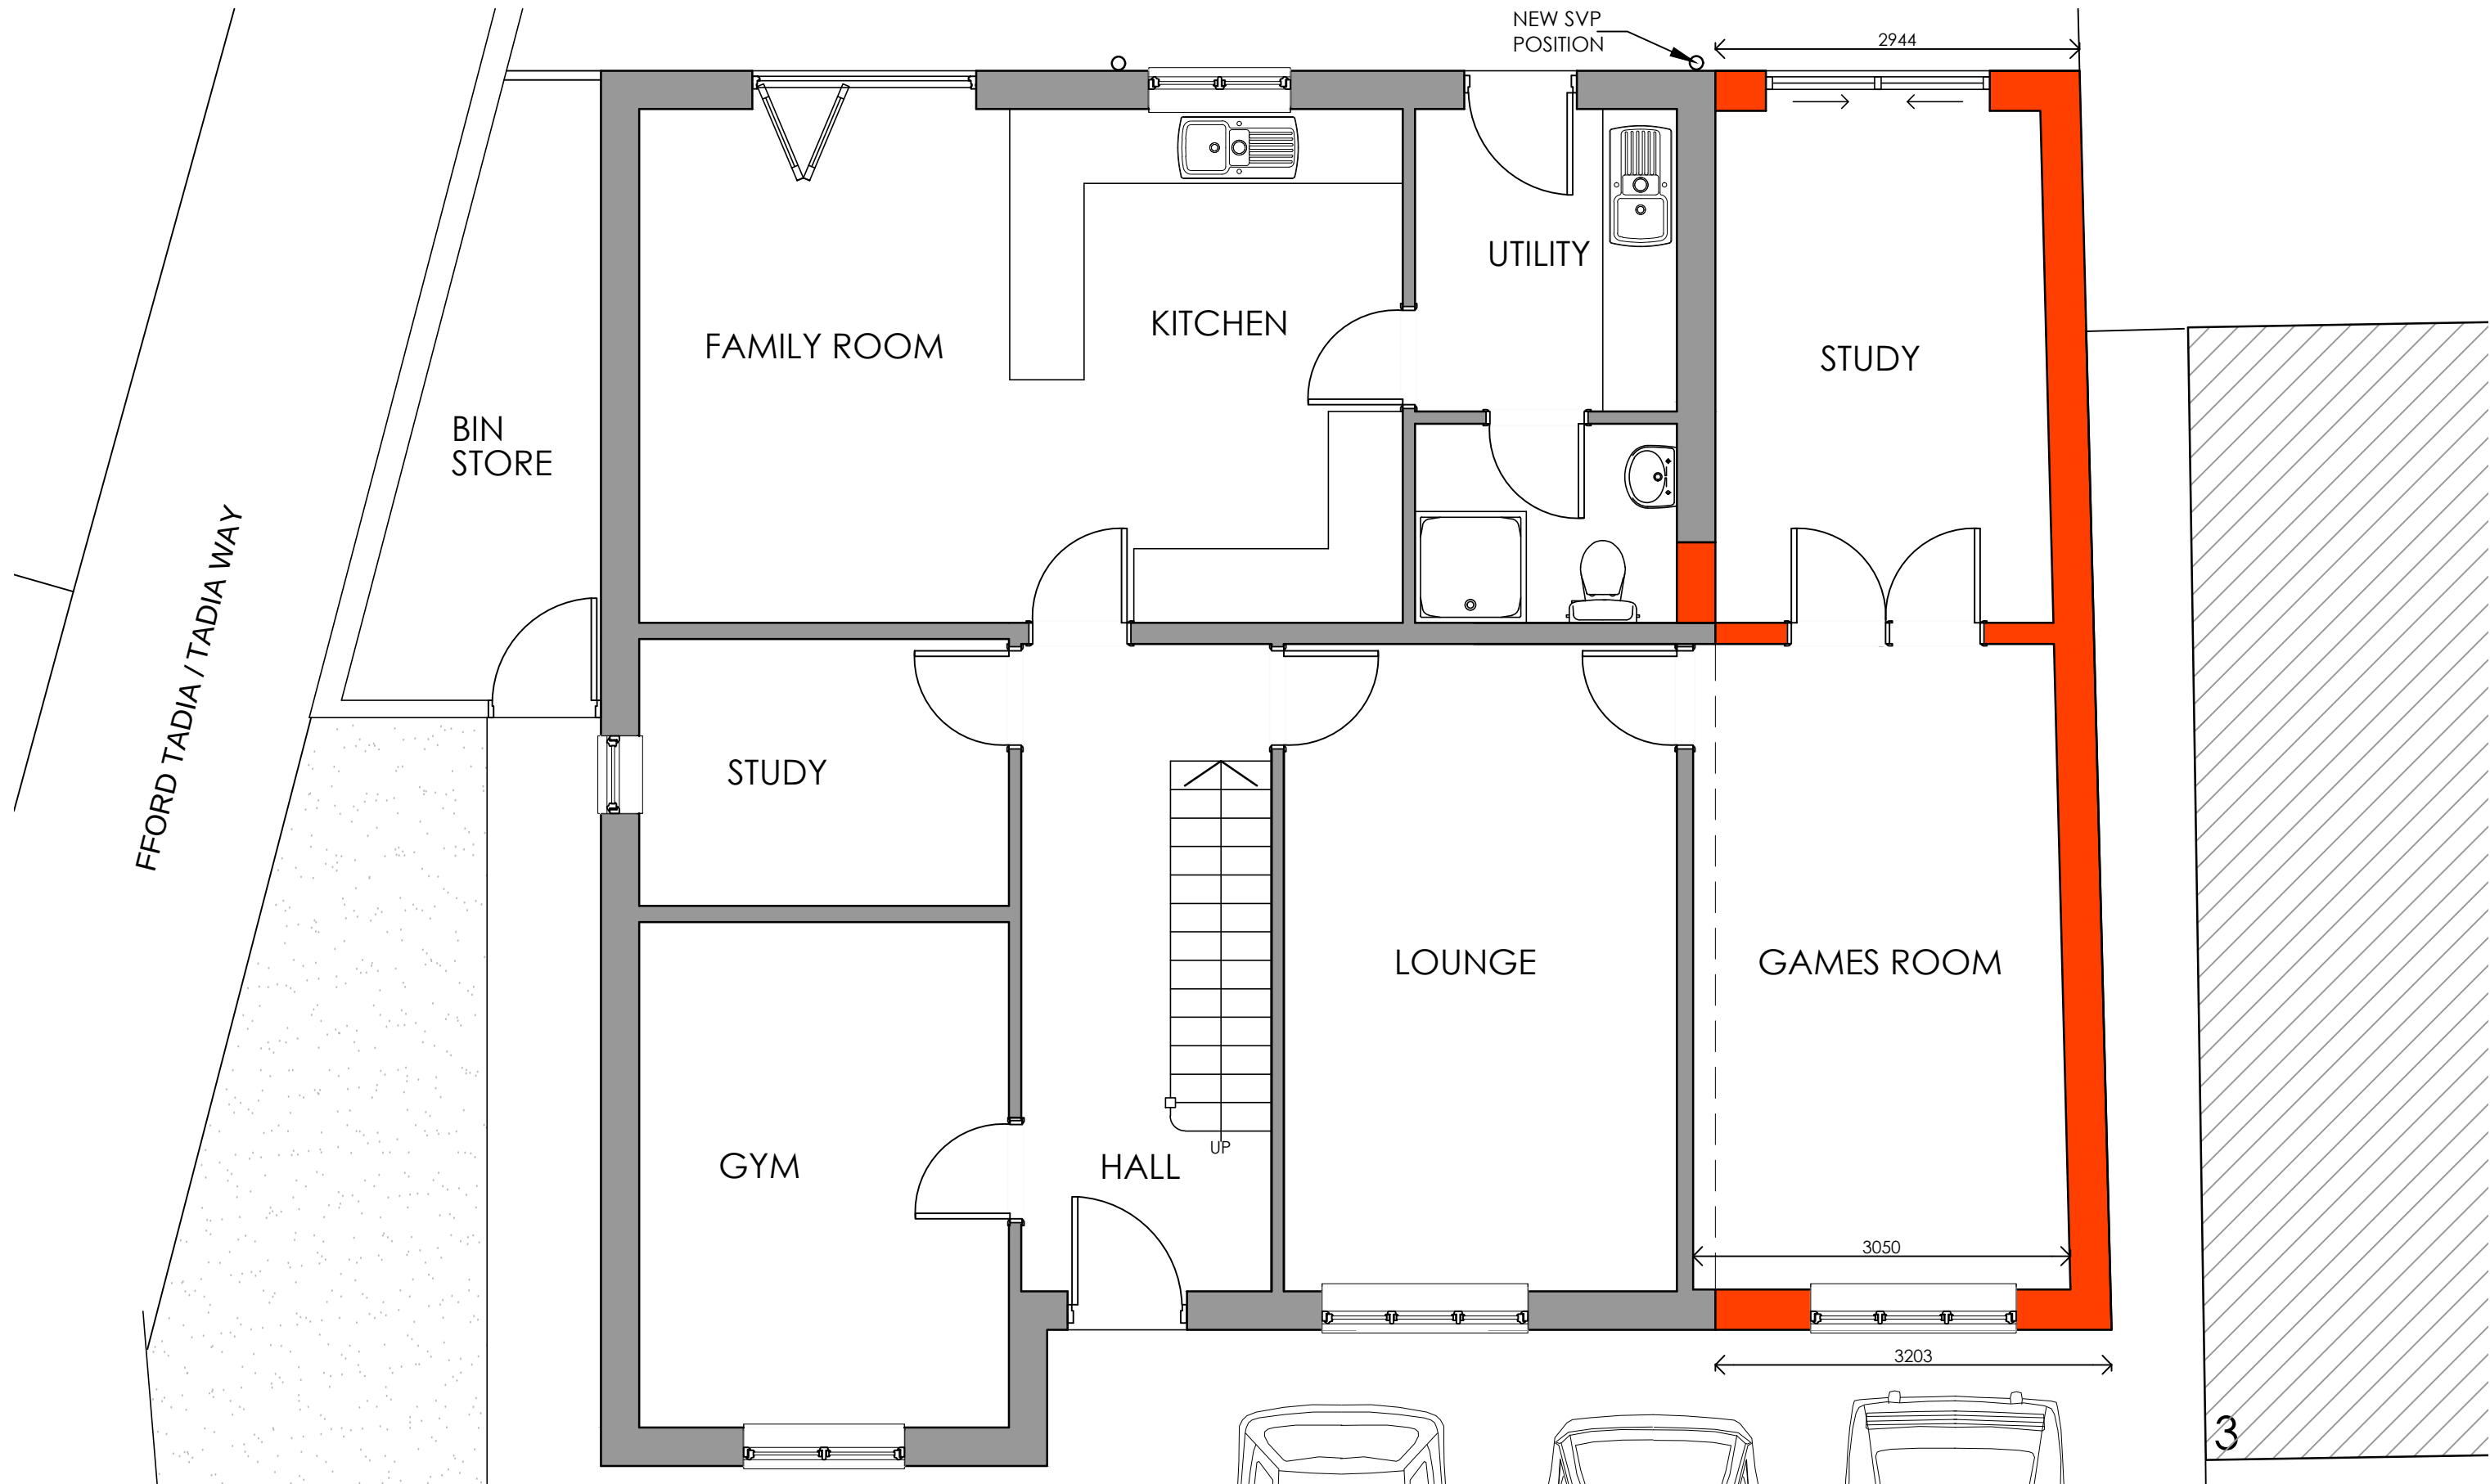

ISSUED FOR:

**PLANNING
APPLICATION
USE**

 **Creation Design**
Creation Design - Wales
Tel: 01495 616277 / 07508890294
www.creationdesign-wales.com
E-mail: info@creationdesign-wales.com

PROPOSED HOUSE EXTENSION
1 SOL INVICTUS PLACE
PONTHIR ROAD
CAERLEON. NP18 3PF

PLAN AS PROPOSED

DATE: September 2025	DRAWN BY: P.P.
SCALE(S): 1:50 @ A3	DRAWING NO: 25-062/P/04
	REV: A