


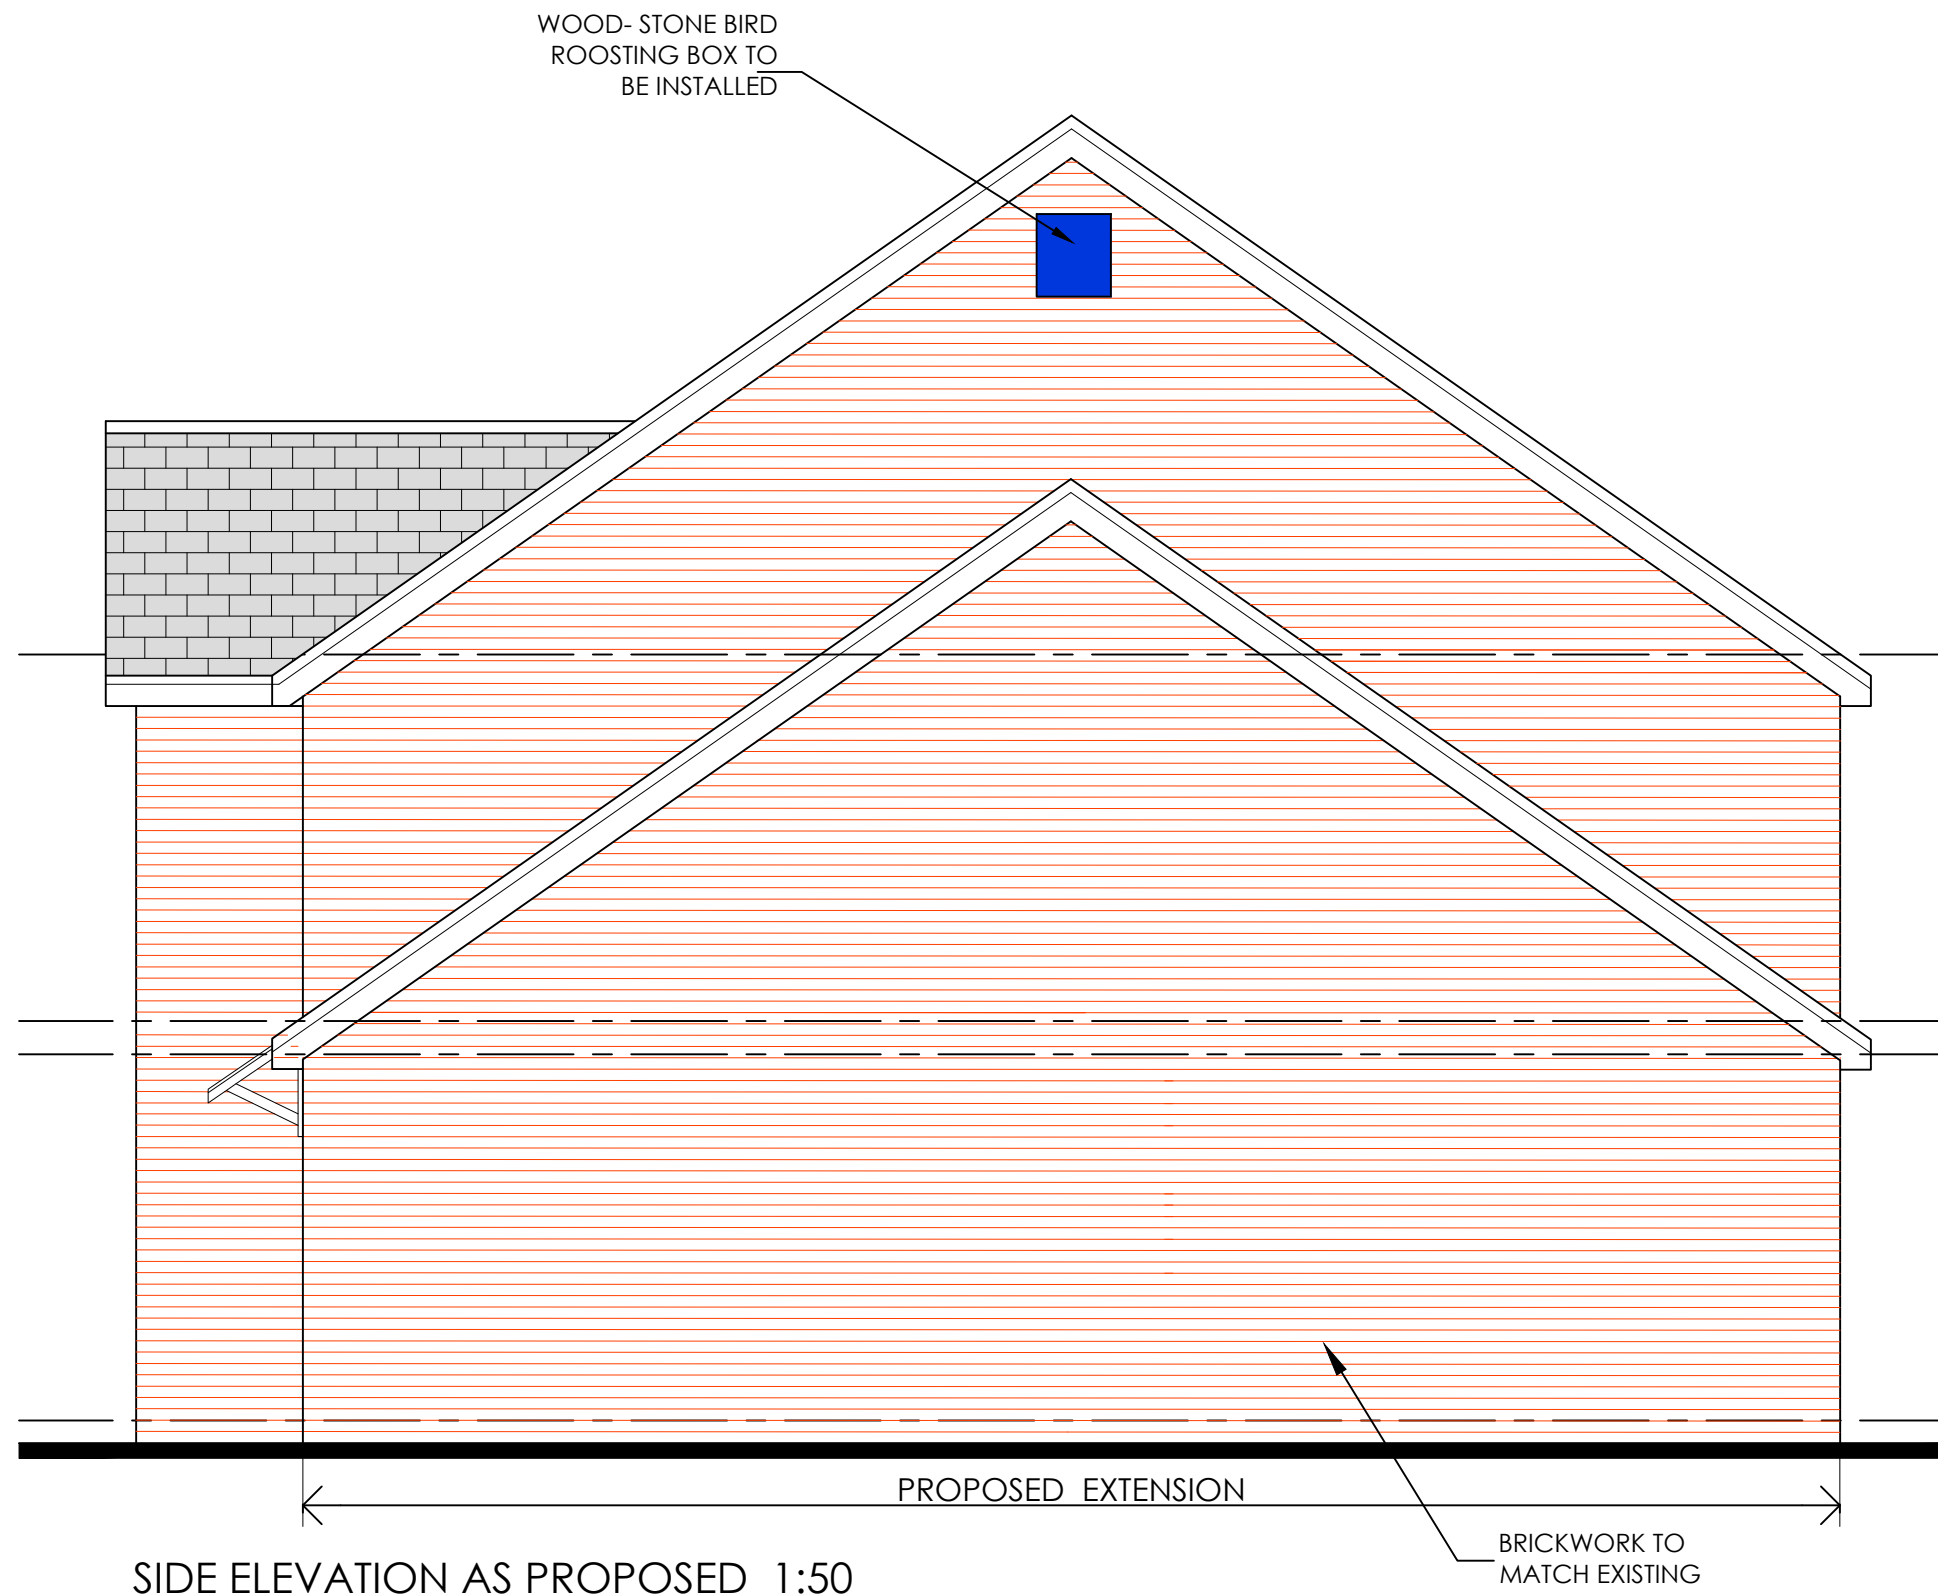

ISSUED FOR:

**PLANNING
APPLICATION
USE**



PROPOSED HOUSE EXTENSION
1 SOL INVICTUS PLACE
PONTHIR ROAD
CAERLEON. NP18 3PF

PROPOSED ELEVATIONS 2

DATE:
September 2025

DRAWN BY:
P.P.

SCALE(S):
1:50 @ A3

DRAWING NO:
25-062/P/06

REV:
-