


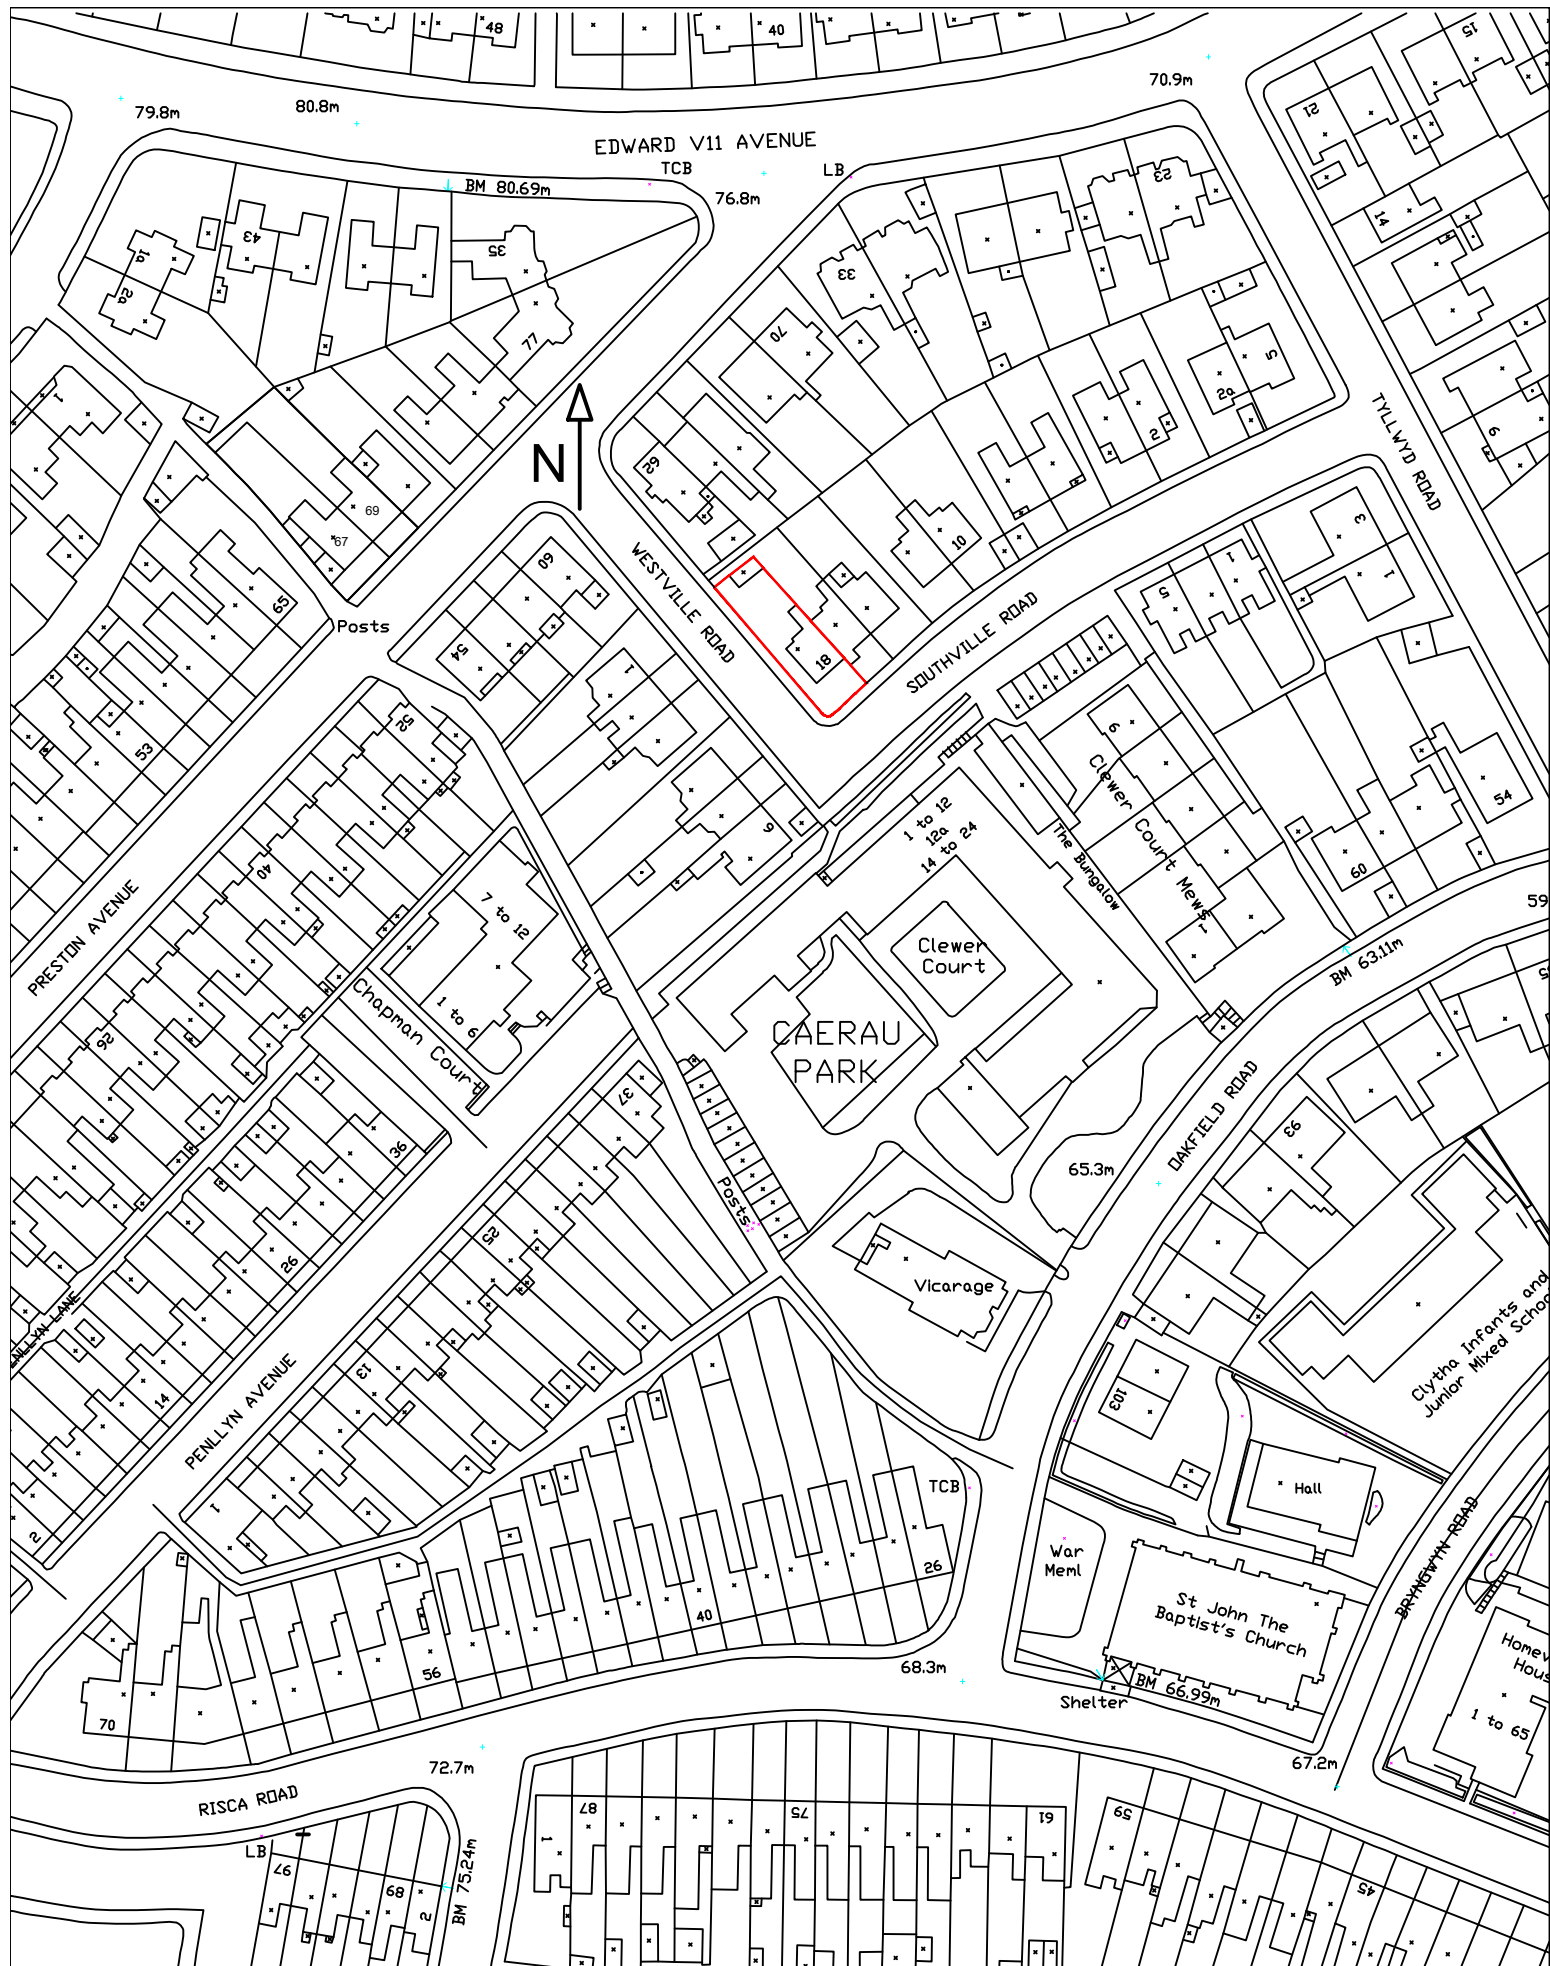

DRAWING REFERENCE
LOCATION PLAN

SITE ADDRESS
18 SOUTHVILLE ROAD, NEWPORT,
NP20 4LT – MR BRYAN

DRAWN BY
DATE
CH'D BY
DATE
STATUS

DJLH
JAN 2025

SCALE
1:1250 (A4)

DRAWING No.
24-2257-DWG-01

PLANNING


Email dudley@keystonese.co.uk

Keystone House
201 Risca Road
Newport
South Wales
NP20 5AR
T 01633 378058
M 07947836245
www.keystonese.co.uk