




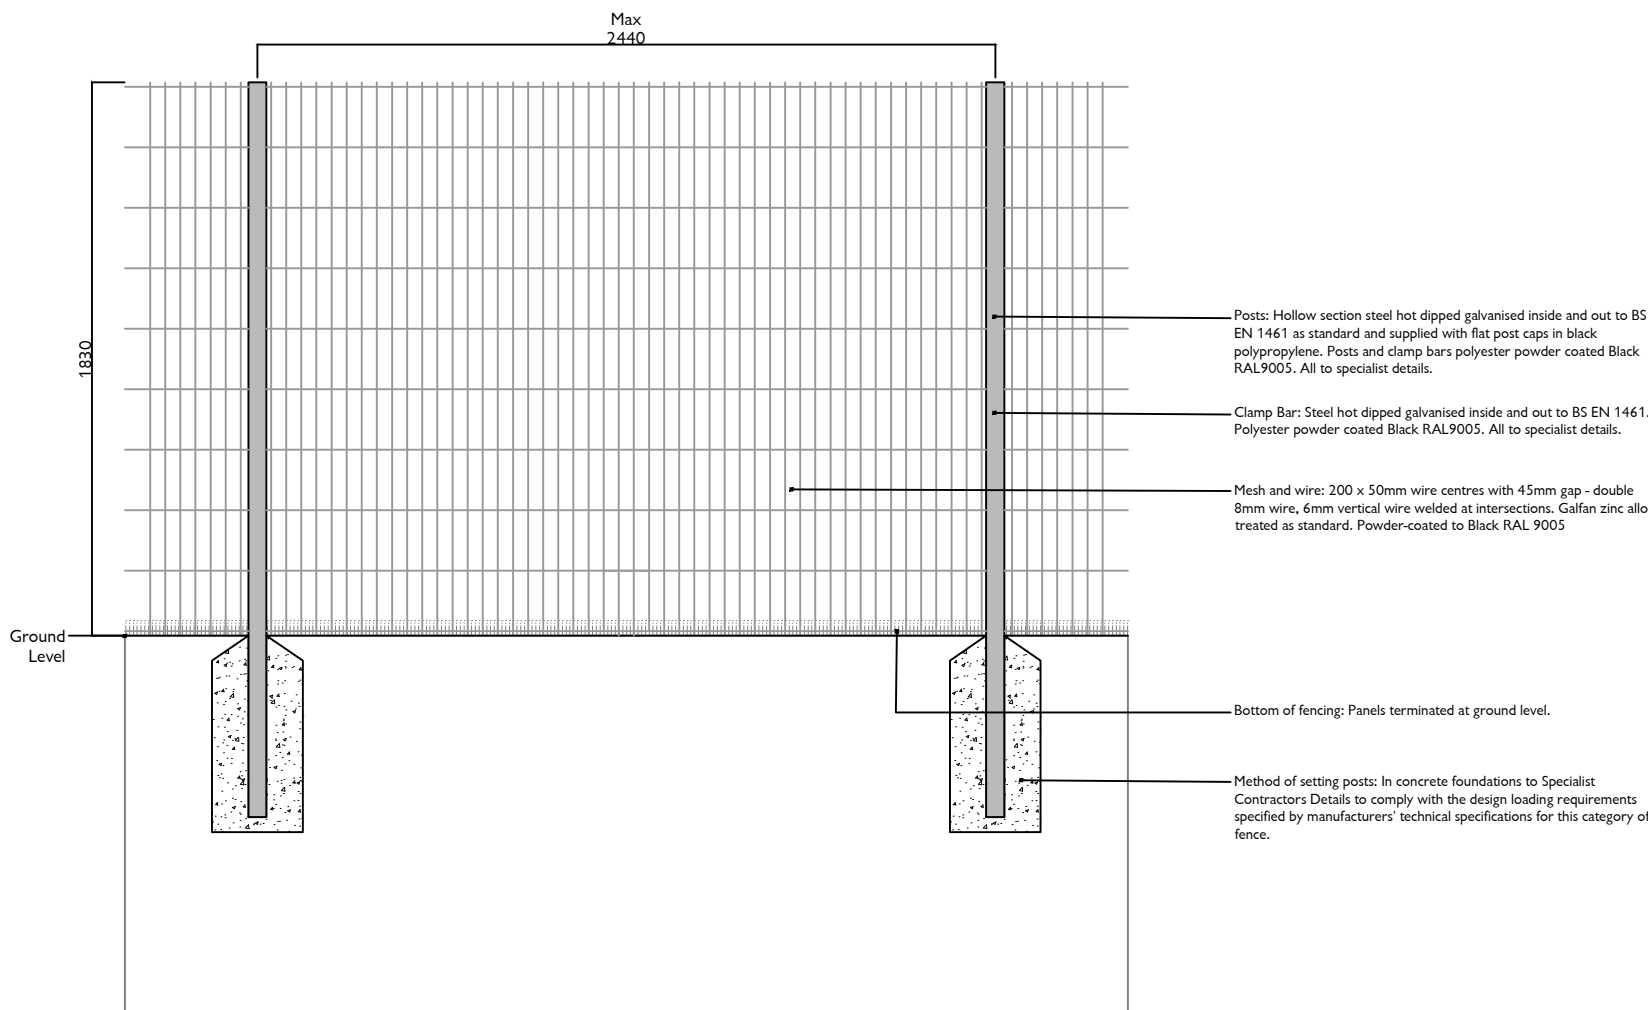

DETAIL A: INDICATIVE 1.8M HIGH OPEN MESH PANEL FENCING IN SOFT LANDSCAPE Q40/125
TYPICAL SECTION 1:25@A1

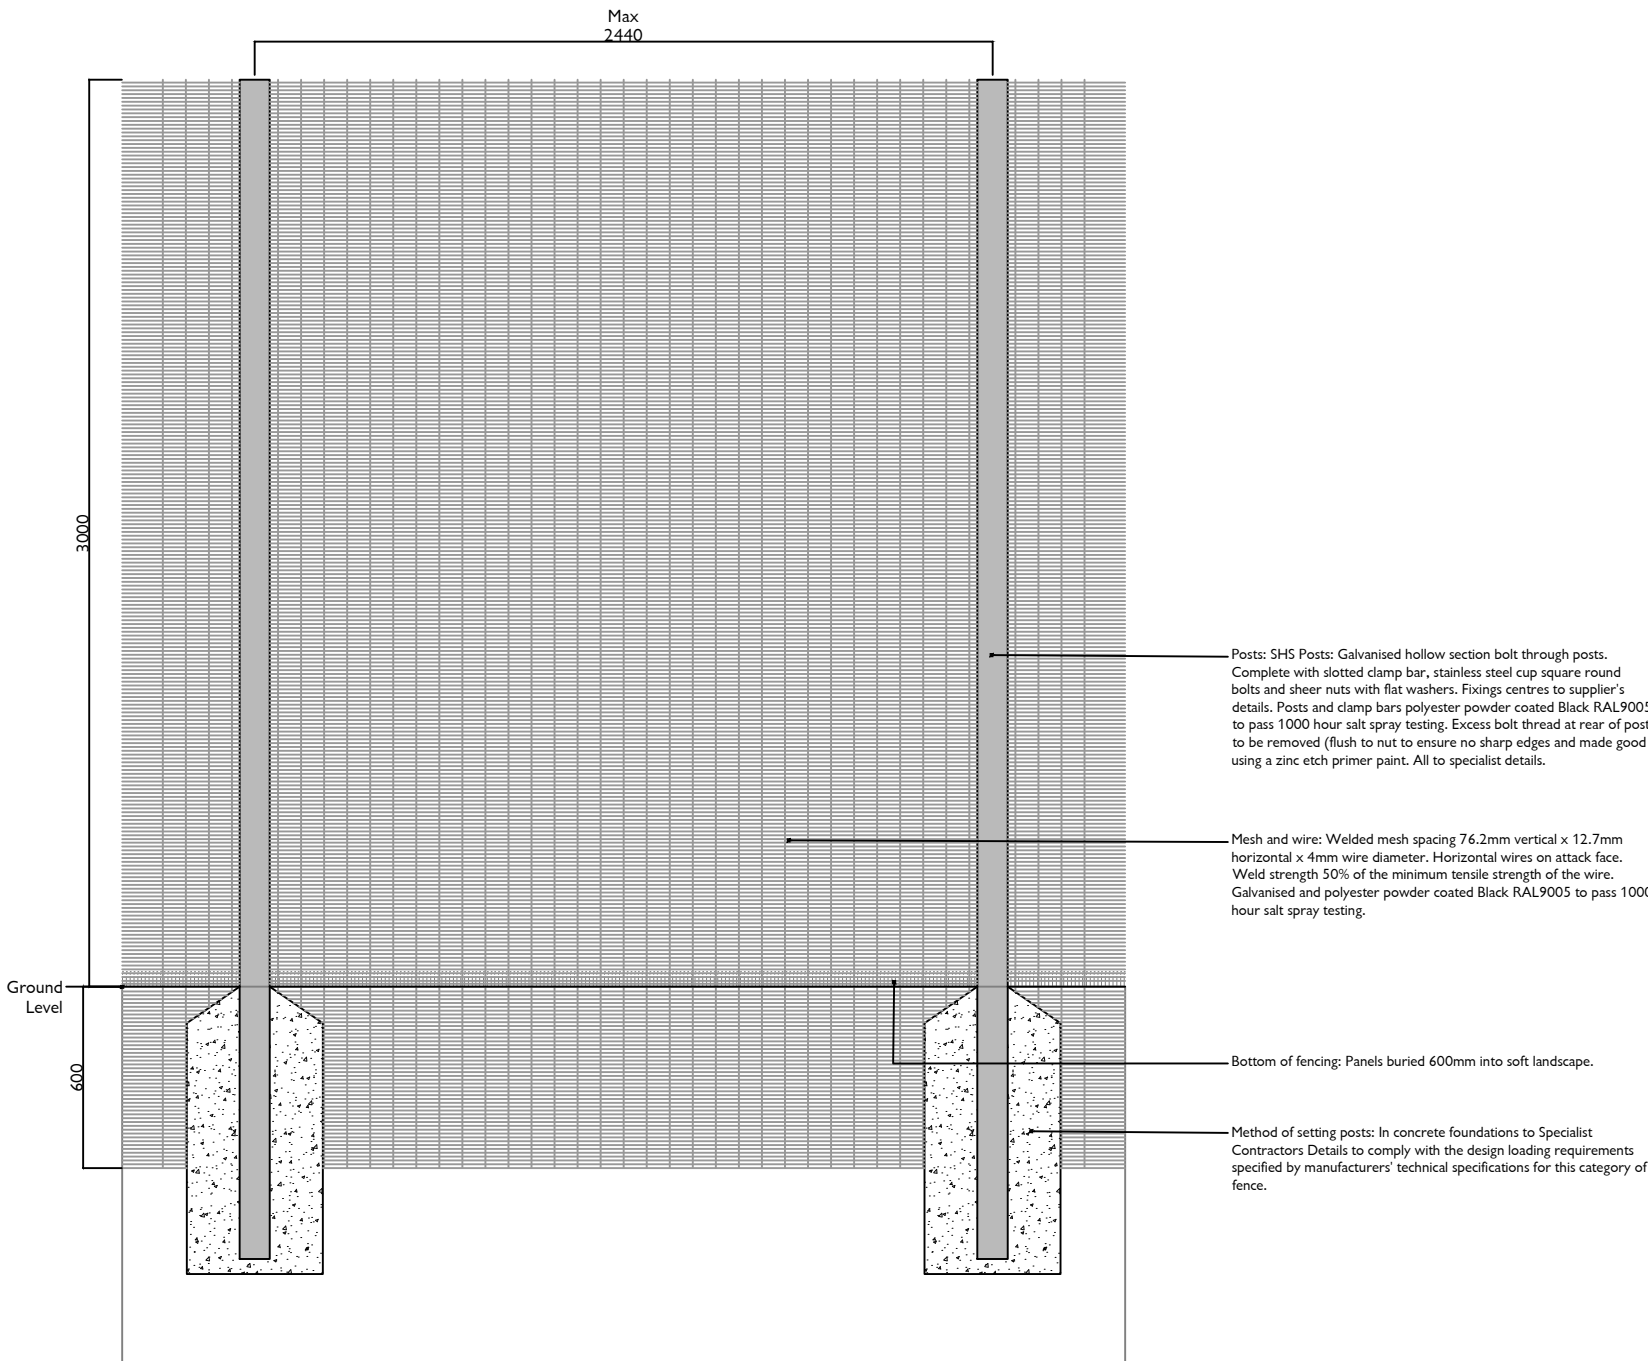

DETAIL B: INDICATIVE 3.0M HIGH OPEN MESH PANEL SECURITY FENCING IN SOFT LANDSCAPE Q40/126-Type D
TYPICAL SECTION 1:25@A1

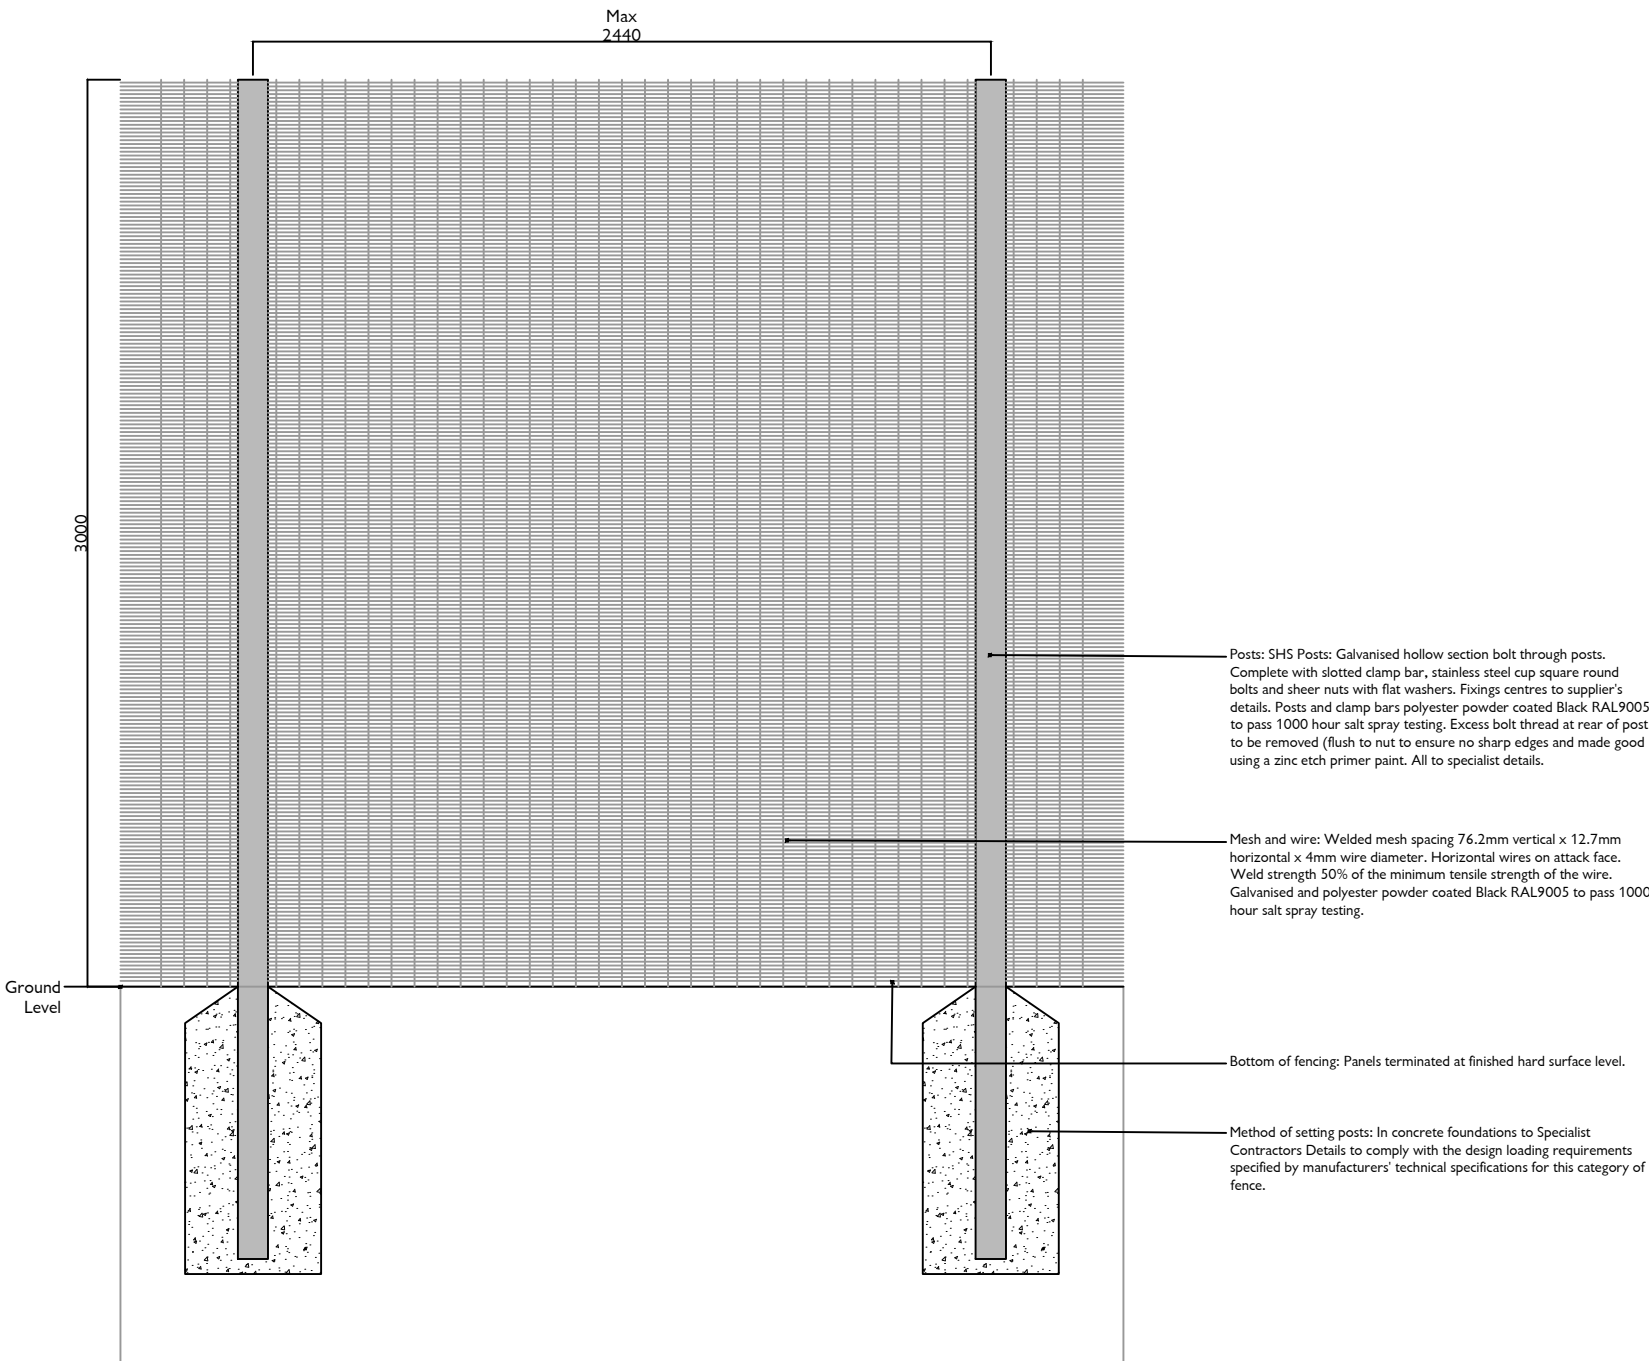

DETAIL C: INDICATIVE 3.0M HIGH OPEN MESH PANEL SECURITY FENCING IN HARD LANDSCAPE Q40/126-Type D
TYPICAL SECTION 1:25@A1

PLANNING

P01	21.03.25	First issue	RC	SM
Rev.	Date	Comment	Approved	Drawn

PRELIMINARY	PLANNING	DESIGN	TENDER	CONSTRUCTION
-------------	----------	--------	--------	--------------

soltysbrewster

4 Stange House
Stanwell Road
Ponarth,
Vale of Glamorgan
CF44 2AA

Telephone: + 44(0) 33 0013 0012
e-mail: enquiry@soltysbrewster.co.uk

client

project

CWL12 Vantage Data Centre

drawing title

Generator Application Indicative Fence Elevation Details

scale

1:25 @ A1

drawn

SM

approved

RC

date

March 2025

drawing no.


CWL12-SOLB-ZZ-SI-DR-L-900602

suitability

D7

revision

P01

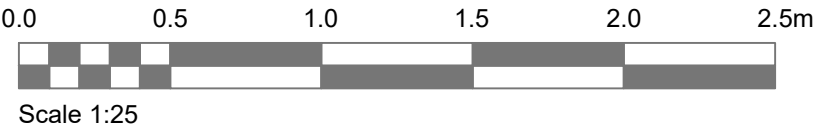

Soltys Brewster Consulting is the trading name of Soltys Brewster Consulting Ltd. Registered Office: 4 Stange House, Stanwell Road, Ponarth, Vale of Glamorgan, CF44 2AA. Registration No. 4263312.
Dimensions should not be scaled from this drawing, only figured dimensions are to be used. All disapposons or queries regarding this drawing should be referred to Soltys Brewster Consulting Ltd. Soltys Brewster Consulting Ltd accept no liability for any expense, loss or damage of whatever nature and however arising from variation made to this drawing or in the execution of the work to which it relates which has not been referred to them and their approval obtained.