
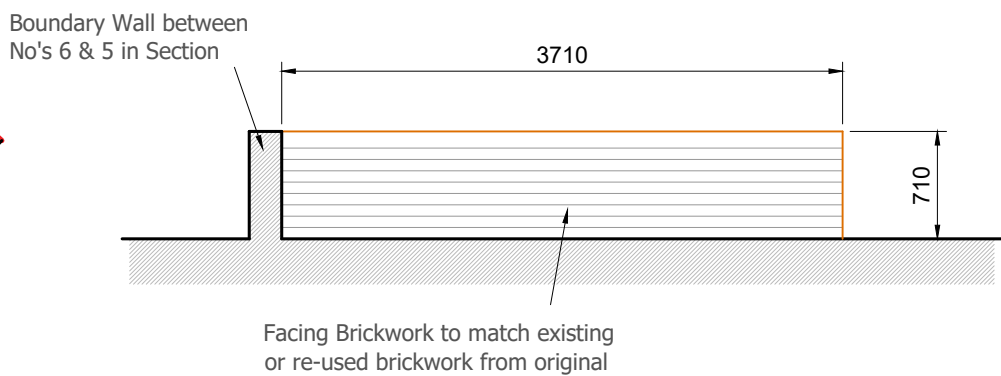


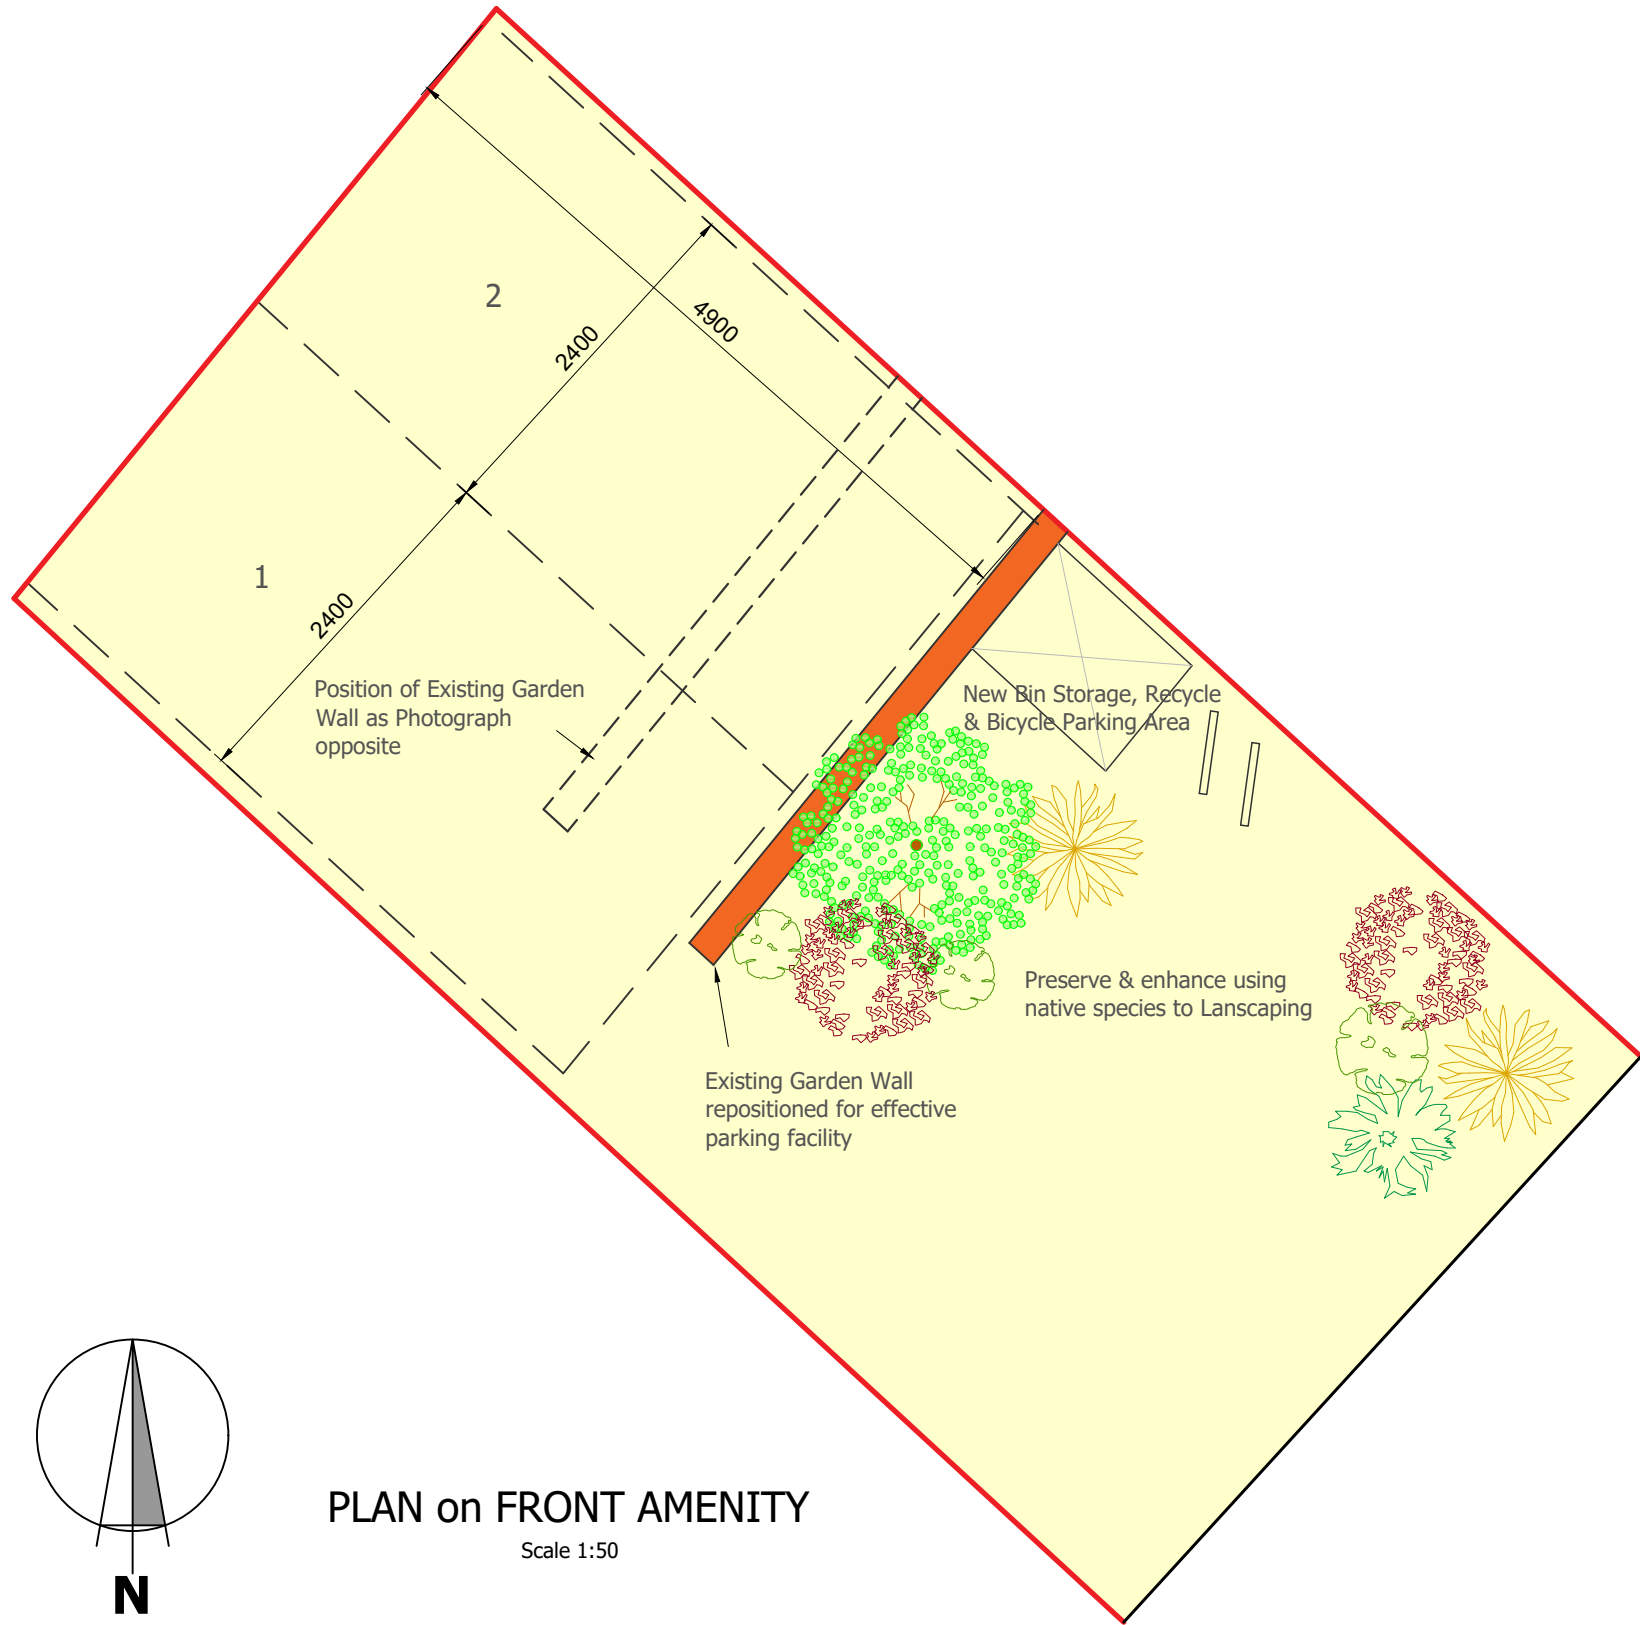

Client: Mr John Lawrence	Site Address: Proposed G F Extension, Internal Alterations & Loft Conversion at: 6 Lulworth Road Caerleon NP18 1QE	Drawing Title: FRONT AMENITY PLAN and Re-positioned Garden Wall Details	Date: 01 May 2025	Scale: 1:50 @ A3	MSP THE MUSKER SUMNER PARTNERSHIP Chartered Town Planning - Architectural - Civil and Structural Engineering Consultants Studio D, Treowen House Llanover Business Centre Llanover Abergavenny Monmouthshire NP7 9HA e-mail: philip@musker-sumner.co.uk
			Drawing No: MSP 4255/05	Revision:	