


ROOF CONSTRUCTION TYPE 8a
Dark grey waterproof GRP layer taken up under the code 4 lead flashing on 12mm marine ply to BS EN636 on 145mm of Kingspan Therma roof TR27 or similar approved insulation on a vapour control barrier on 18mm marine ply to BS EN636 on timber furrings on 75x170mm class C24 roof joists at maximum 400mm centres cross drilled for through ventilation and trimmed out around roof lantern opening with doubled up joists bolted together at 1.0m centres and supported where necessary with double joist hangers.

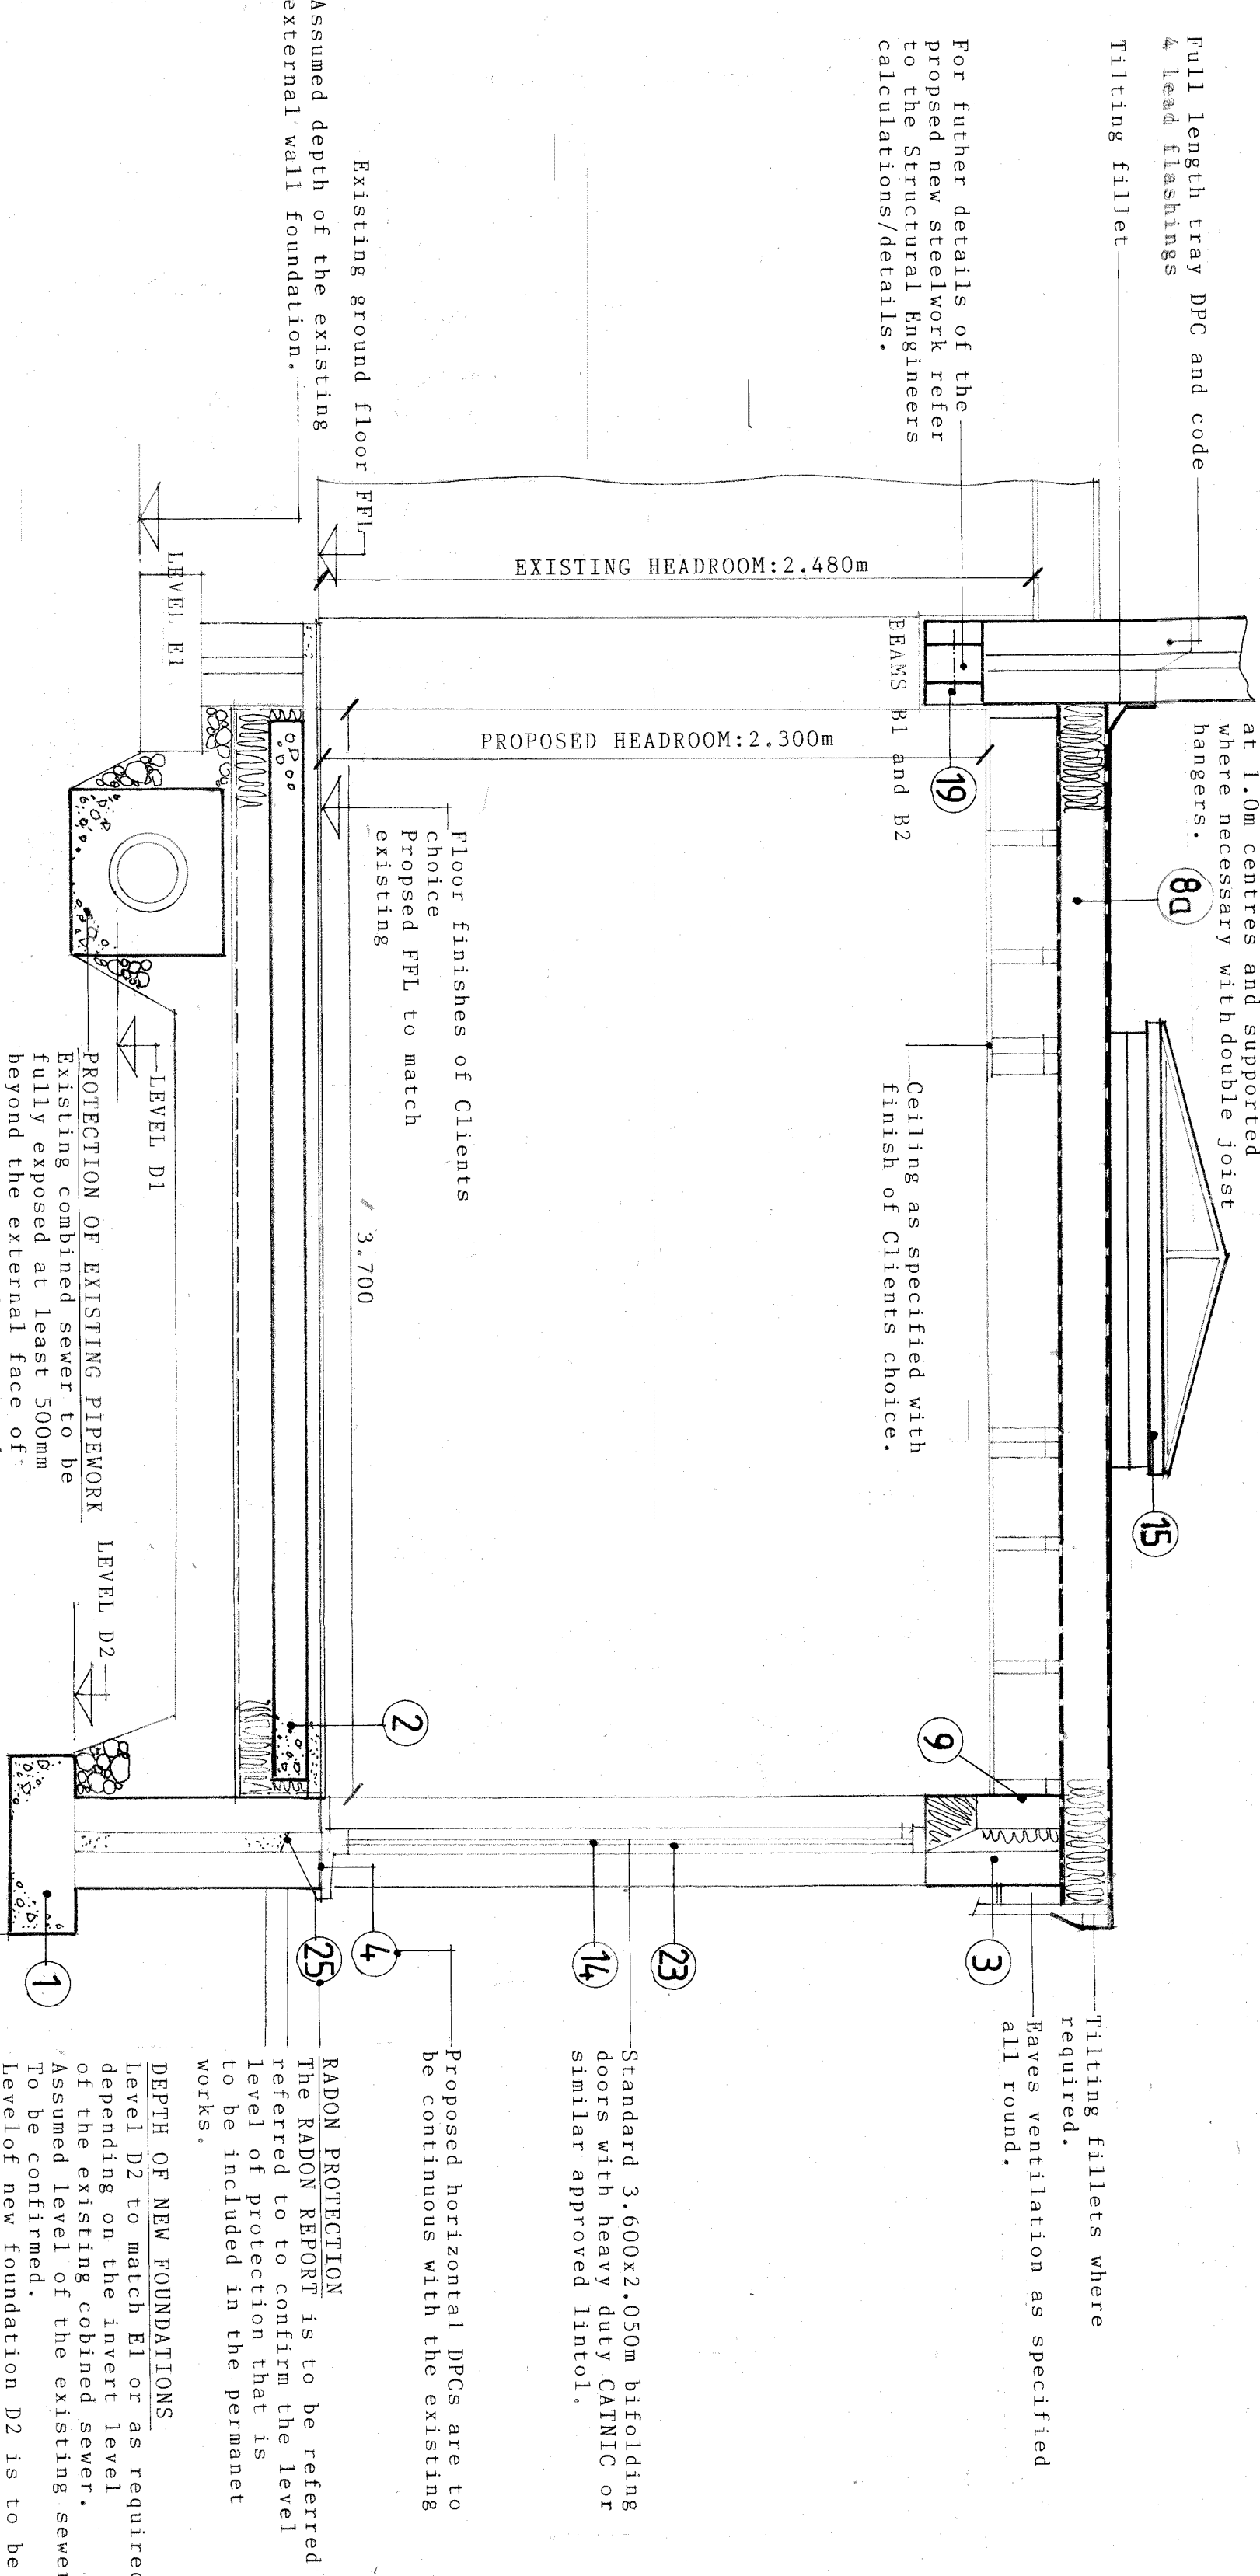

SPECIFICATION FOR BUILDING WORKS

Numbered notes indicated thus (3) refer to sections in The Specification for Building Works that is to be read in conjunction with the working drawings.

Revisions

Proposals	
Alterations and extensions	
Address	52 Dorset Crescent
	Newport
Classification	Proposed cross section 02-02
Drawing number	1052(04)26