


FLAT ROOF SPECIFICATION TYPE 8a
Dark grey GRP waterproof covering on 12mm marine ply to BS EN 636 on 145mm of Kingspan thermaroof TR27 or similar approved insulation on a vapour control barrier on 18mm marine ply on timber furrings on 75x120mm class C16 roof joists set at minimum 400mm centres cross drilled for through ventilation.

NOTE
Proposed GRP roof covering to be taken up and over at least two tiling battens on the pitched roof.

Include full length stepped tray DPCs where new pitched roof and flat roof abut the existing external cavity wall

Ridge ventilation to be equivalent to a continuous 5mm air gap.

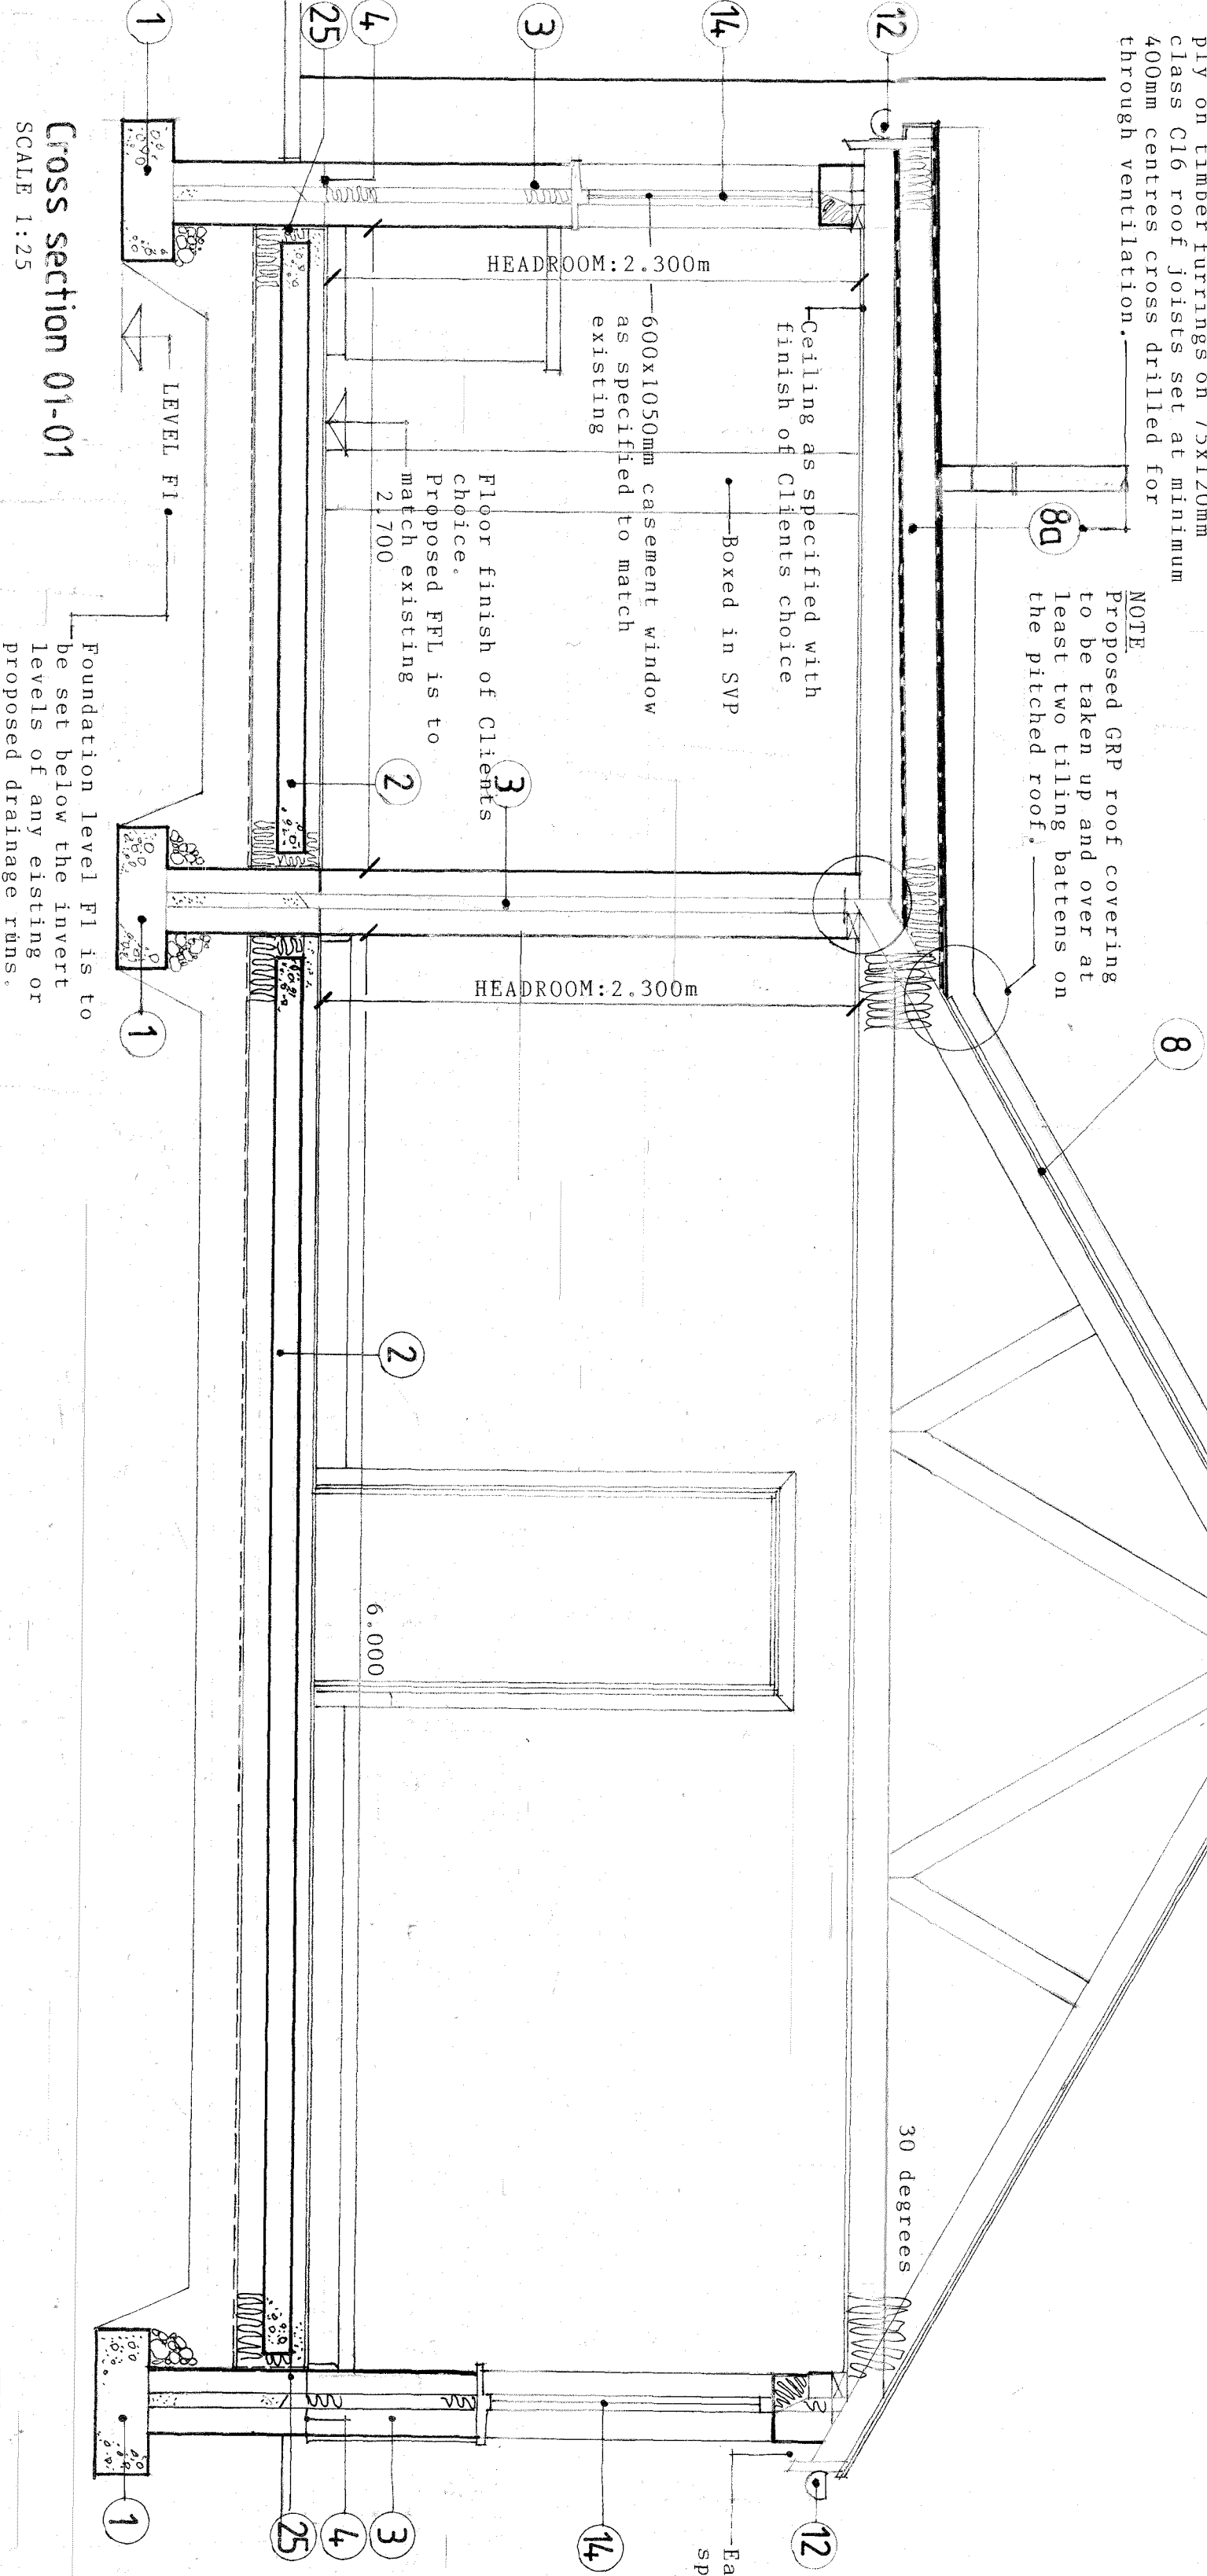

Cross section 01-01
SCALE 1:25

RADON PROTECTION
The RADON REPORT is to be consulted to confirm the level of protection that is to be included in the new works.

SPECIFICATION FOR BUILDING WORKS

Numbered notes indicated thus (3) refer to sections in The Specification for Building Works that is to be read in conjunction with the working drawings.

Revisions

Proposals

Alterations and extensions

Address

52 Dorset Crescent

Newport

Classification

Proposed cross section 01-01

Drawing number

1052(03)26