


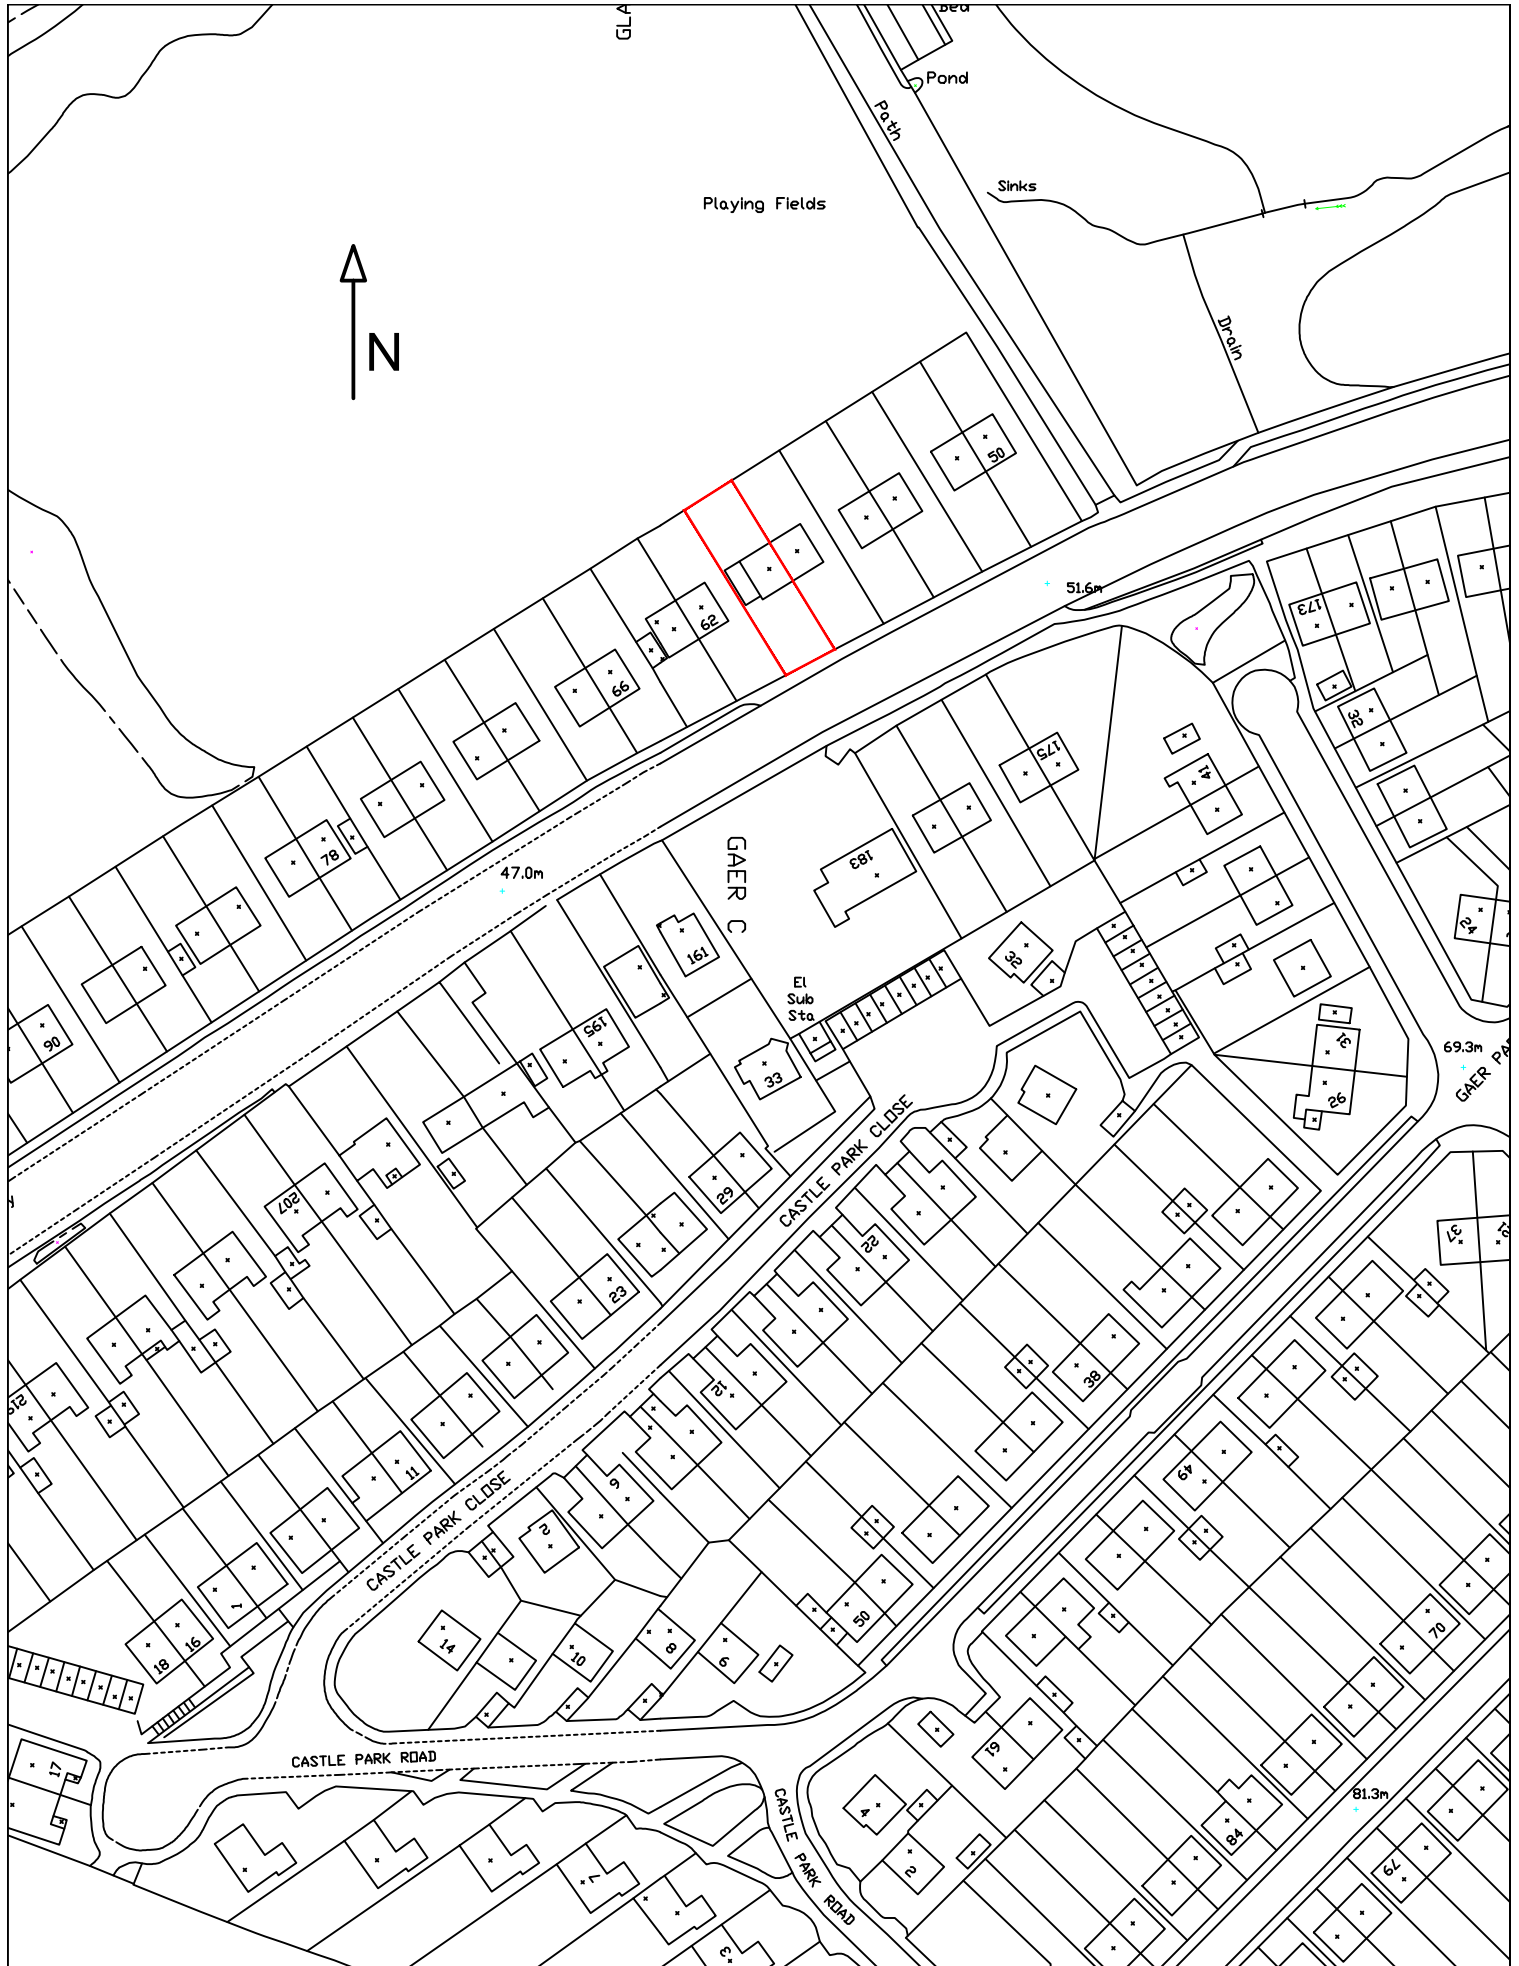

DRAWING REFERENCE
LOCATION PLAN

SITE ADDRESS
PROPOSED LOFT EXTENSION TO 60 BASSALEG ROAD
NEWPORT, NP20 3PY – MR & MRS YENDLE

DRAWN BY DJLH
DATE OCT 2025
CH'D BY
DATE
STATUS

SCALE
1:1250 (A4)

DRAWING No.
25-2405-DWG-01

PLANNING


Keystone
Structural Engineering
Email dudley@keystonese.co.uk

Keystone House
201 Risca Road
Newport
South Wales
NP20 5AR
T 01633 378058
M 07947836245
www.keystonese.co.uk