



118 COMMERCIAL STREET, NEWPORT


AS PROPOSED

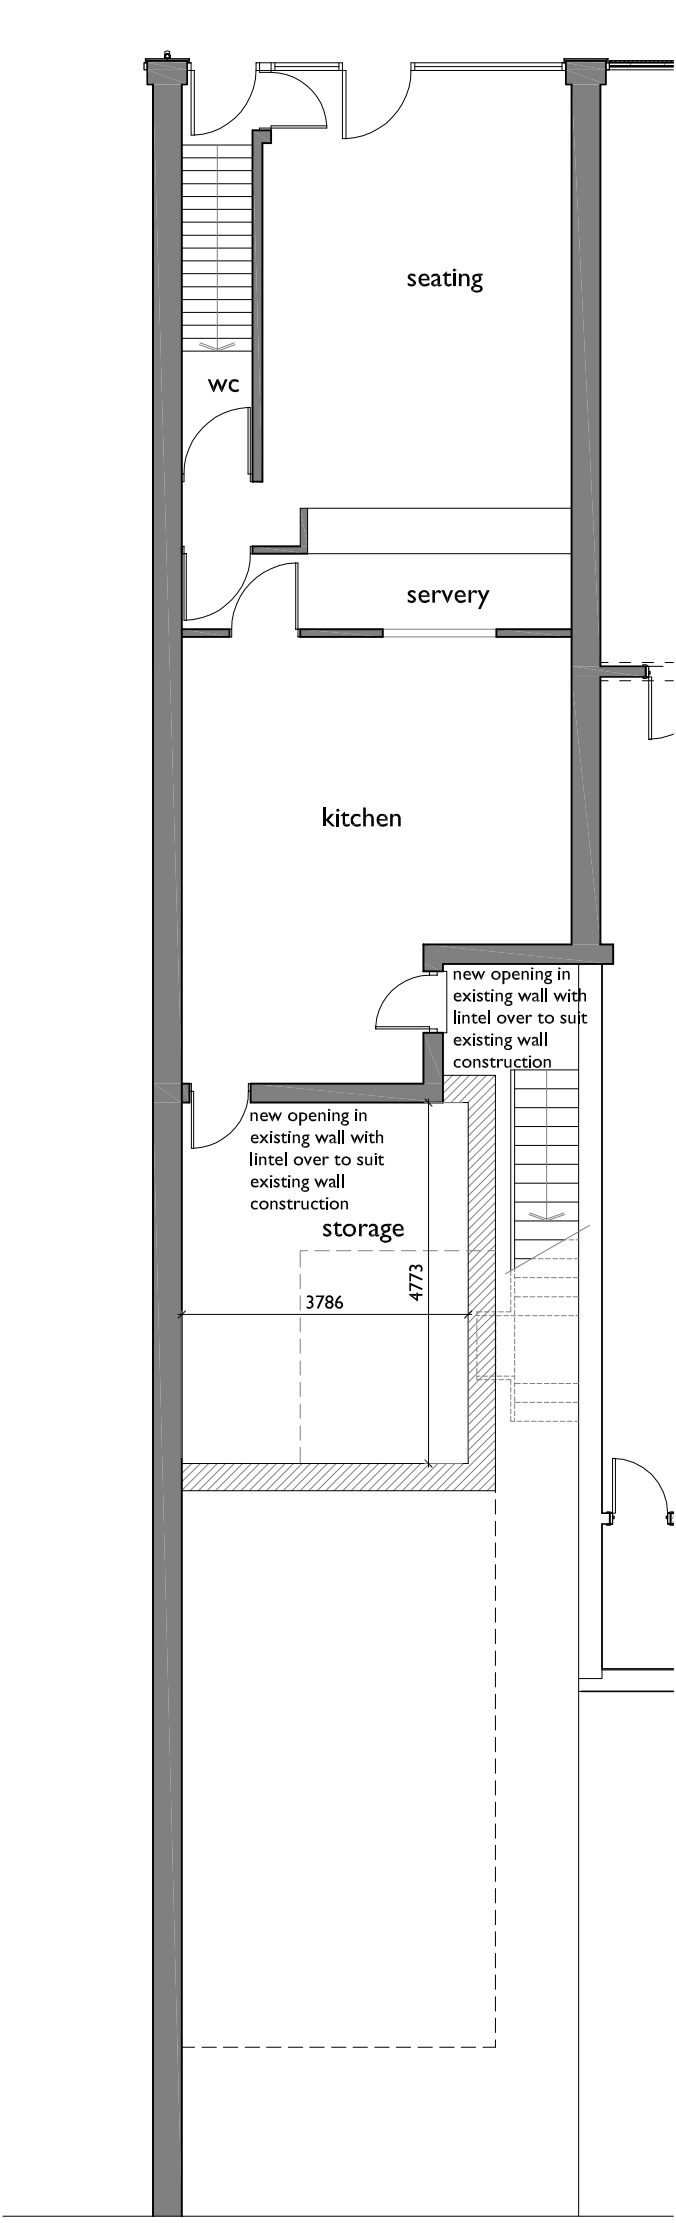


GROUND FLOOR

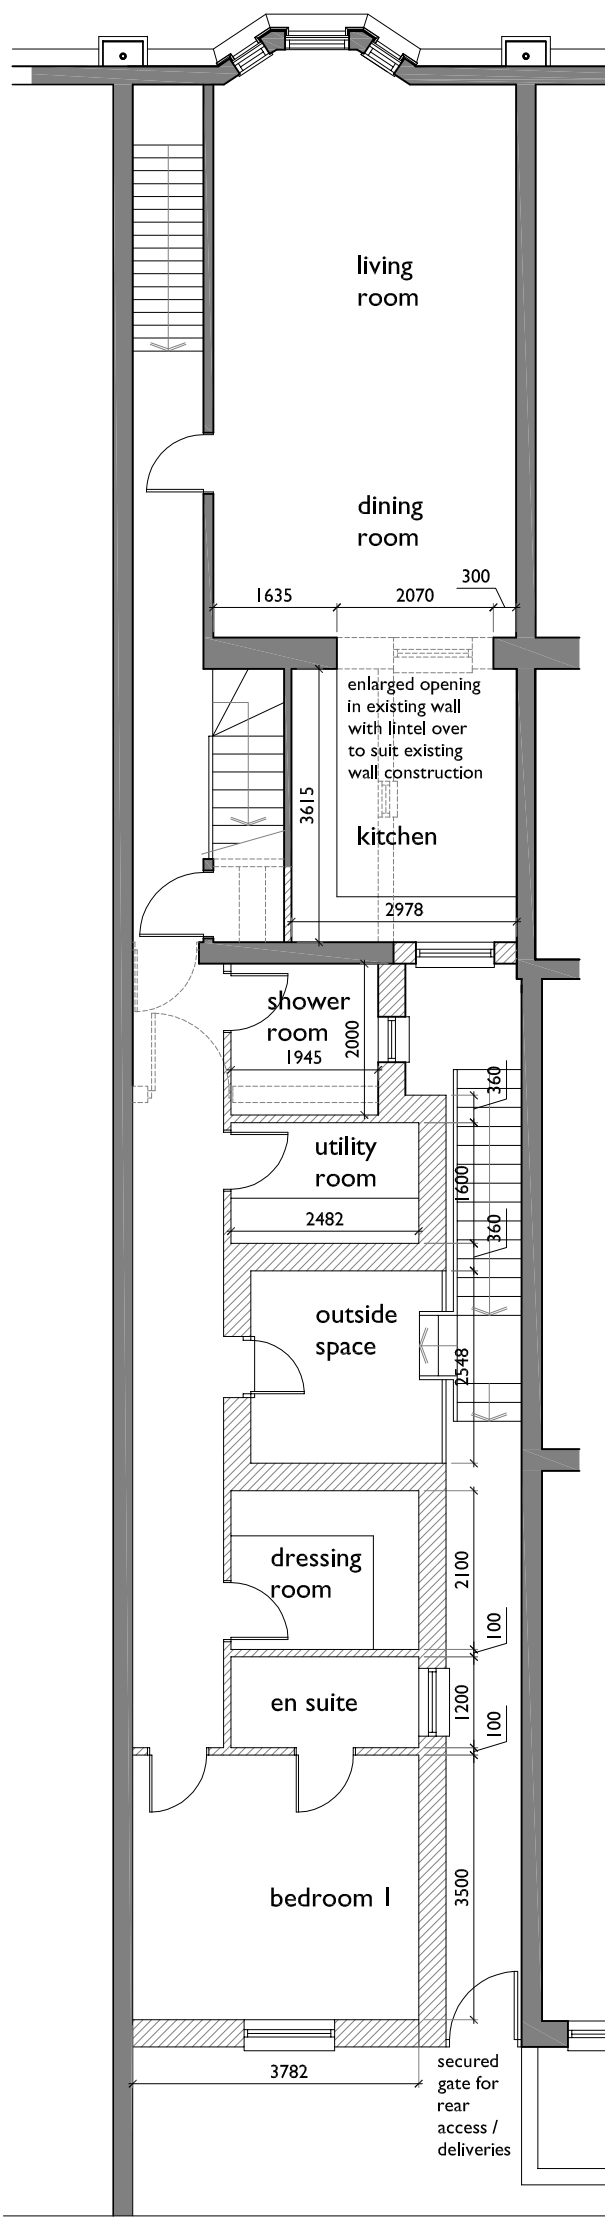

FIRST FLOOR

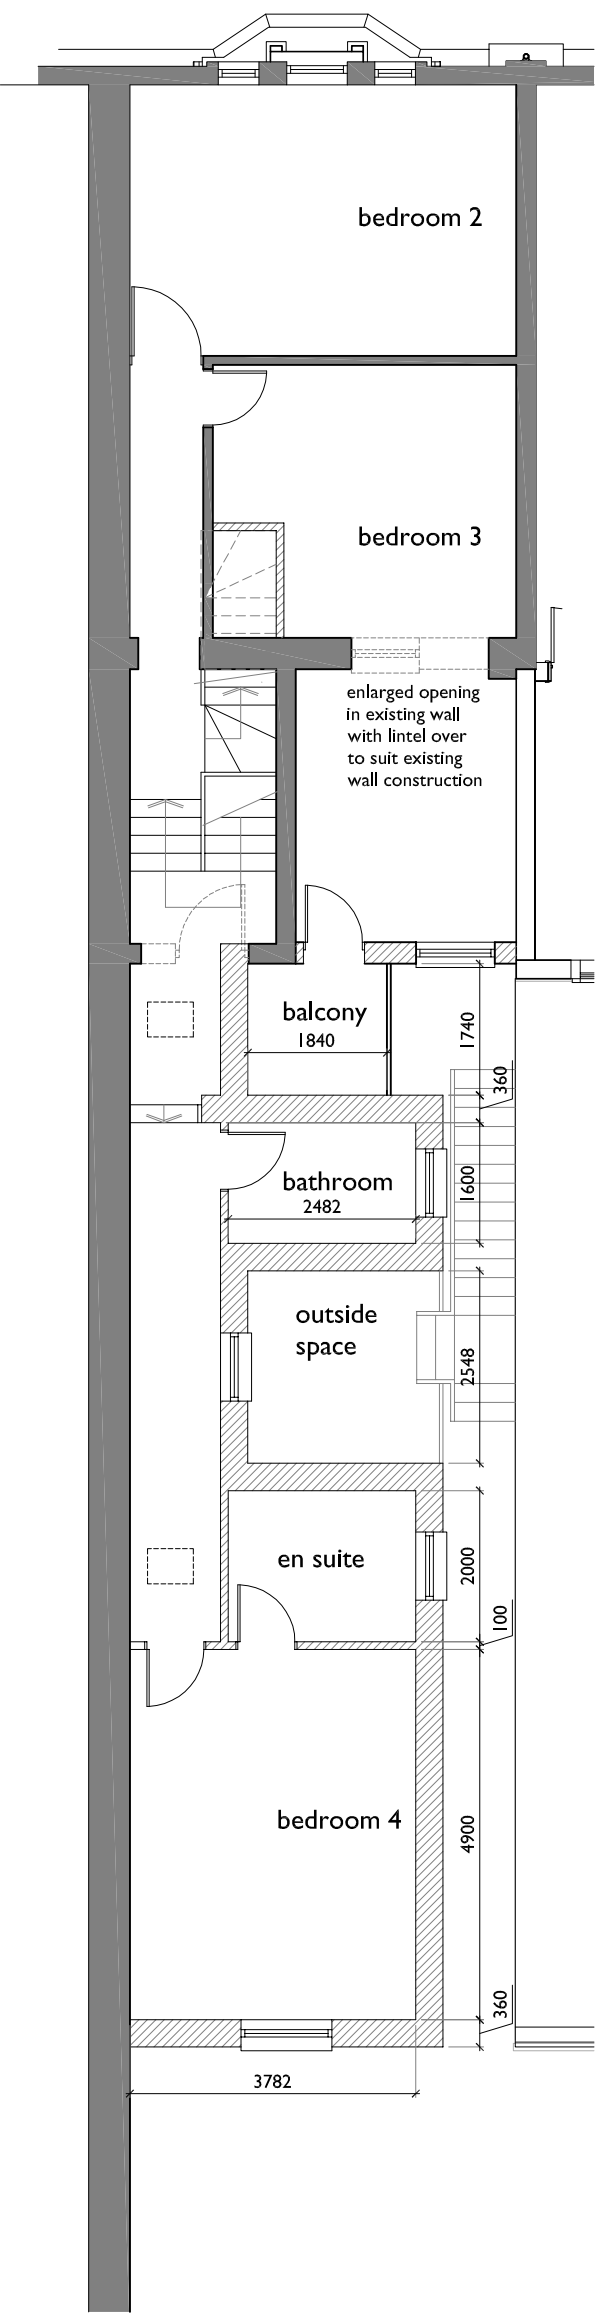


SECOND FLOOR

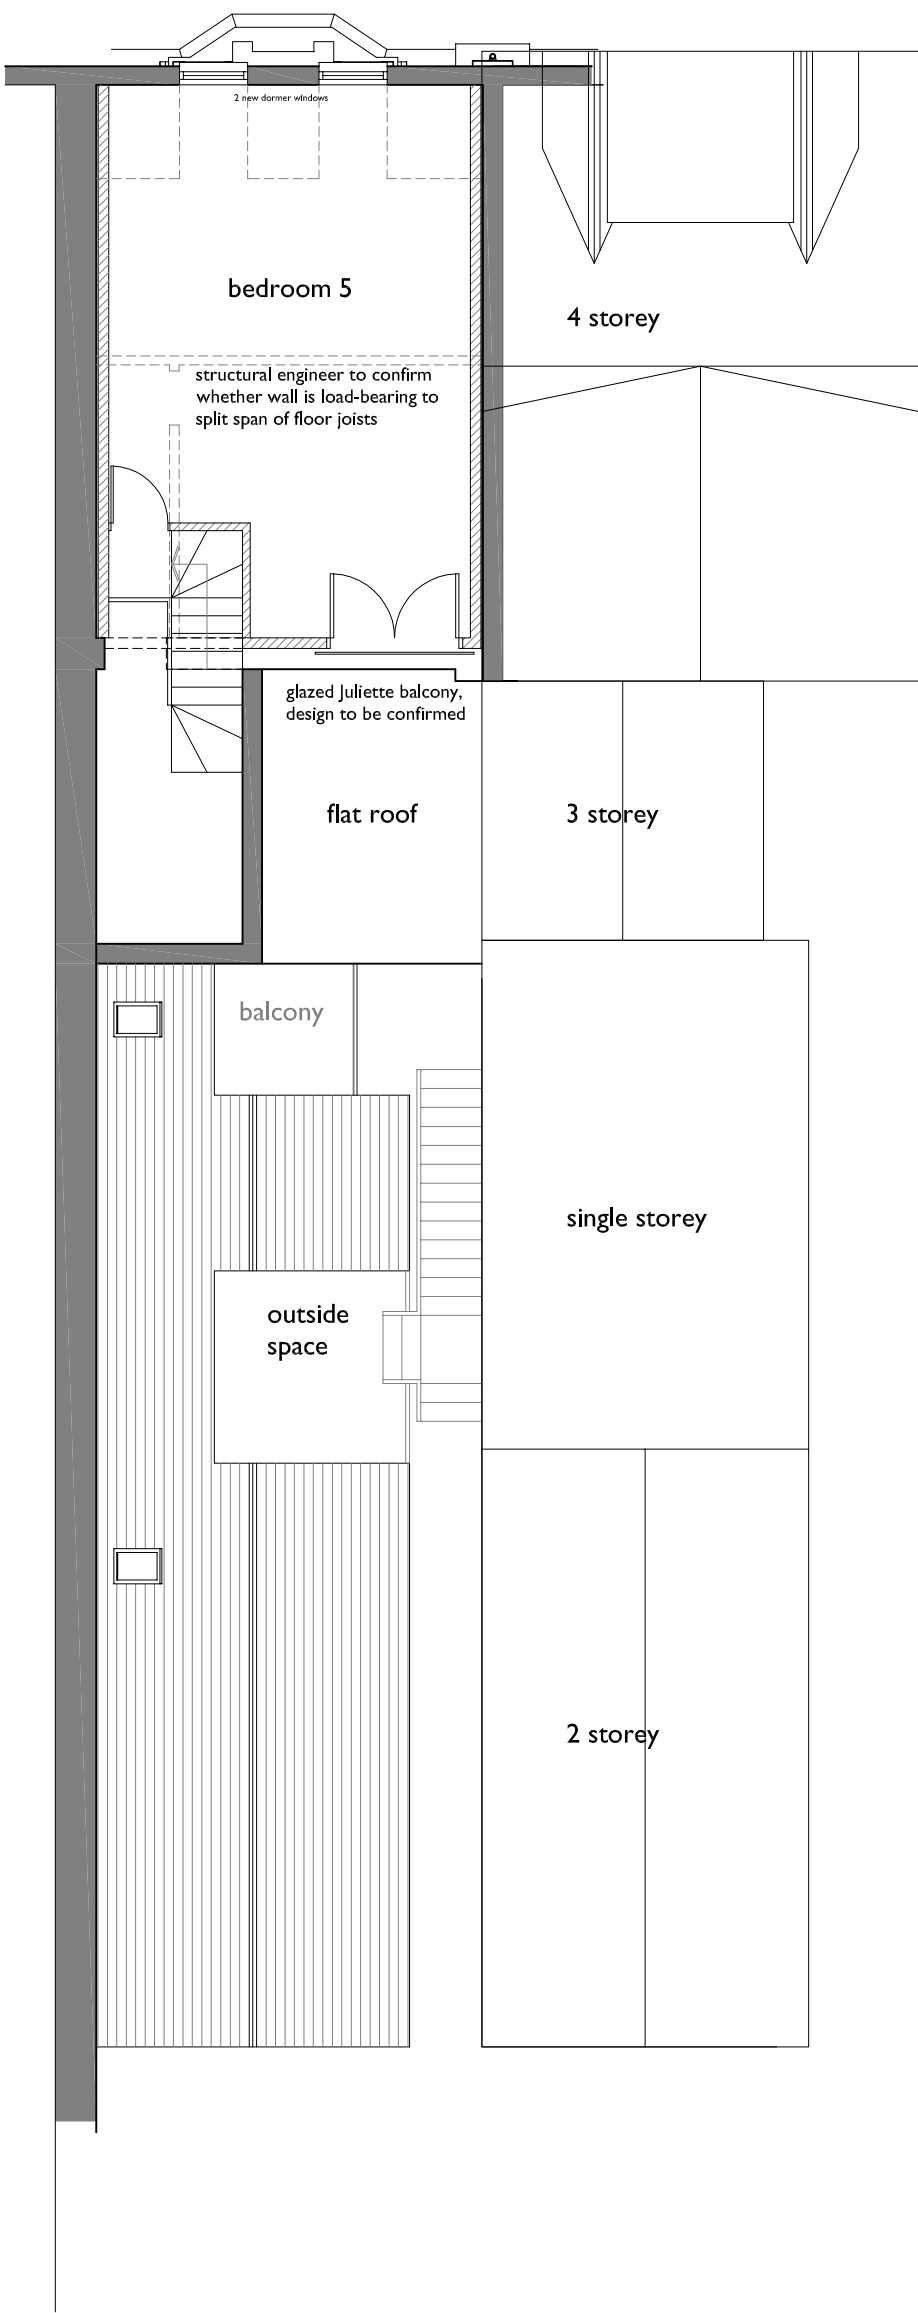


LOFT PLAN



FRONT ELEVATION

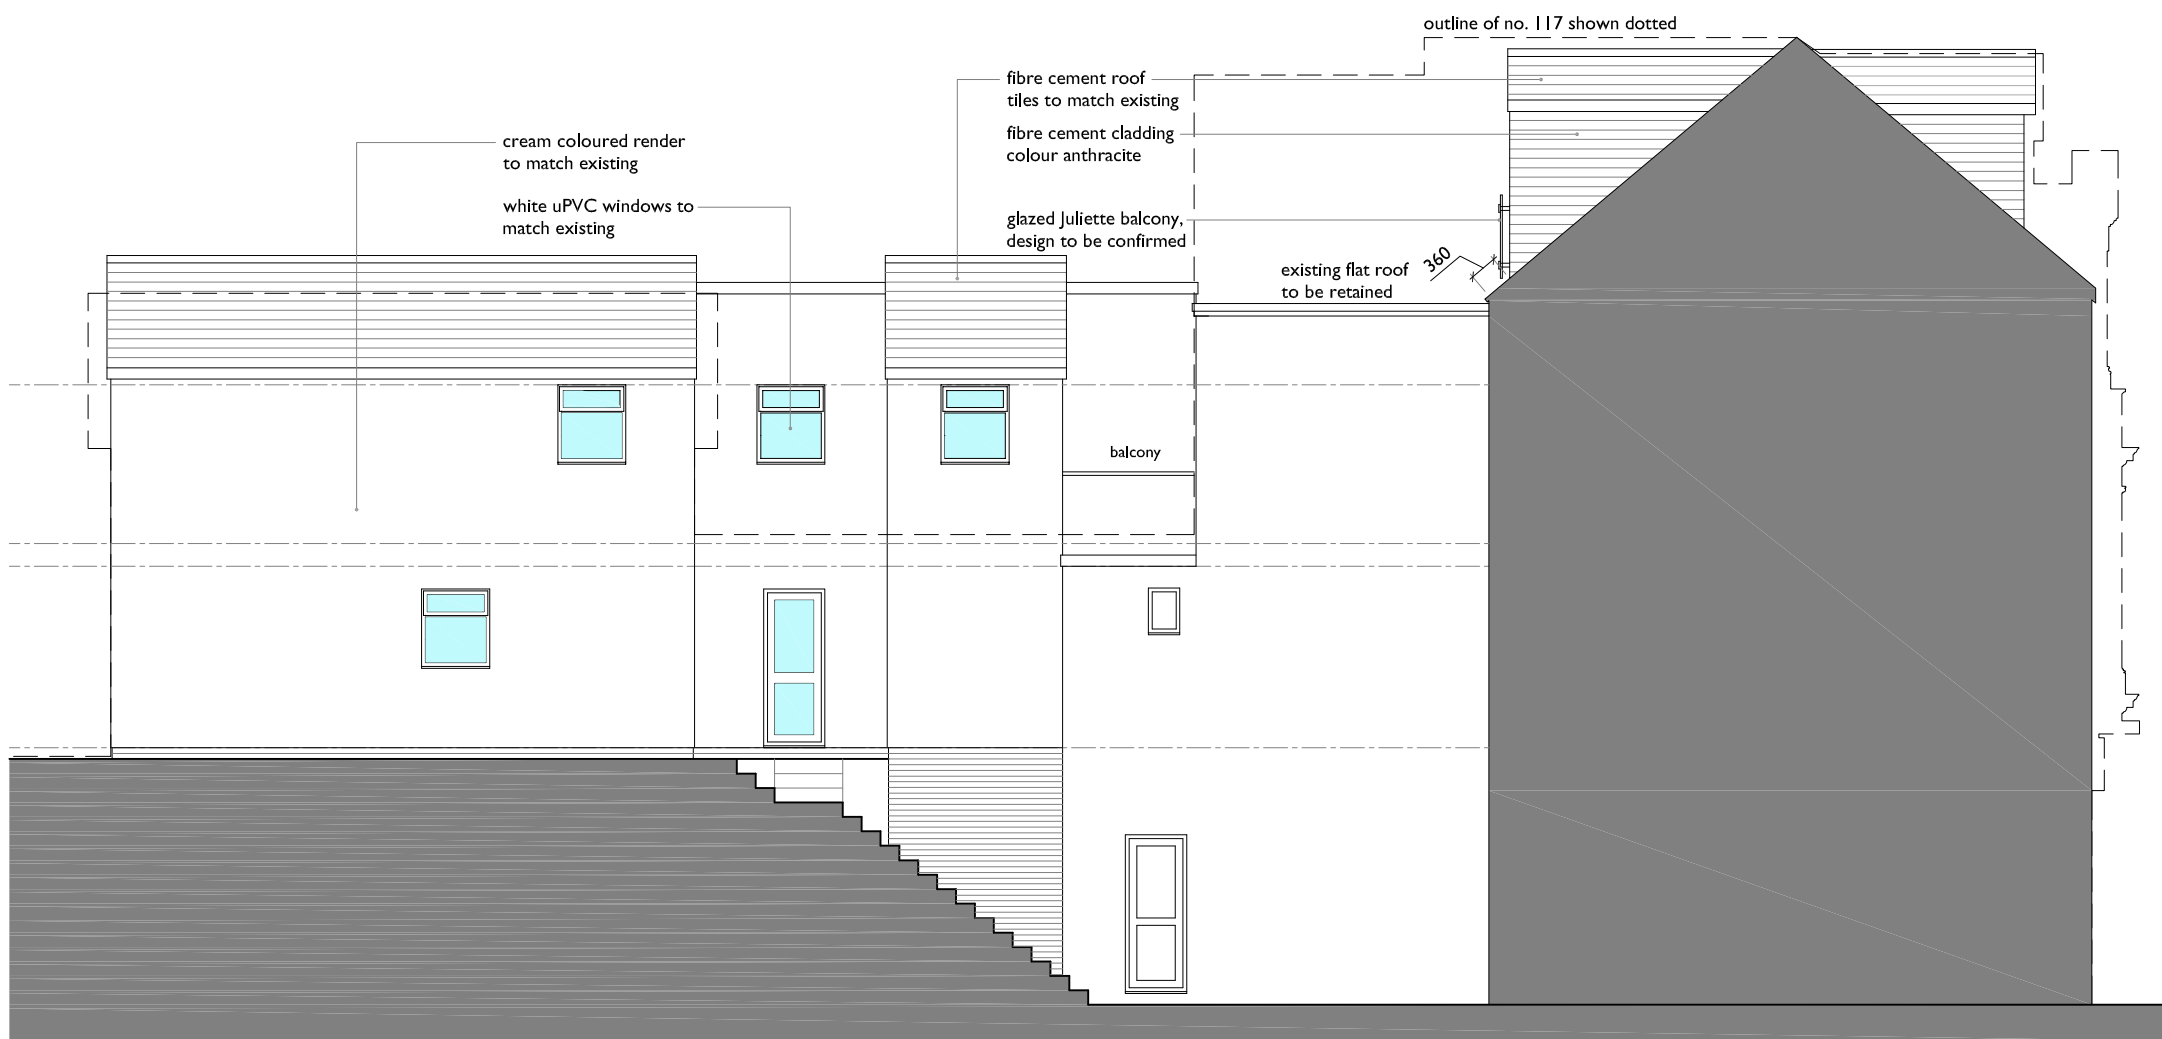

SIDE ELEVATION

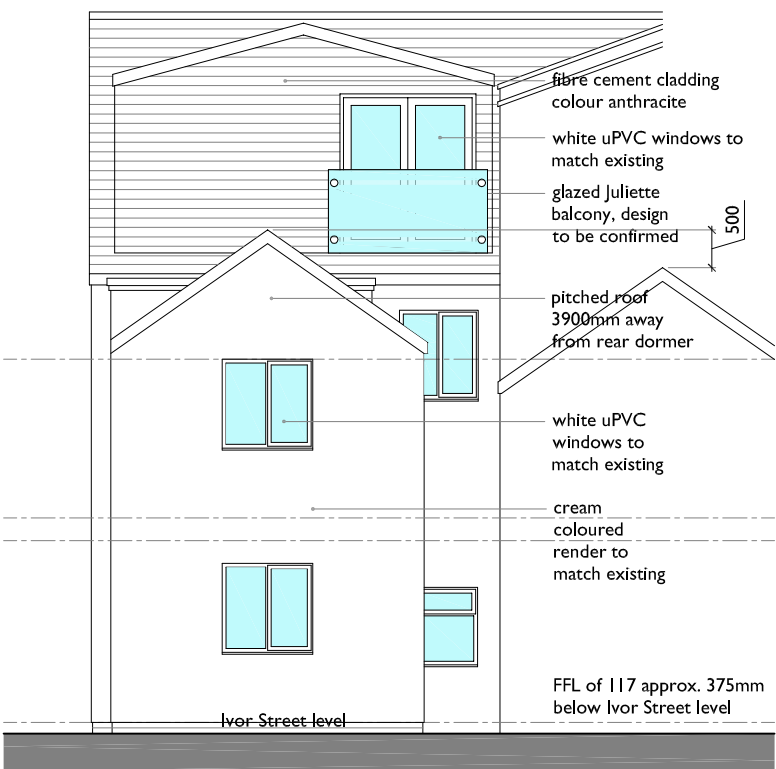

REAR ELEVATION

SCALE THIS DRAWING ONLY FOR
PLANNING PURPOSES CHECK ALL
DIMENSIONS ON SITE

This drawing is to establish design intent. The contractor is responsible for
quantities, dimensions, verification of site conditions, compliance with contract
documents for information that pertains to the fabrication processes or techniques
of construction and for the co-ordination of work with all trades. All errors or
omissions are to be reported to the designers.

Original drawing size A1

Rev	Date	Description	By	Checked
C	250305	Rear elevation of 117 added at planners request.	jmt	-
B	250227	Kitchen window added.	jmt	-
A	250221	Roof and rear dormer amended as planners comments.	jmt	-

Client	MR & MRS R.K. JINDAL		
Project	REAR EXTENSION FOR EXTENDED LIVING ACCOMODATION AT 118 COMMERCIAL STREET, NEWPORT.		
Title	PLANS AND ELEVATIONS AS PROPOSED	Scale	1:100 @ A1 1:200 @ A3
Status	PLANNING	Drawn	jmt
Job No	2024.443	Date	Aug 2024
Drwg No	PL02	Revised	---
Rev	C	Checked	---

ajtech
design
69 St Julians Road, Newport,
South Wales, NP19 7RU.
Tel: 07891 973844
Email: jason@ajtechdesign.co.uk