


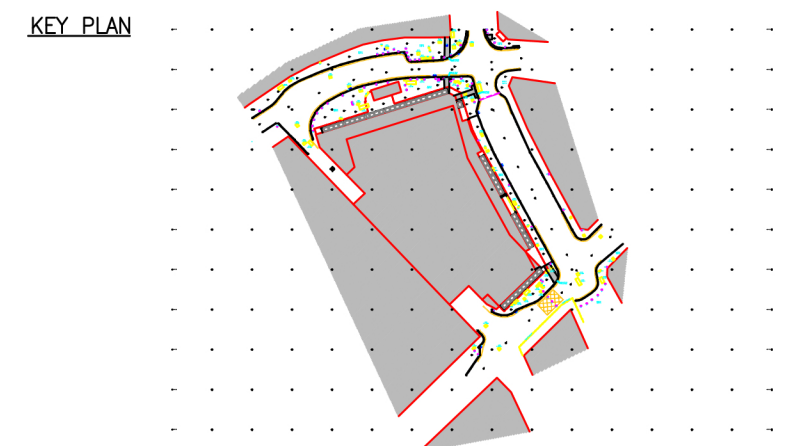

1. This drawing is copyright and its use or reproduction without the written permission of Usk Land Survey is prohibited
2. Due to unavoidable inaccuracies during the reproduction process these drawings should not be used as scales are critical. Usk Land Survey should be requested to confirm dimensions on survey information. Scales appearing at the base of this plan are only indicative.
3. This plan has been prepared in accordance with B.S. 1192, Part 1 in relation to scale and dimension. Tolerances permitted within the British Standard should be observed.
4. All dimensions and particulars should be checked on site. Any discrepancies should be reported to Usk Land Survey before any work commences.

[illegible]

STN	CO-ORDINATES	LEVEL	STN	CO-ORDINATES	LEVEL
NATIONAL GRID.		CONTROL USED:			
		TYPE		REFERENCE VALUE(M)	
ALL LEVELS RELATE TO ORDNANCE DATUM NEWLYN.					

 **Usk** Land Survey
No.40 ABERGAVENNY ROAD, USK, NP15 1SB
TEL: 01291 673491 MOB: 0787 2560386
EMAIL jonbarton@usklandsurvey.co.uk

Site

Olympia House
Upper Dock Street
Newport
NP20 1DZ

Drawing No.	Revision
-------------	----------

Drawing Scale: 1:100 Job Ref 0949

CAD Filename: 0949.dwg Plot Scale: 1=1

©2020 Usk Land Survey. All rights Reserved