
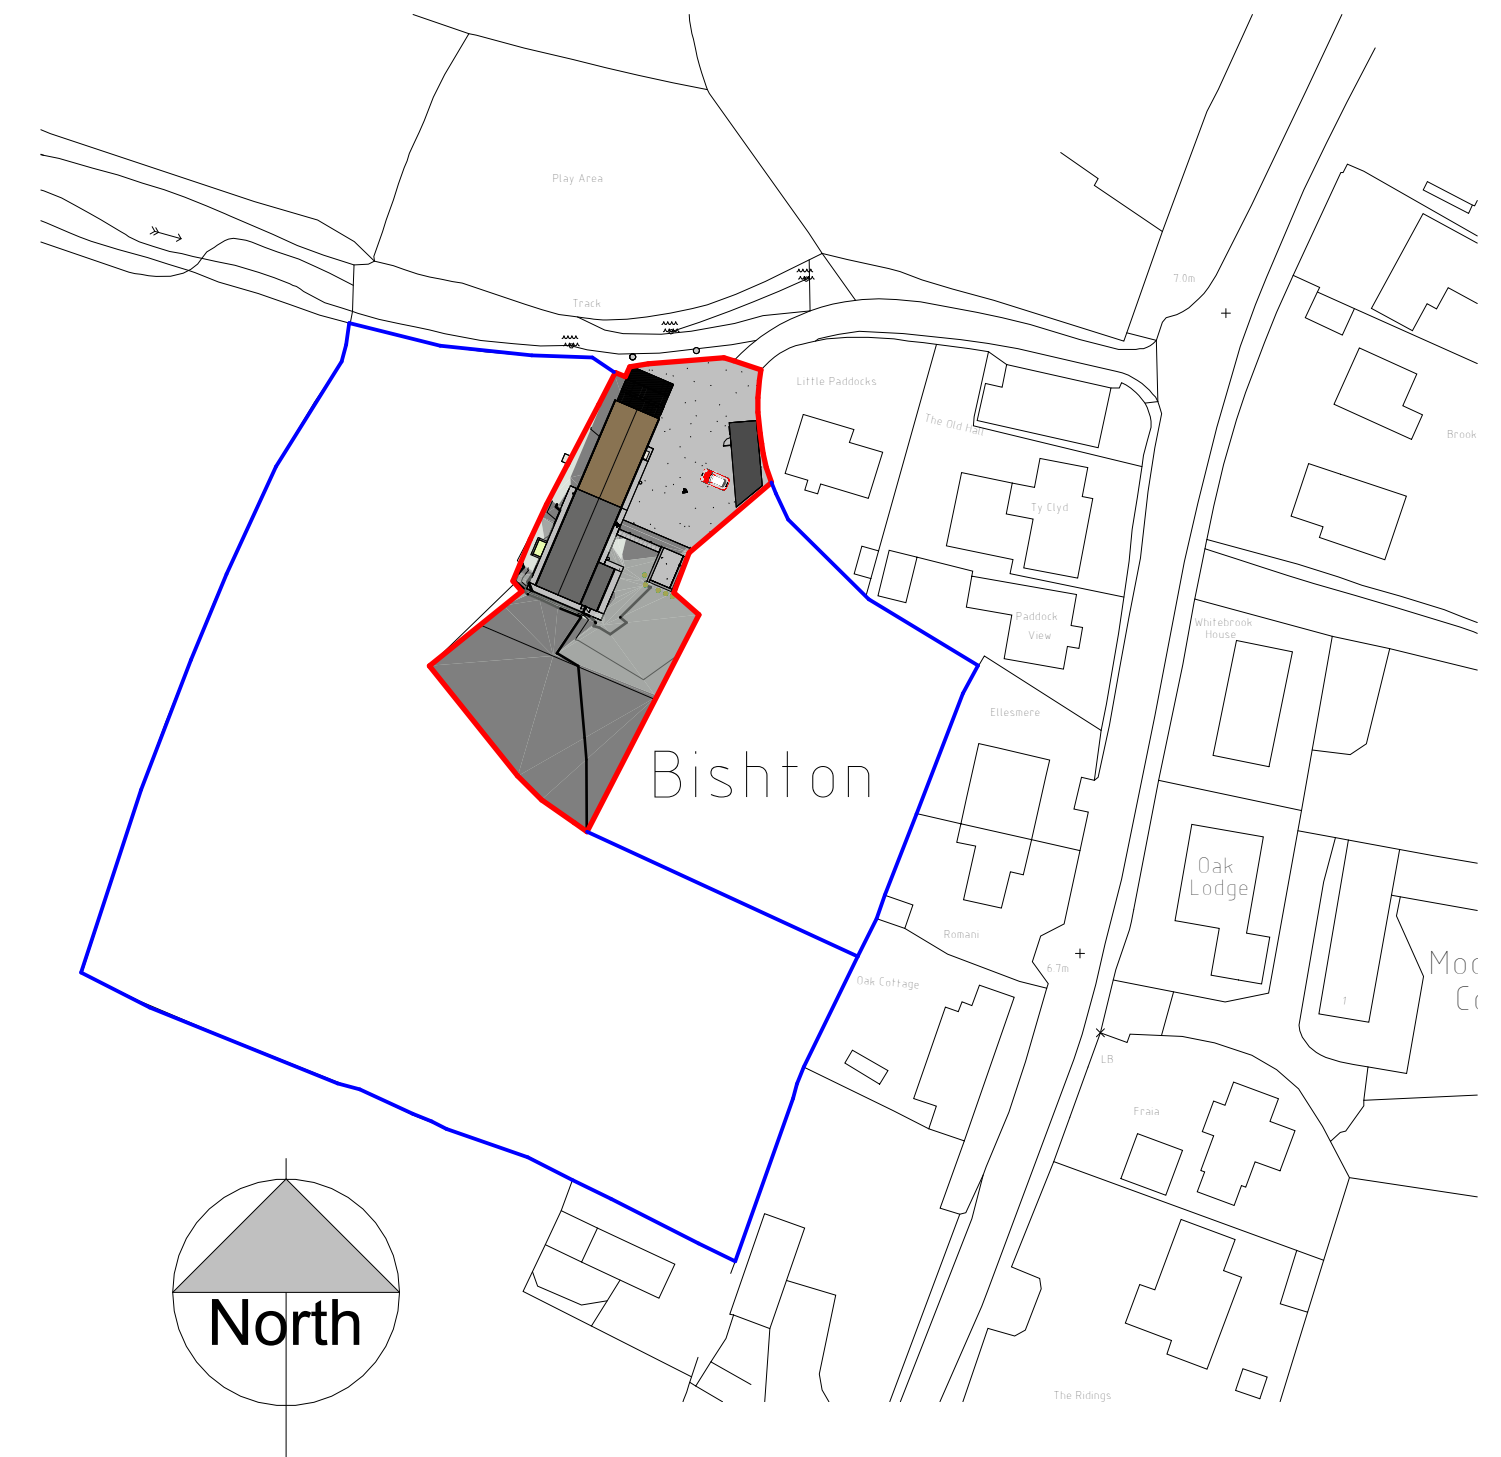


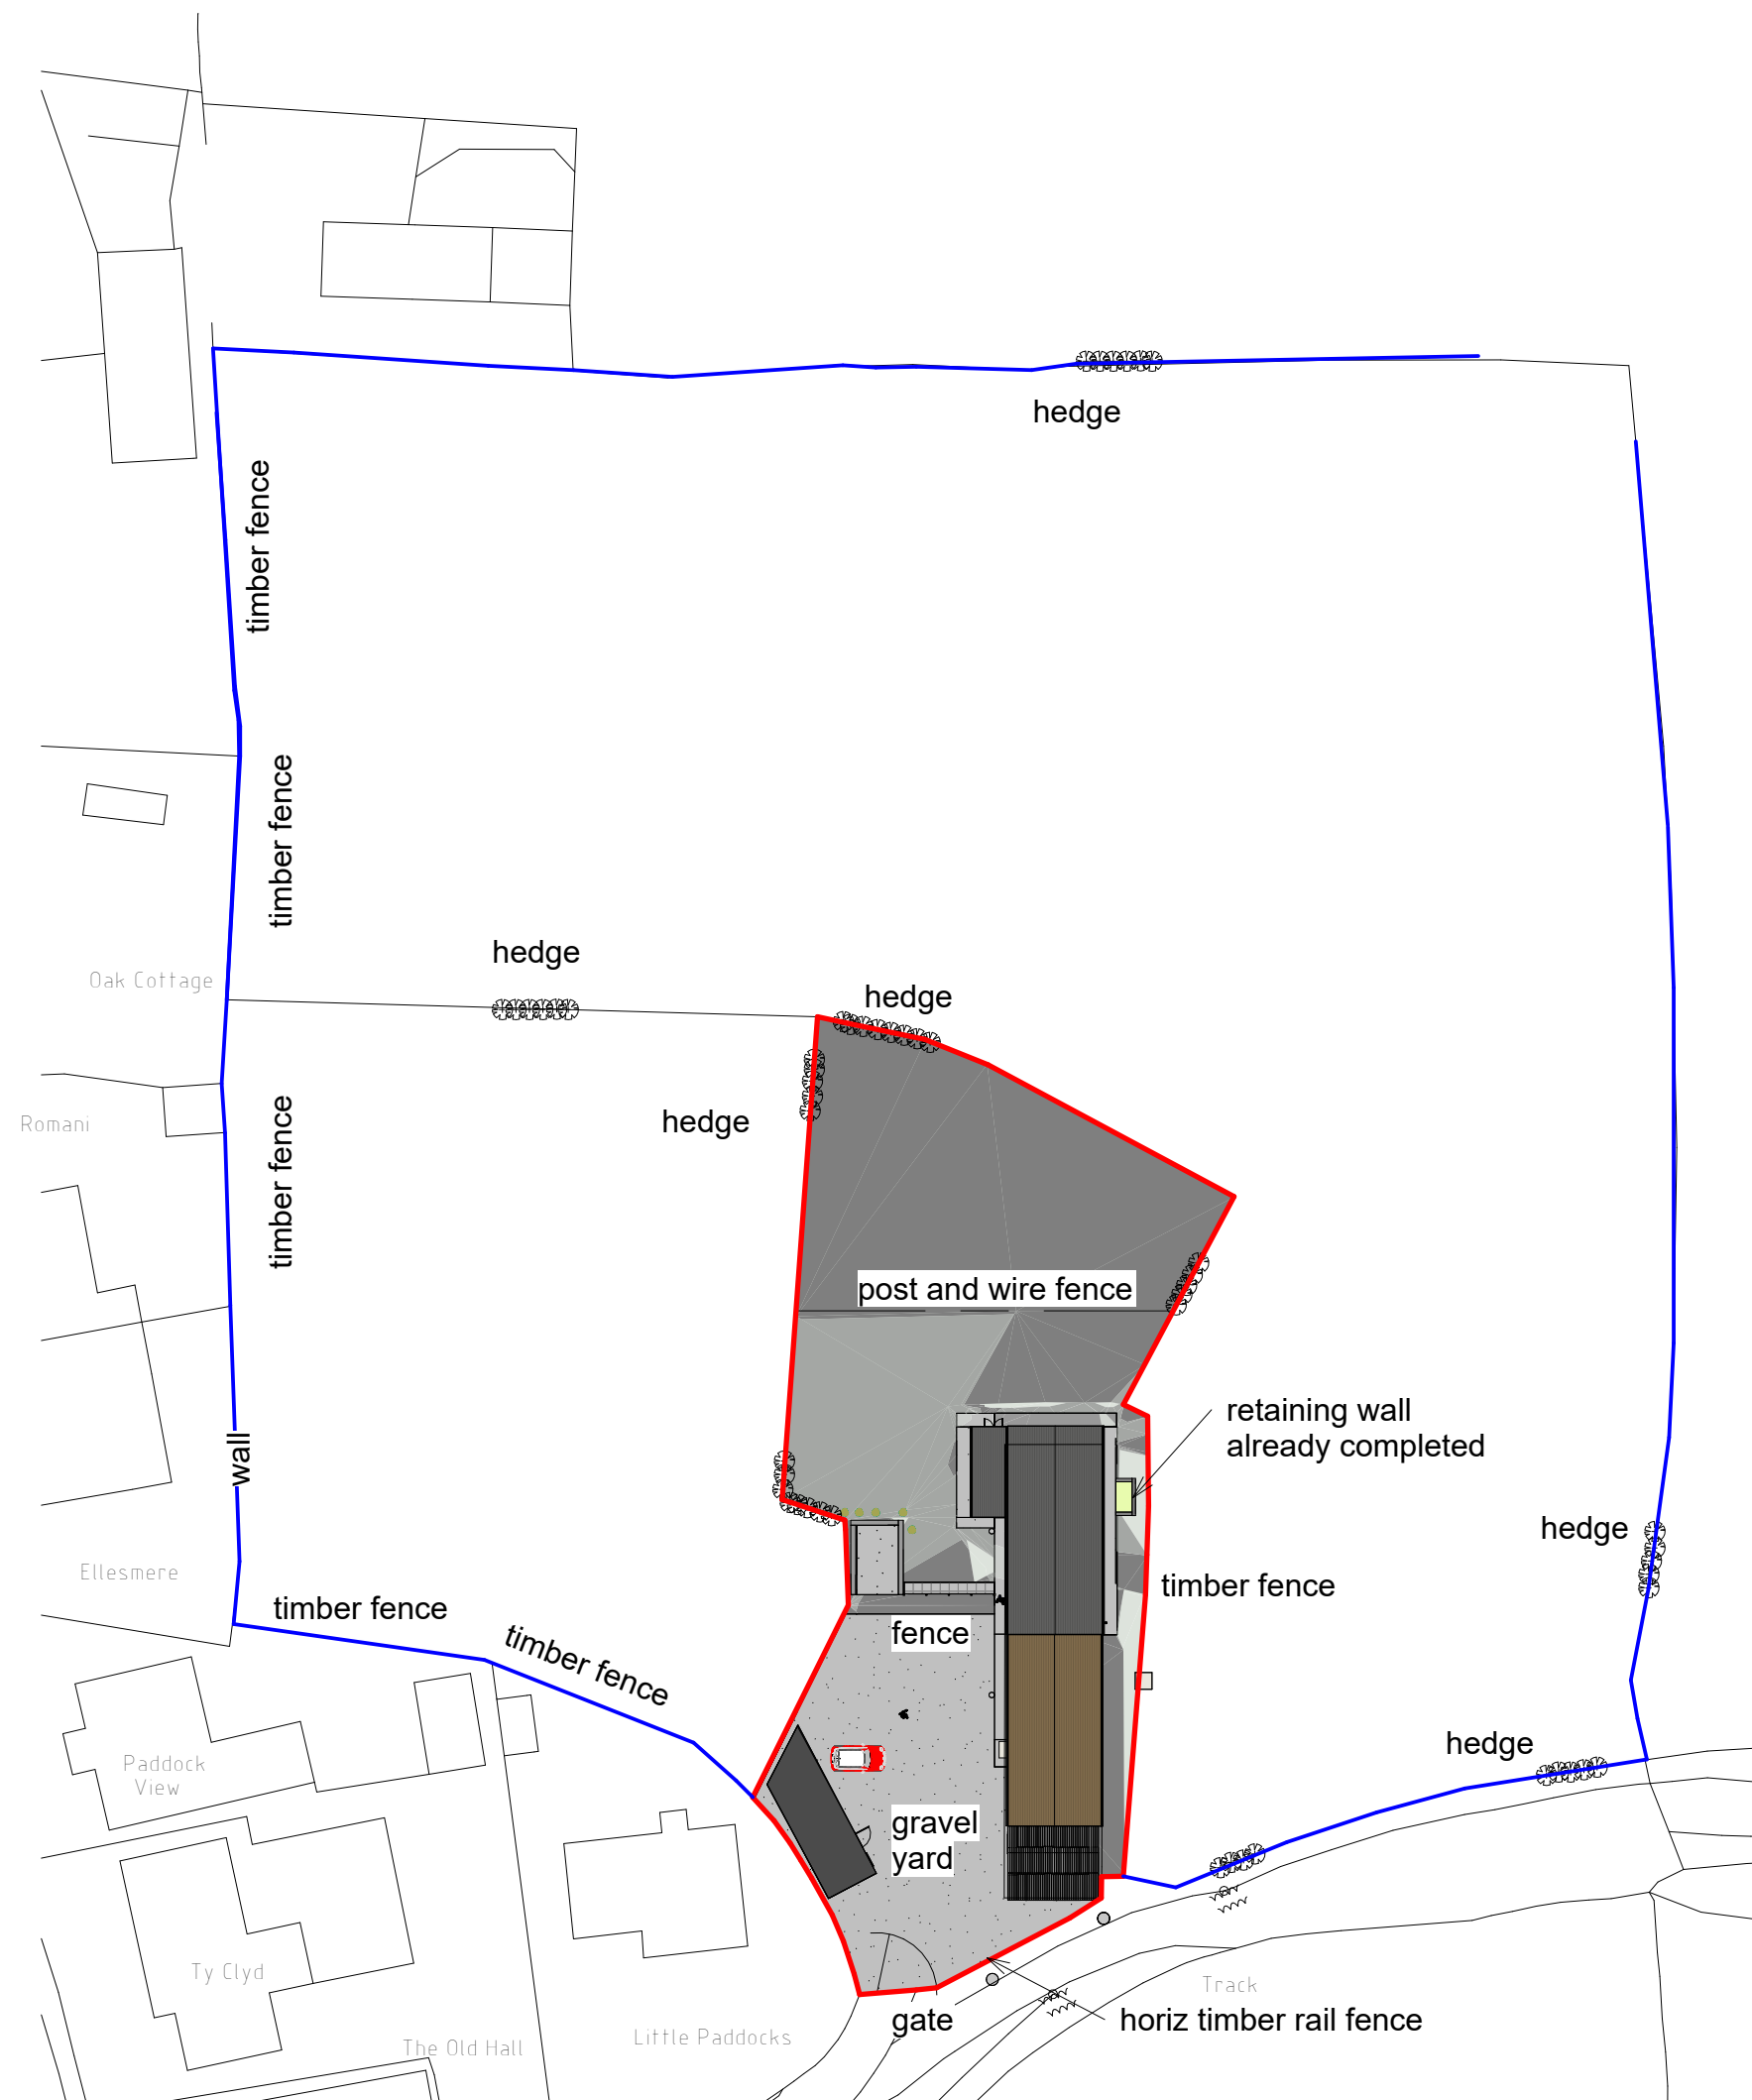

rev	date	description
Planning		Building Regs
<i>Maison Design</i> architectural practice 25 Caldicot Road tel 01291 422712 Rogiet E mail Monmouthshire mark@maisondesign.biz NP26 3SE WEB www.maisondesign.biz Copyright of this drawing or part thereof is by Maison Design and not to be copied		
Project Existing Site Plan		
Name Roger Thomas Heol Andrew Farm Bishton NP18 2DZ		
Date	August 2025	MH-10603