



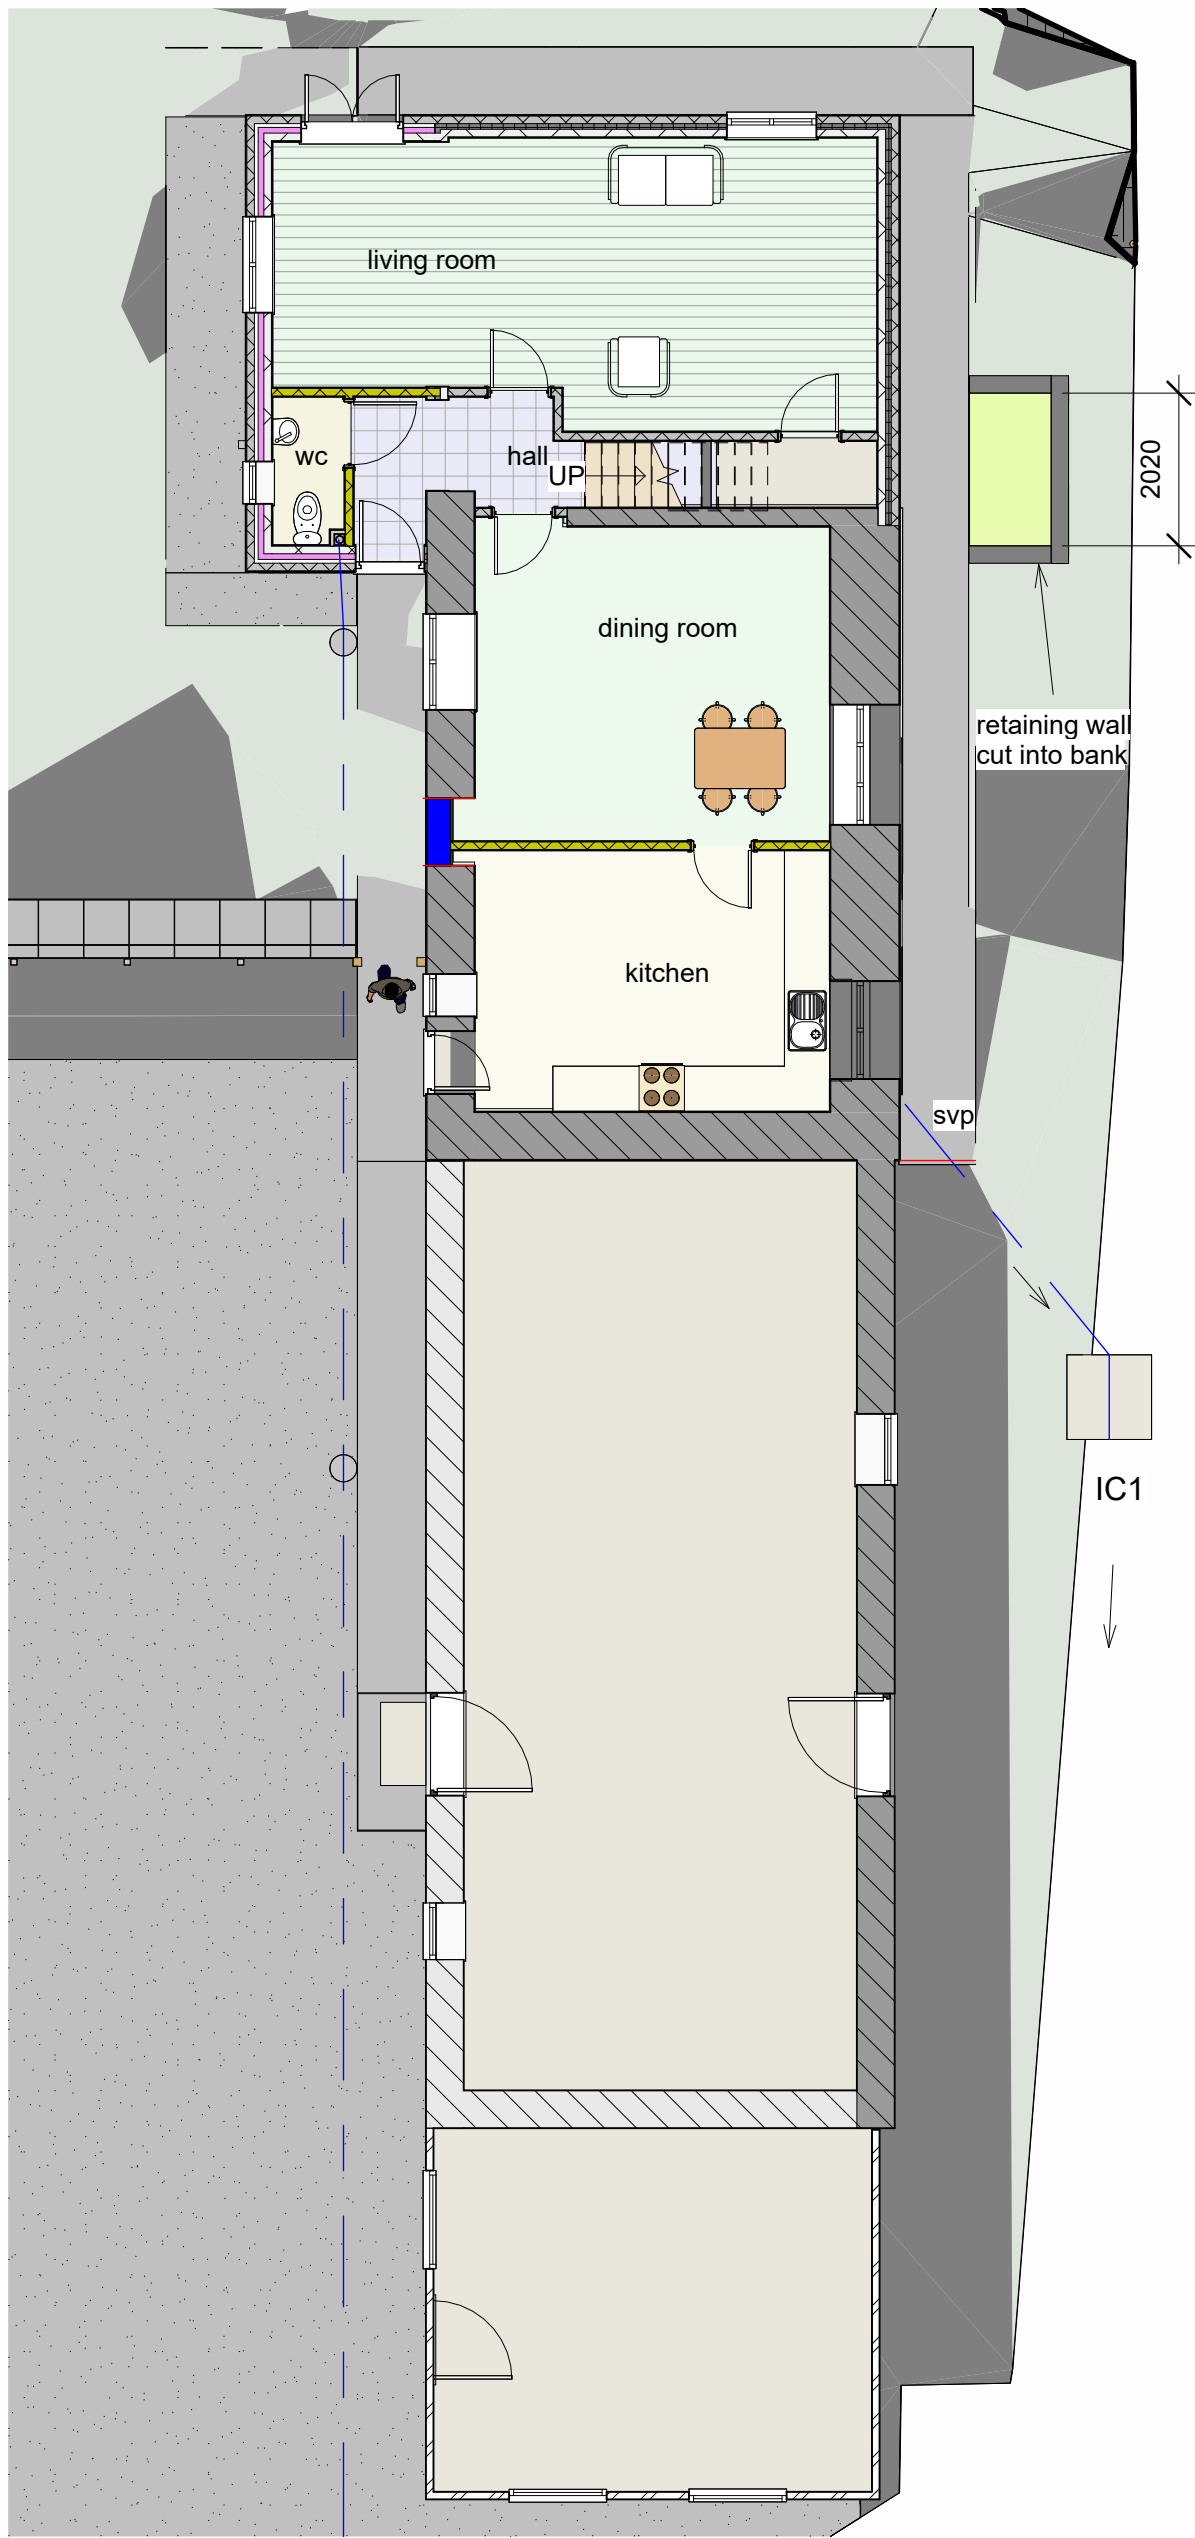

1 0_grd FFL Proposed
1 : 100

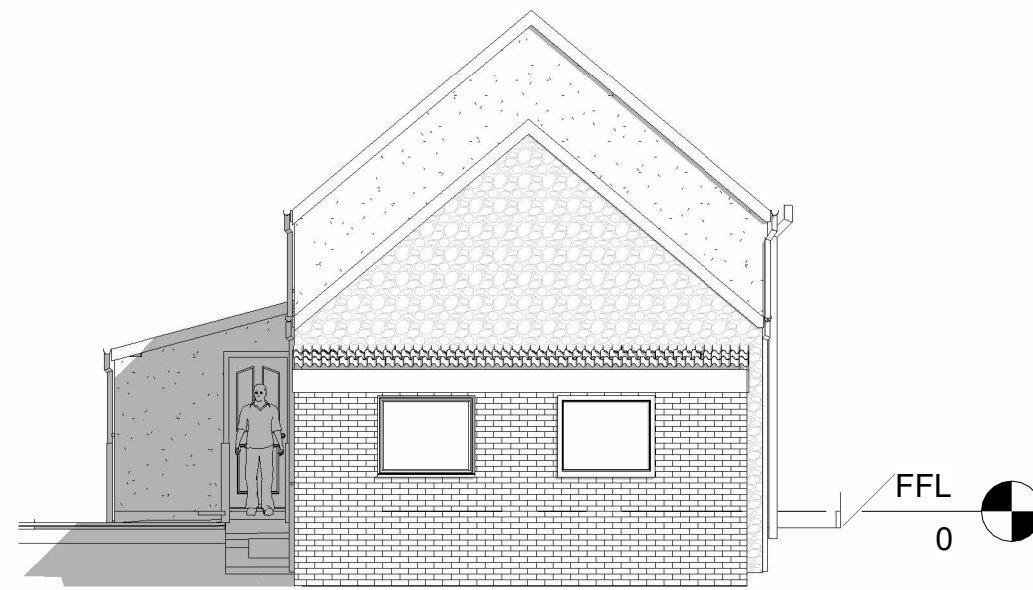

2 REAR
1 : 100



4 SIDE BARN
1 : 100



3 SIDE
1 : 100

rev	date	description	
Planning		Building Regs	
<i>Maison Design</i>			
architectural practice			
25 Caldicot Road		tel 01291 422712	
Rogiet		E mail	
Monmouthshire		mark@maisondesign.biz	
NP26 3SE		WEB www.maisondesign.biz	
Copyright of this drawing or part thereof is by Maison Design and not to be copied			
Project		Existing Layout	
Name		Roger Thomas Heol Andrew Farm Bishton NP18 2DZ	
Date		August 2025	
		MH-10604	