

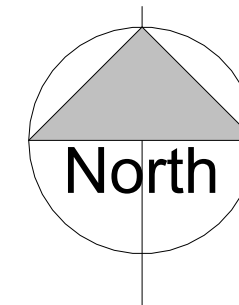


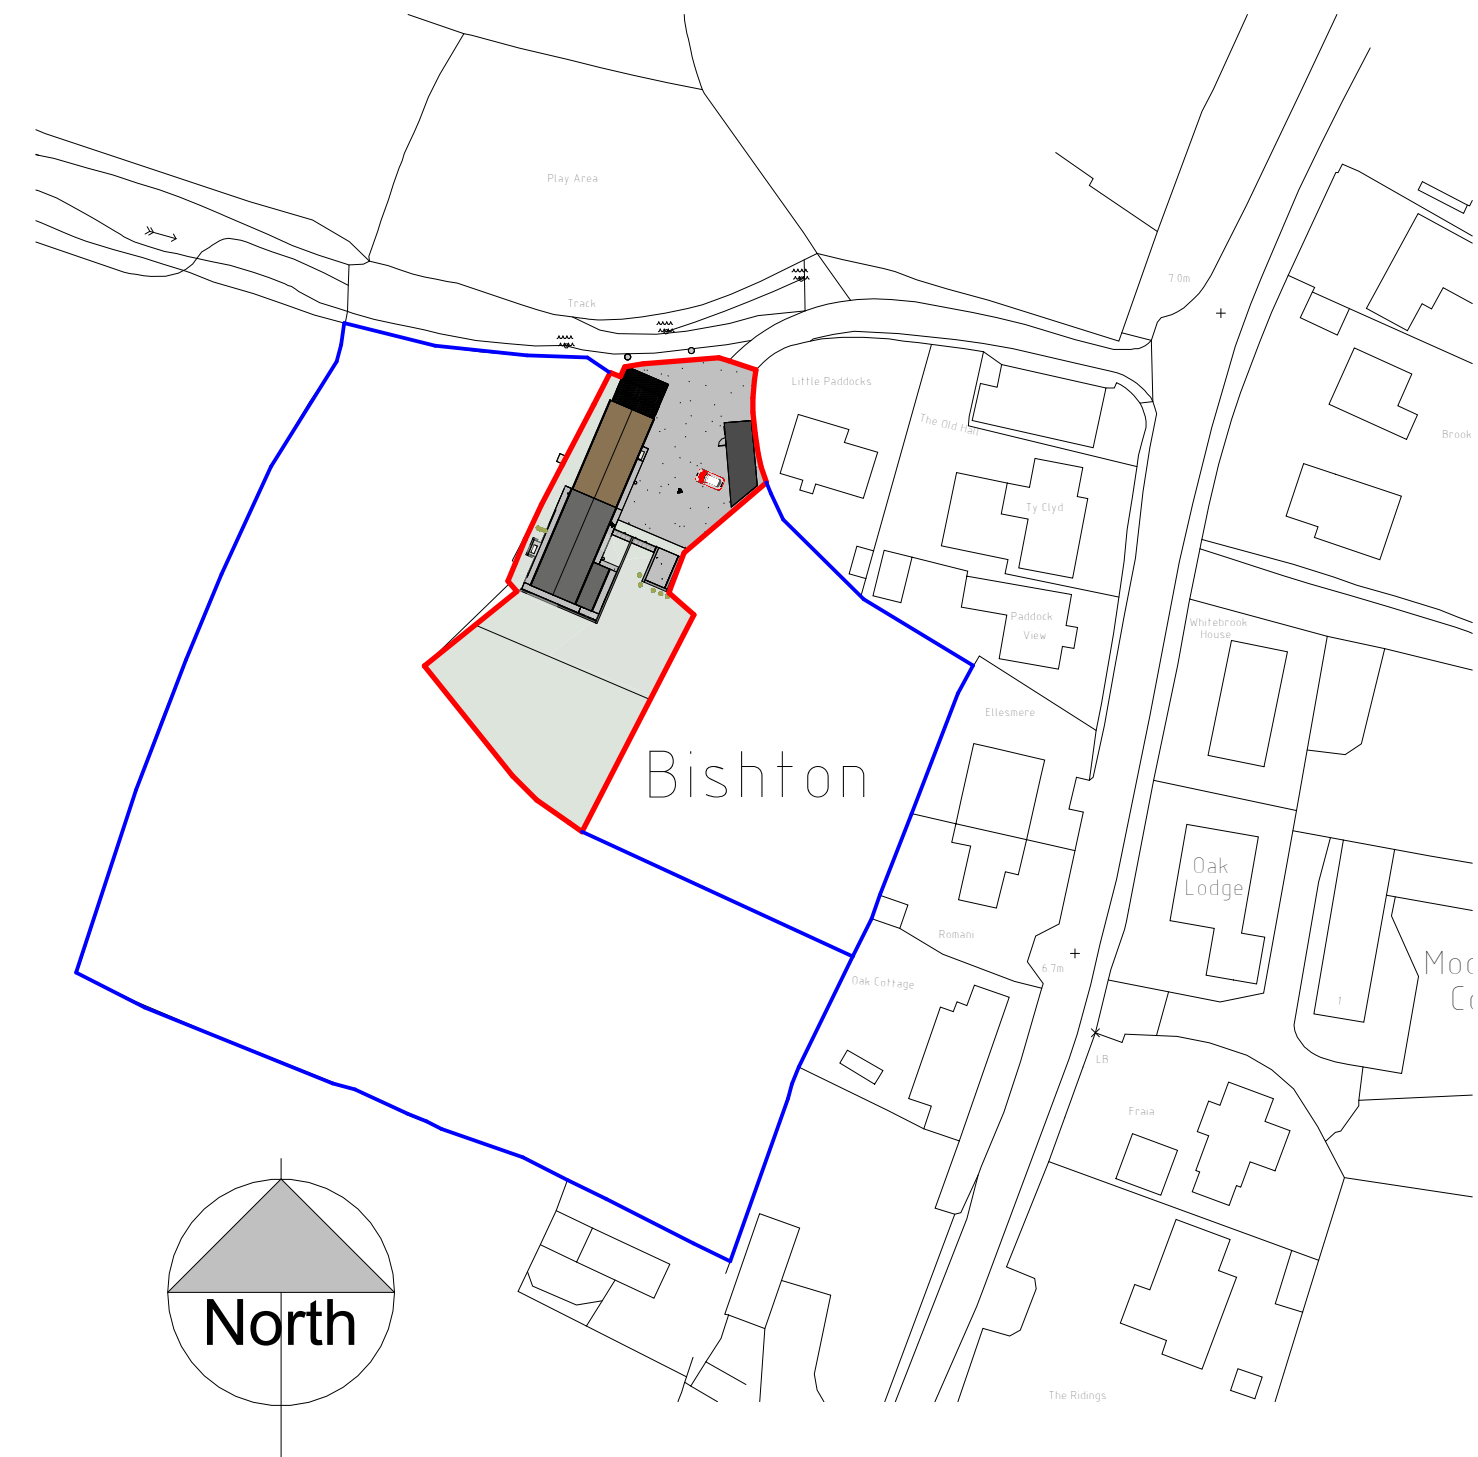

2 Site Project North
1 : 500

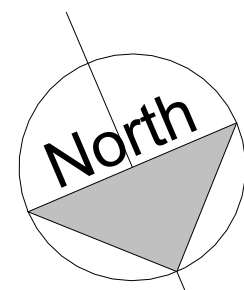

1 Site True North
1 : 1000

Dwg at A2
0 1 2 3 4
5m long scale at 1:100

rev	date	description
Planning		Building Regs
Maison Design architectural practice 25 Caldicot Road tel 01291 422712 Rogiet E mail Monmouthshire mark@maisondesign.biz NP26 3SE WEB www.maisondesign.biz		
Copyright of this drawing or part thereof is by Maison Design and not to be copied		
Project	Proposed Site Plan	
Name	Roger Thomas Heol Andrew Farm Bishton NP18 2DZ	
Date	January 2024	MH-10605