




LOCATION PLAN
Scale 1:1250

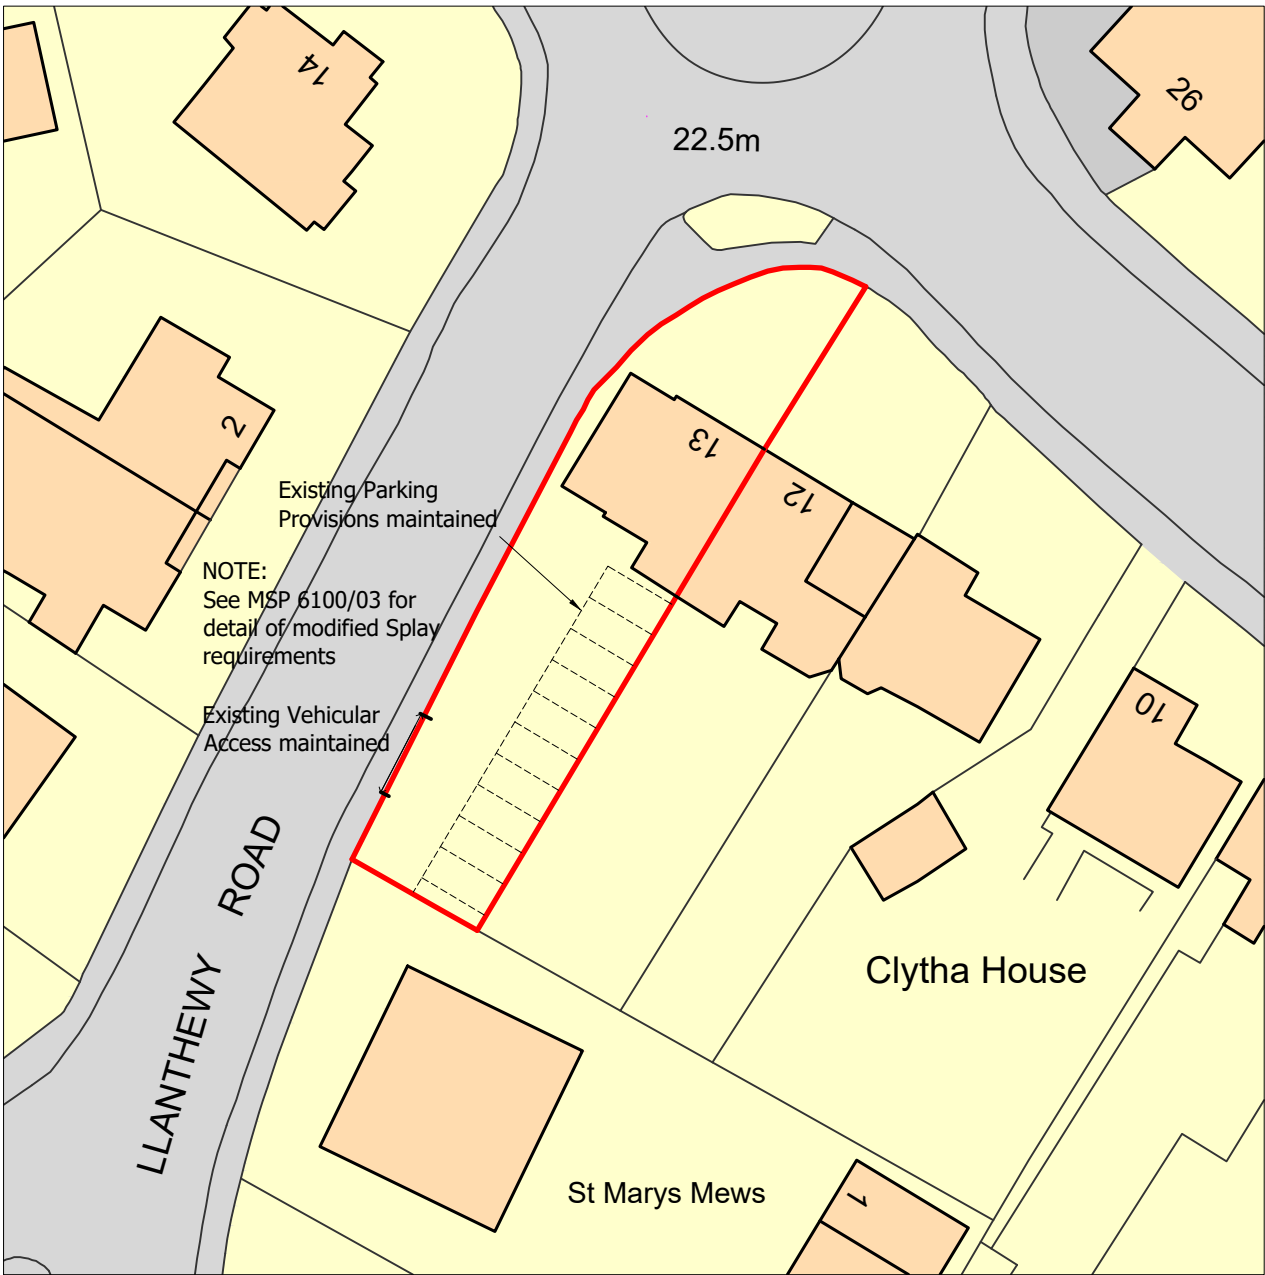

BLOCK PLAN
Scale 1:500

Client:

Hennah Haywood Law

Site Address:

Proposed Modification and Part
retention of Boundary Treatments
at:

13 Clytha Park Road
Newport NP20 4PB

Drawing Title:

LOCATION and BLOCK PLAN

Date:

27 May 2025

Scale:

1:1250 & 1:500
@ A3

Drawing No:

MSP 6100/01

Revision:

MSP

THE MUSKER SUMNER PARTNERSHIP

Chartered Town Planning - Architectural - Civil and Structural Engineering Consultants

R1-2, Rowan Suite, 1st Floor, A North,
Mamhilad House,
Mamhilad Park Estate,
Pontypool,
Torfaen NP4 0HZ

e-mail: philip@musker-sumner.co.uk