

Carefully note the following instructions:

All work is to comply with the current building regulations, local authority bye-laws, all conditions of consents and any stipulations or requirements of statutory bodies.

Notices must be served to all the authorities concerned.

All works are to comply with the current editions of the British or European Standards Institution codes of practice.

All materials and components to comply with the current editions of the British or European Standards institution specifications.

All working dimensions must be taken from, checked and/or verified by the main contractor on site, prior to the procurement of any materials, the manufacture of all purpose made items and the placing of all work in hand.

In all cases of doubt or discrepancy, please refer to the architect for instructions.

Working dimensions must not be scaled from this drawing.

The main contractor must ensure that all appropriate architects, consultants and/or specialists drawings must be read in conjunction with this drawing.

This drawing is copyright.

Revisions:

ref.	date	description

MSP

THE MUSKER SUMNER PARTNERSHIP

Chartered Town Planning - Architectural - Civil and Structural Engineering Consultants

R1-2, Rowan Suite, 1st Floor, A North,
Mamhilad House,
Mamhilad Park Estate,
Pontypool,
Torfaen NP4 0HZ

e-mail: philip@musker-sumner.co.uk

Proposed Modification and Part Retention of Boundary Treatments at;

13 Clytha Park Road
Newport
NP20 4PB


For: Hannah Haywood Law

Existing BOUNDARY TREATMENTS - ELEVATIONS

first issue date:	23/05/25	last issue date:	23/05/25
drawn by:	Checked by:	scale:	1:100 @ A1
P.A.M.			

Drawing No:

MSP 6100/04

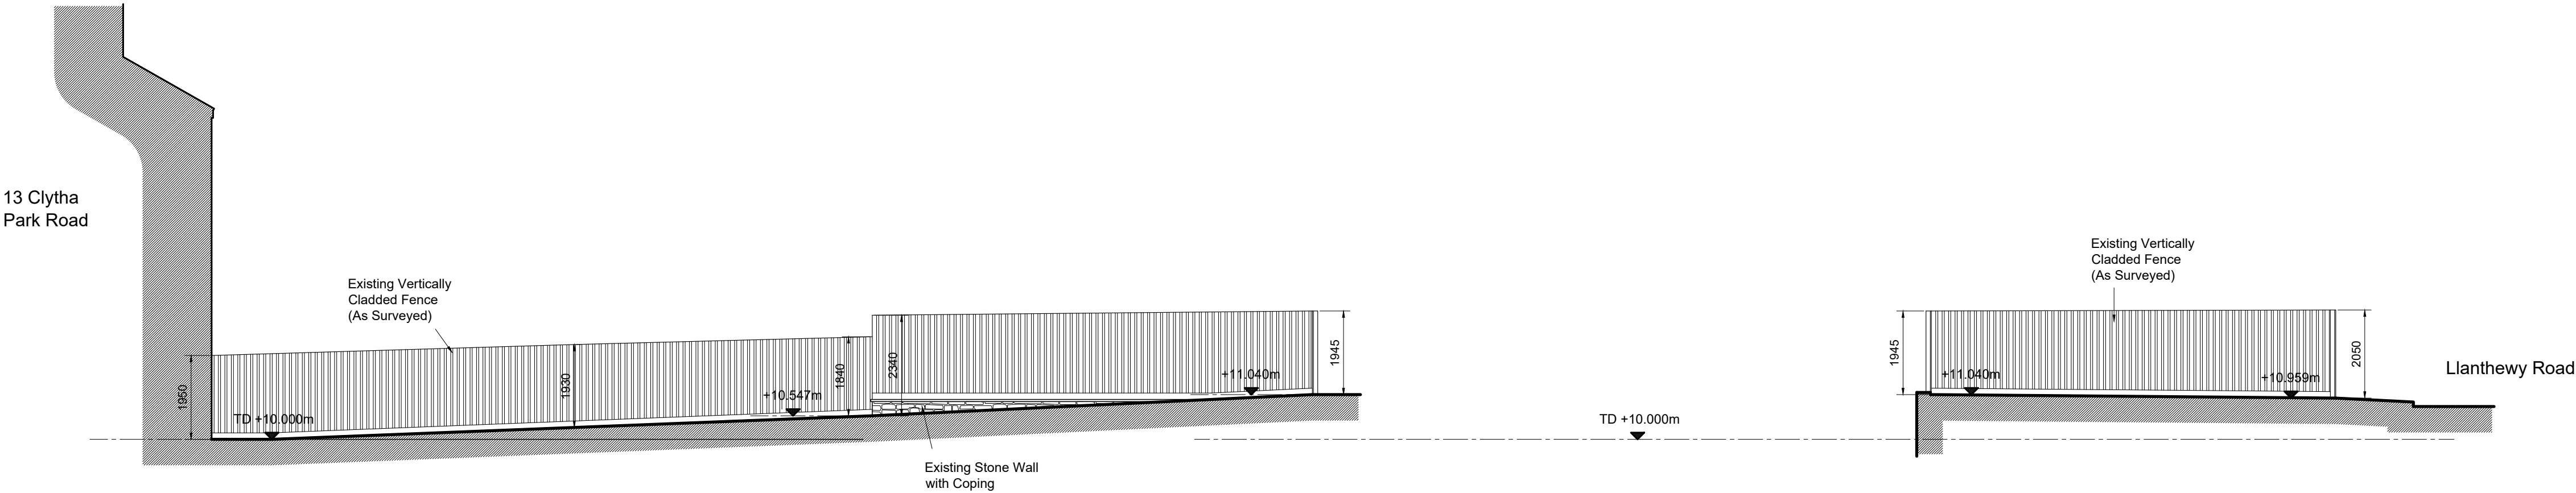

EXISTING ELEVATION
VIEW ARROW
'A'

EXISTING ELEVATION
VIEW ARROW
'B'



EXISTING ELEVATION
VIEW ARROW
'C'