


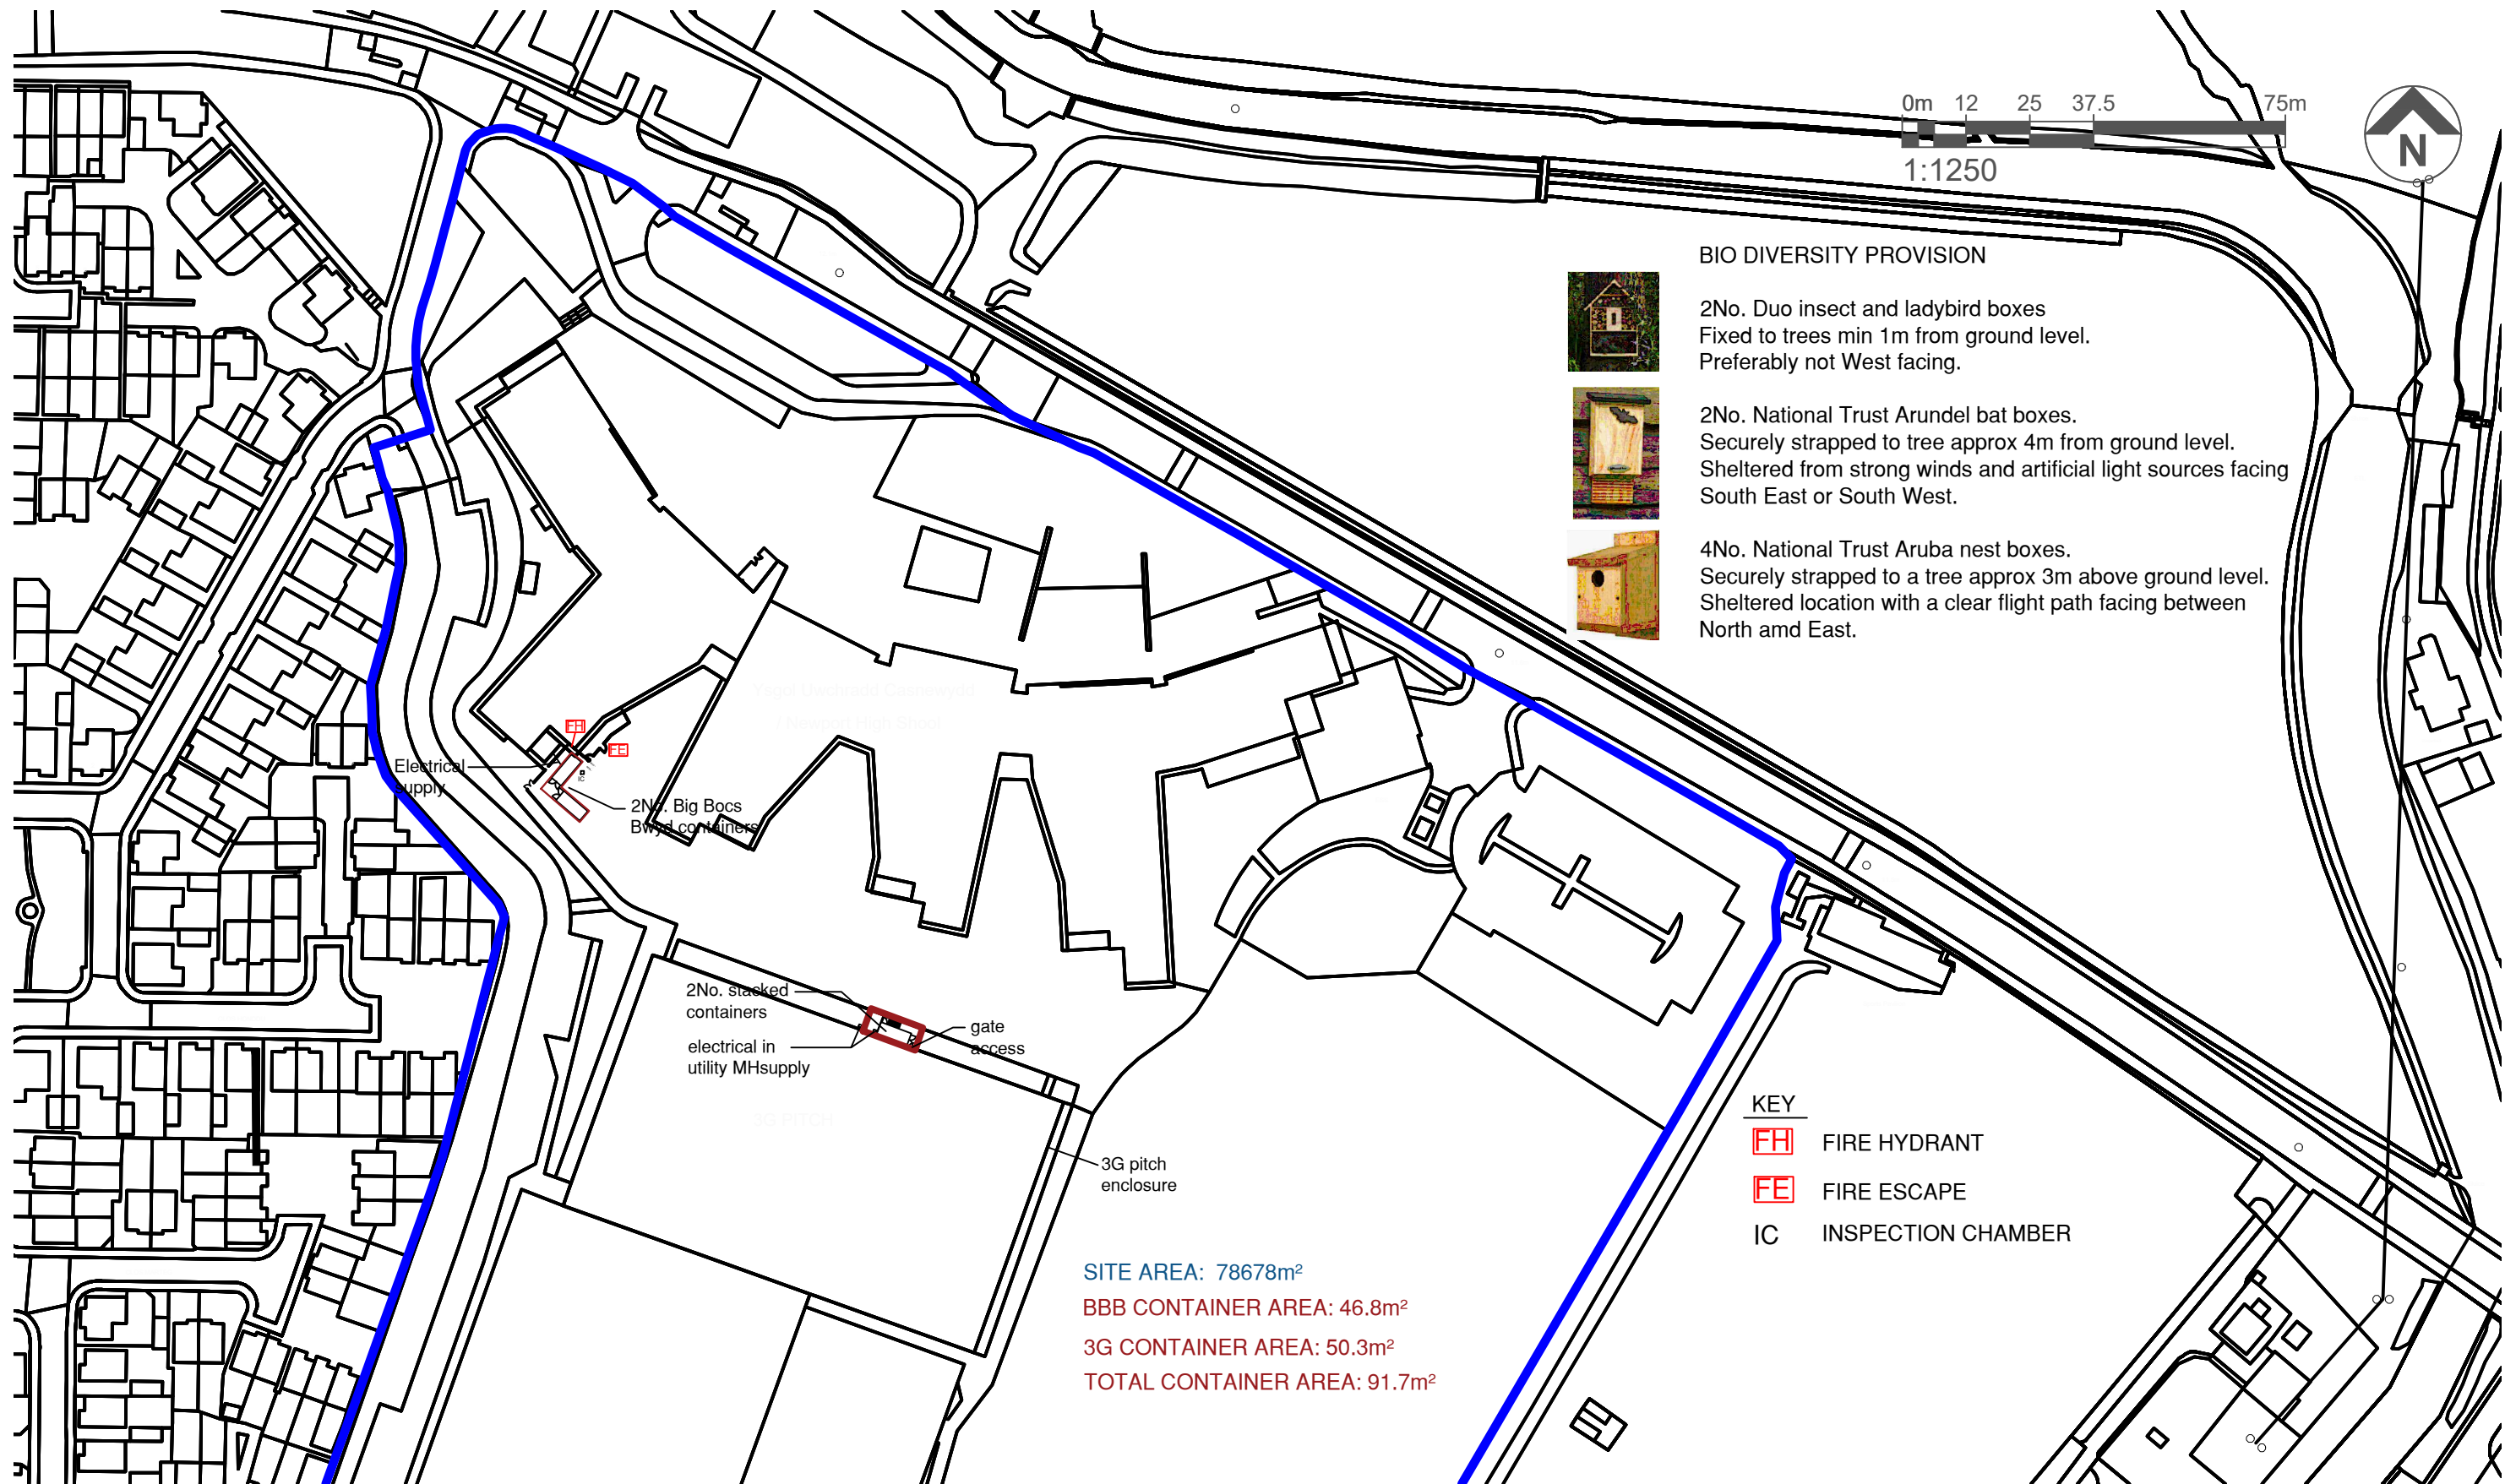

BIO DIVERSITY PROVISION



2No. Duo insect and ladybird boxes
Fixed to trees min 1m from ground level.
Preferably not West facing.



2No. National Trust Arundel bat boxes.
Securely strapped to tree approx 4m from ground level.
Sheltered from strong winds and artificial light sources facing
South East or South West.



4No. National Trust Aruba nest boxes.
Securely strapped to a tree approx 3m above ground level.
Sheltered location with a clear flight path facing between
North and East.

KEY

- FH** FIRE HYDRANT
- FE** FIRE ESCAPE
- IC** INSPECTION CHAMBER

SITE AREA: 78678m²
BBB CONTAINER AREA: 46.8m²
3G CONTAINER AREA: 50.3m²
TOTAL CONTAINER AREA: 91.7m²

THIS DRAWING IS PRODUCED FOR USE IN THIS PROJECT ONLY AND MAY NOT BE USED FOR ANY OTHER PURPOSE. CYSON CYMRU PROPERTY SERVICES ACCEPT NO LIABILITY FOR THE USE OF THIS DRAWING OTHER THAN THE PURPOSE FOR WHICH IT WAS INTENDED IN CONNECTION WITH THIS PROJECT AS RECORDED IN THE 'PURPOSE FOR ISSUE' AND 'FILE STATUS CODE'.

THIS DRAWING MAY NOT BE REPRODUCED IN ANY FORM WITHOUT PRIOR WRITTEN AGREEMENT OF CYSON CYMRU PROPERTY SERVICES.

© CROWN COPYRIGHT AND DATABASE RIGHTS 2026
ORDNANCE SURVEY LICENCE NUMBER:-

ORIGINAL SHEET SIZE
A3

Revision A-9/07/26_Location of 3G pith containers amended, are of 3g pitch containers revised.utility MH added for electrical services.
Revision B - 24/07/26_ 3G Pitch outlined in Red
Revision C - 28/07/26_Full 3G Pitch included in site area
Revision D - 28/07/26_Plans recerted back to container site area only as requested by planning. Site area amended.

FIRST ISSUE							
P0							
REV	DRAWN	DATE	CHECKED	DATE	APPROVED	DATE	

CLIENT NEWPORT HIGH SCHOOL BETTWS	TITLE PROPOSED LOCATION PLAN	 1st Floor, Caradog House, Cleppa Park, Newport, Wales, NP10 8UG, Tel: 01633 656 690, web:www.cysoncymru.co.uk	SCALES	DISCIPLINE	PROJECT NUMBER
			1:1250	ARCH	00-0-0000
PROJECT 2No. BBB CONTAINERS AND 2No. 3G PITCH CONTAINERS			DRAWING NUMBER	REV CODE	
	CC -DR-A-(**)-002	D			
	STATUS CODE	PURPOSE OF ISSUE	DRAWN		
	S0	PLANNING APPROVAL			