


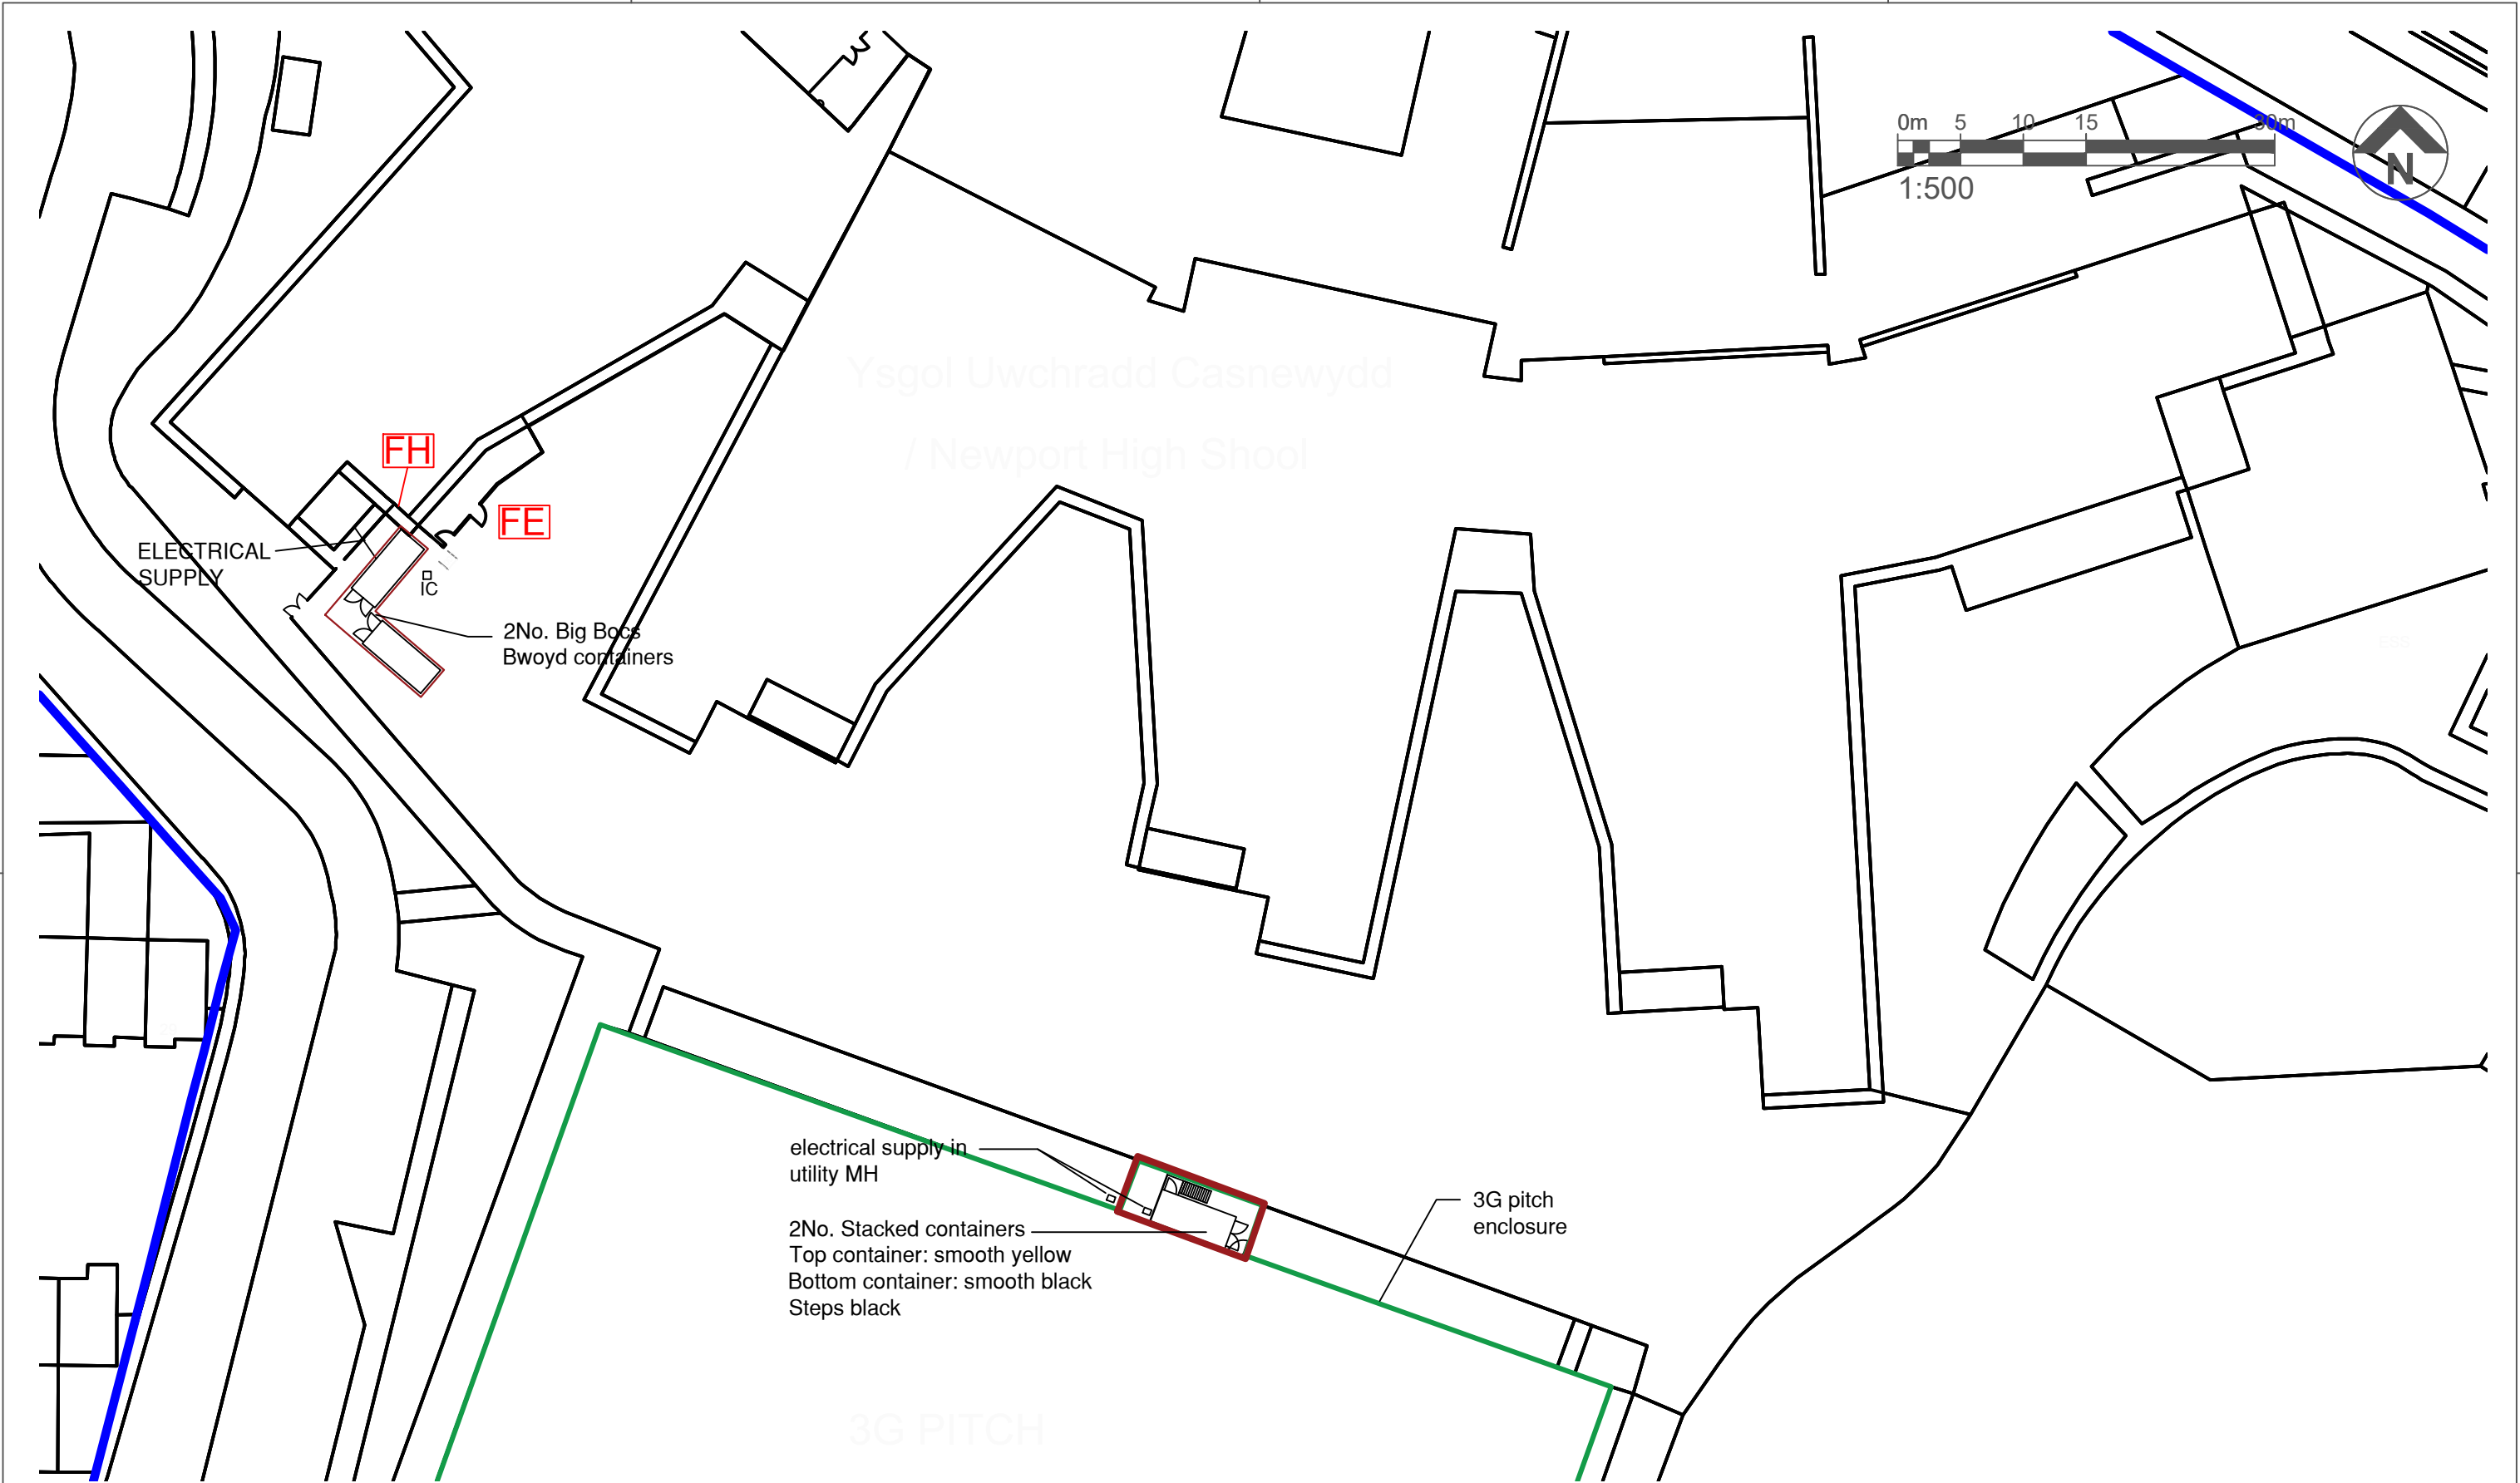

THIS DRAWING IS PRODUCED FOR USE IN THIS PROJECT ONLY AND MAY NOT BE USED FOR ANY OTHER PURPOSE. CYSON CYMRU PROPERTY SERVICES ACCEPT NO LIABILITY FOR THE USE OF THIS DRAWING OTHER THAN THE PURPOSE FOR WHICH IT WAS INTENDED IN CONNECTION WITH THIS PROJECT AS RECORDED IN THE 'PURPOSE FOR ISSUE' AND 'FILE STATUS CODE'.

THIS DRAWING MAY NOT BE REPRODUCED IN ANY FORM WITHOUT PRIOR WRITTEN AGREEMENT OF CYSON CYMRU PROPERTY SERVICES.

© CROWN COPYRIGHT AND DATABASE RIGHTS 2026
ORDNANCE SURVEY LICENCE NUMBER:-

ORIGINAL SHEET SIZE
A3

Revision A-9/07/26_Location of 3G pith containers amended, are of 3g pitch containers revised.utility MH added for electrical services.							
Revision B- 27/07/26_3G pitch container site area clarified.							
FIRST ISSUE							
P0							
REV	DRAWN	DATE	CHECKED	DATE	APPROVED	DATE	

CLIENT	NEWPORT HIGH SCHOOL BETTWS
PROJECT	2No. BBB CONTAINERS AND 2No. 3G PITCH CONTAINERS

TITLE	PROPOSED BLOCK PLAN
-------	---------------------



1st Floor, Caradog House, Cleppa Park, Newport, Wales, NP10 8UG, Tel: 01633 656 690; web:www.cysoncymru.co.uk

SCALES	DISCIPLINE	PROJECT NUMBER
1:500	ARCH	00-0-0000
DRAWING NUMBER		REV CODE
CC -DR-A-(**)-004		B
STATUS CODE	PURPOSE OF ISSUE	DRAWN
S0	PLANNING APPROVAL	