



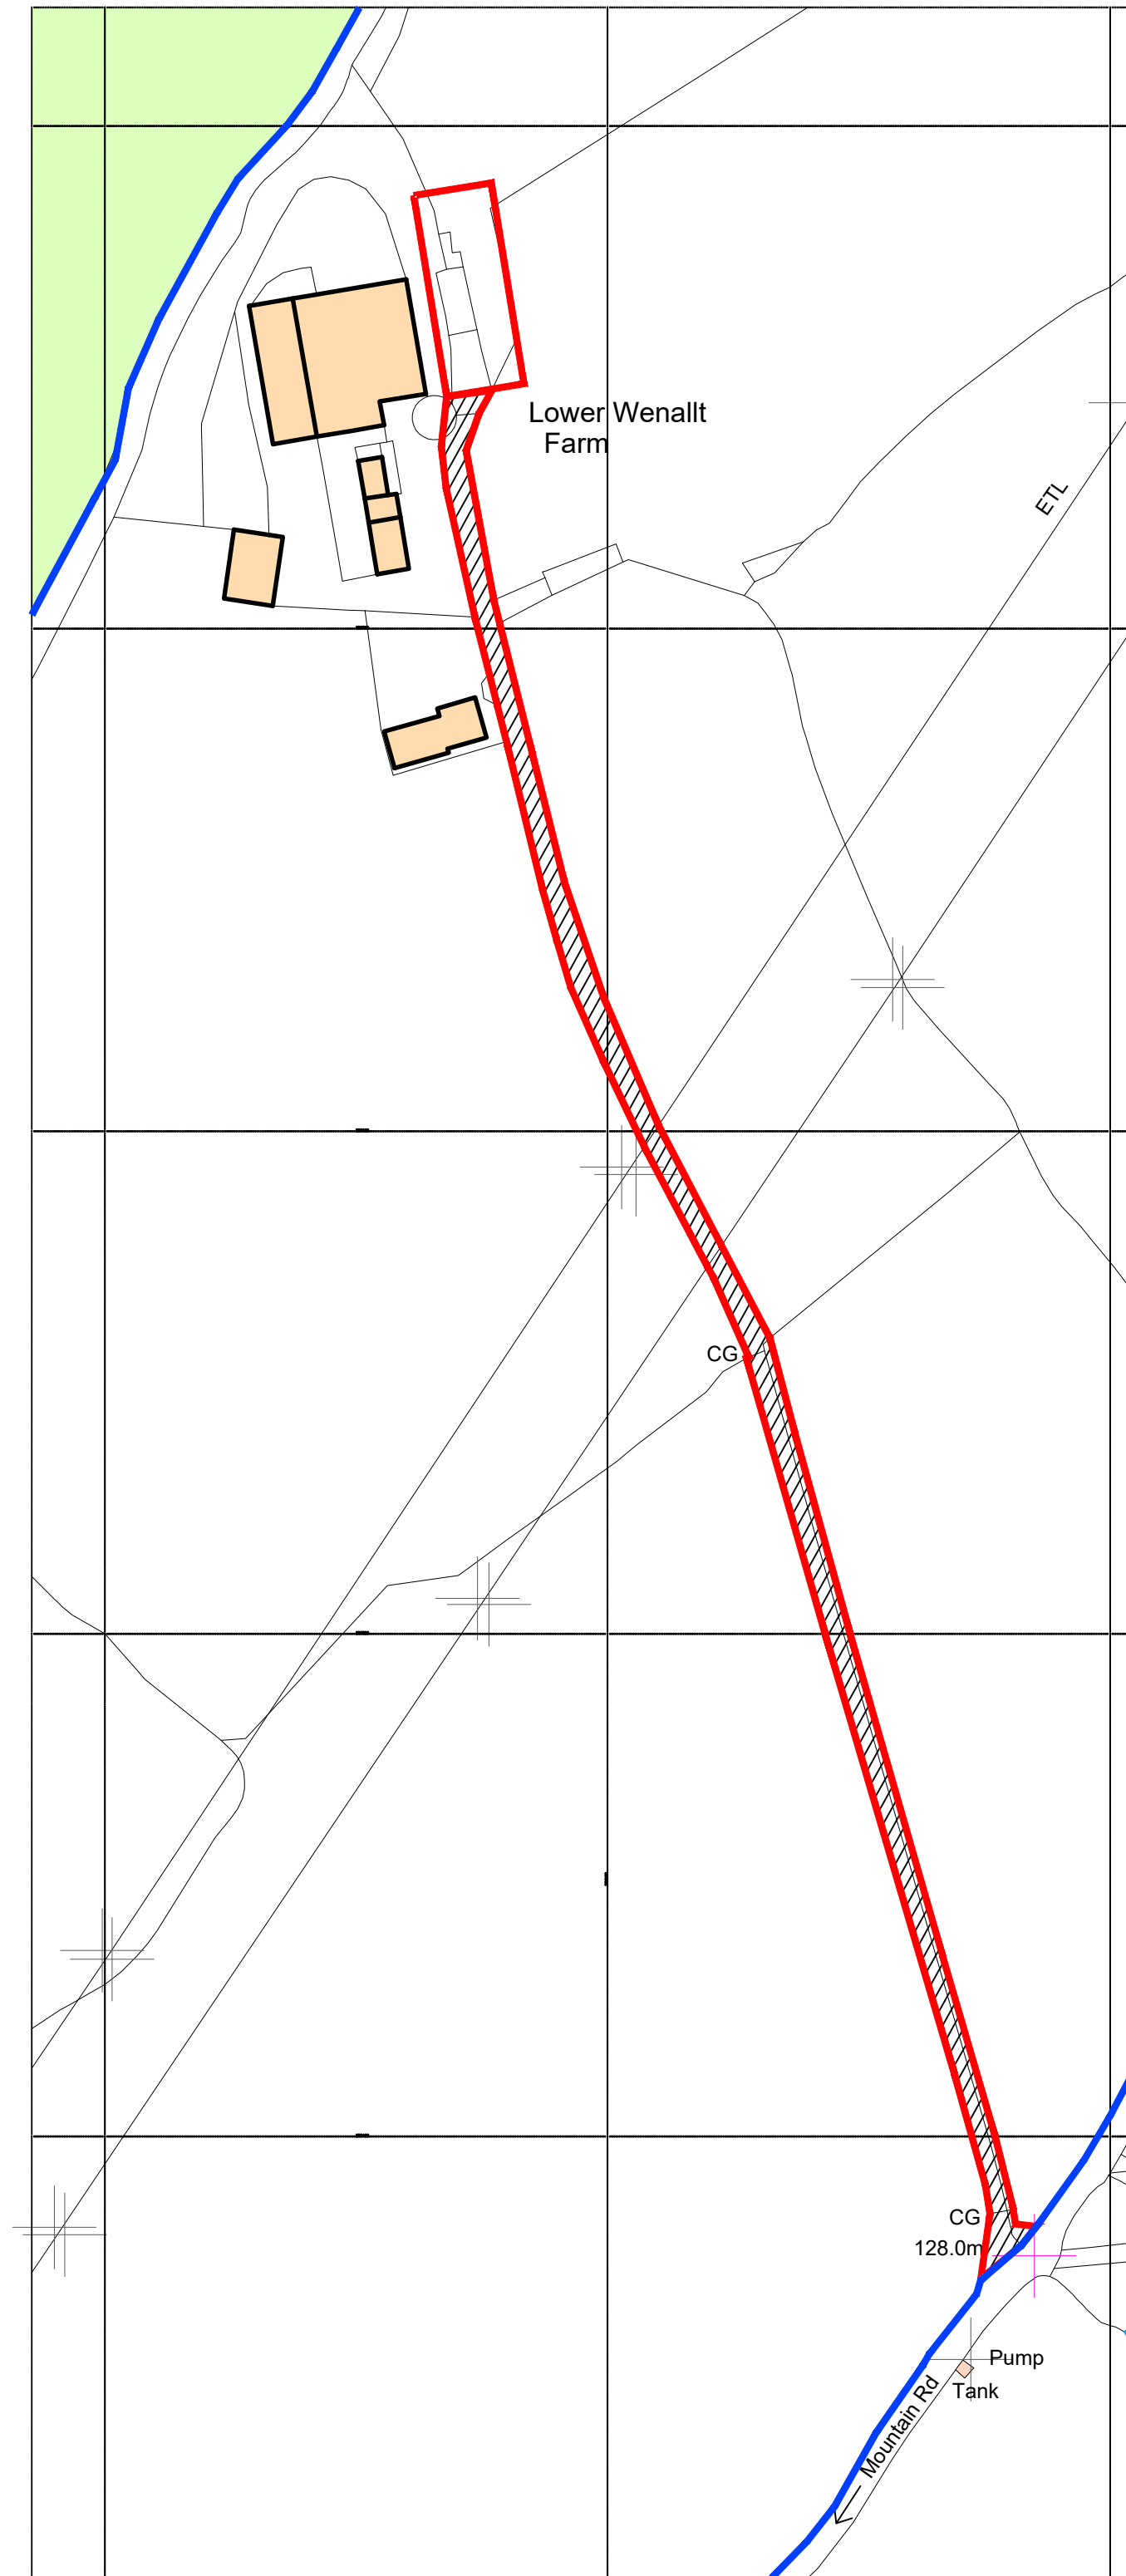


LOCATION PLAN
Scale 1:1250

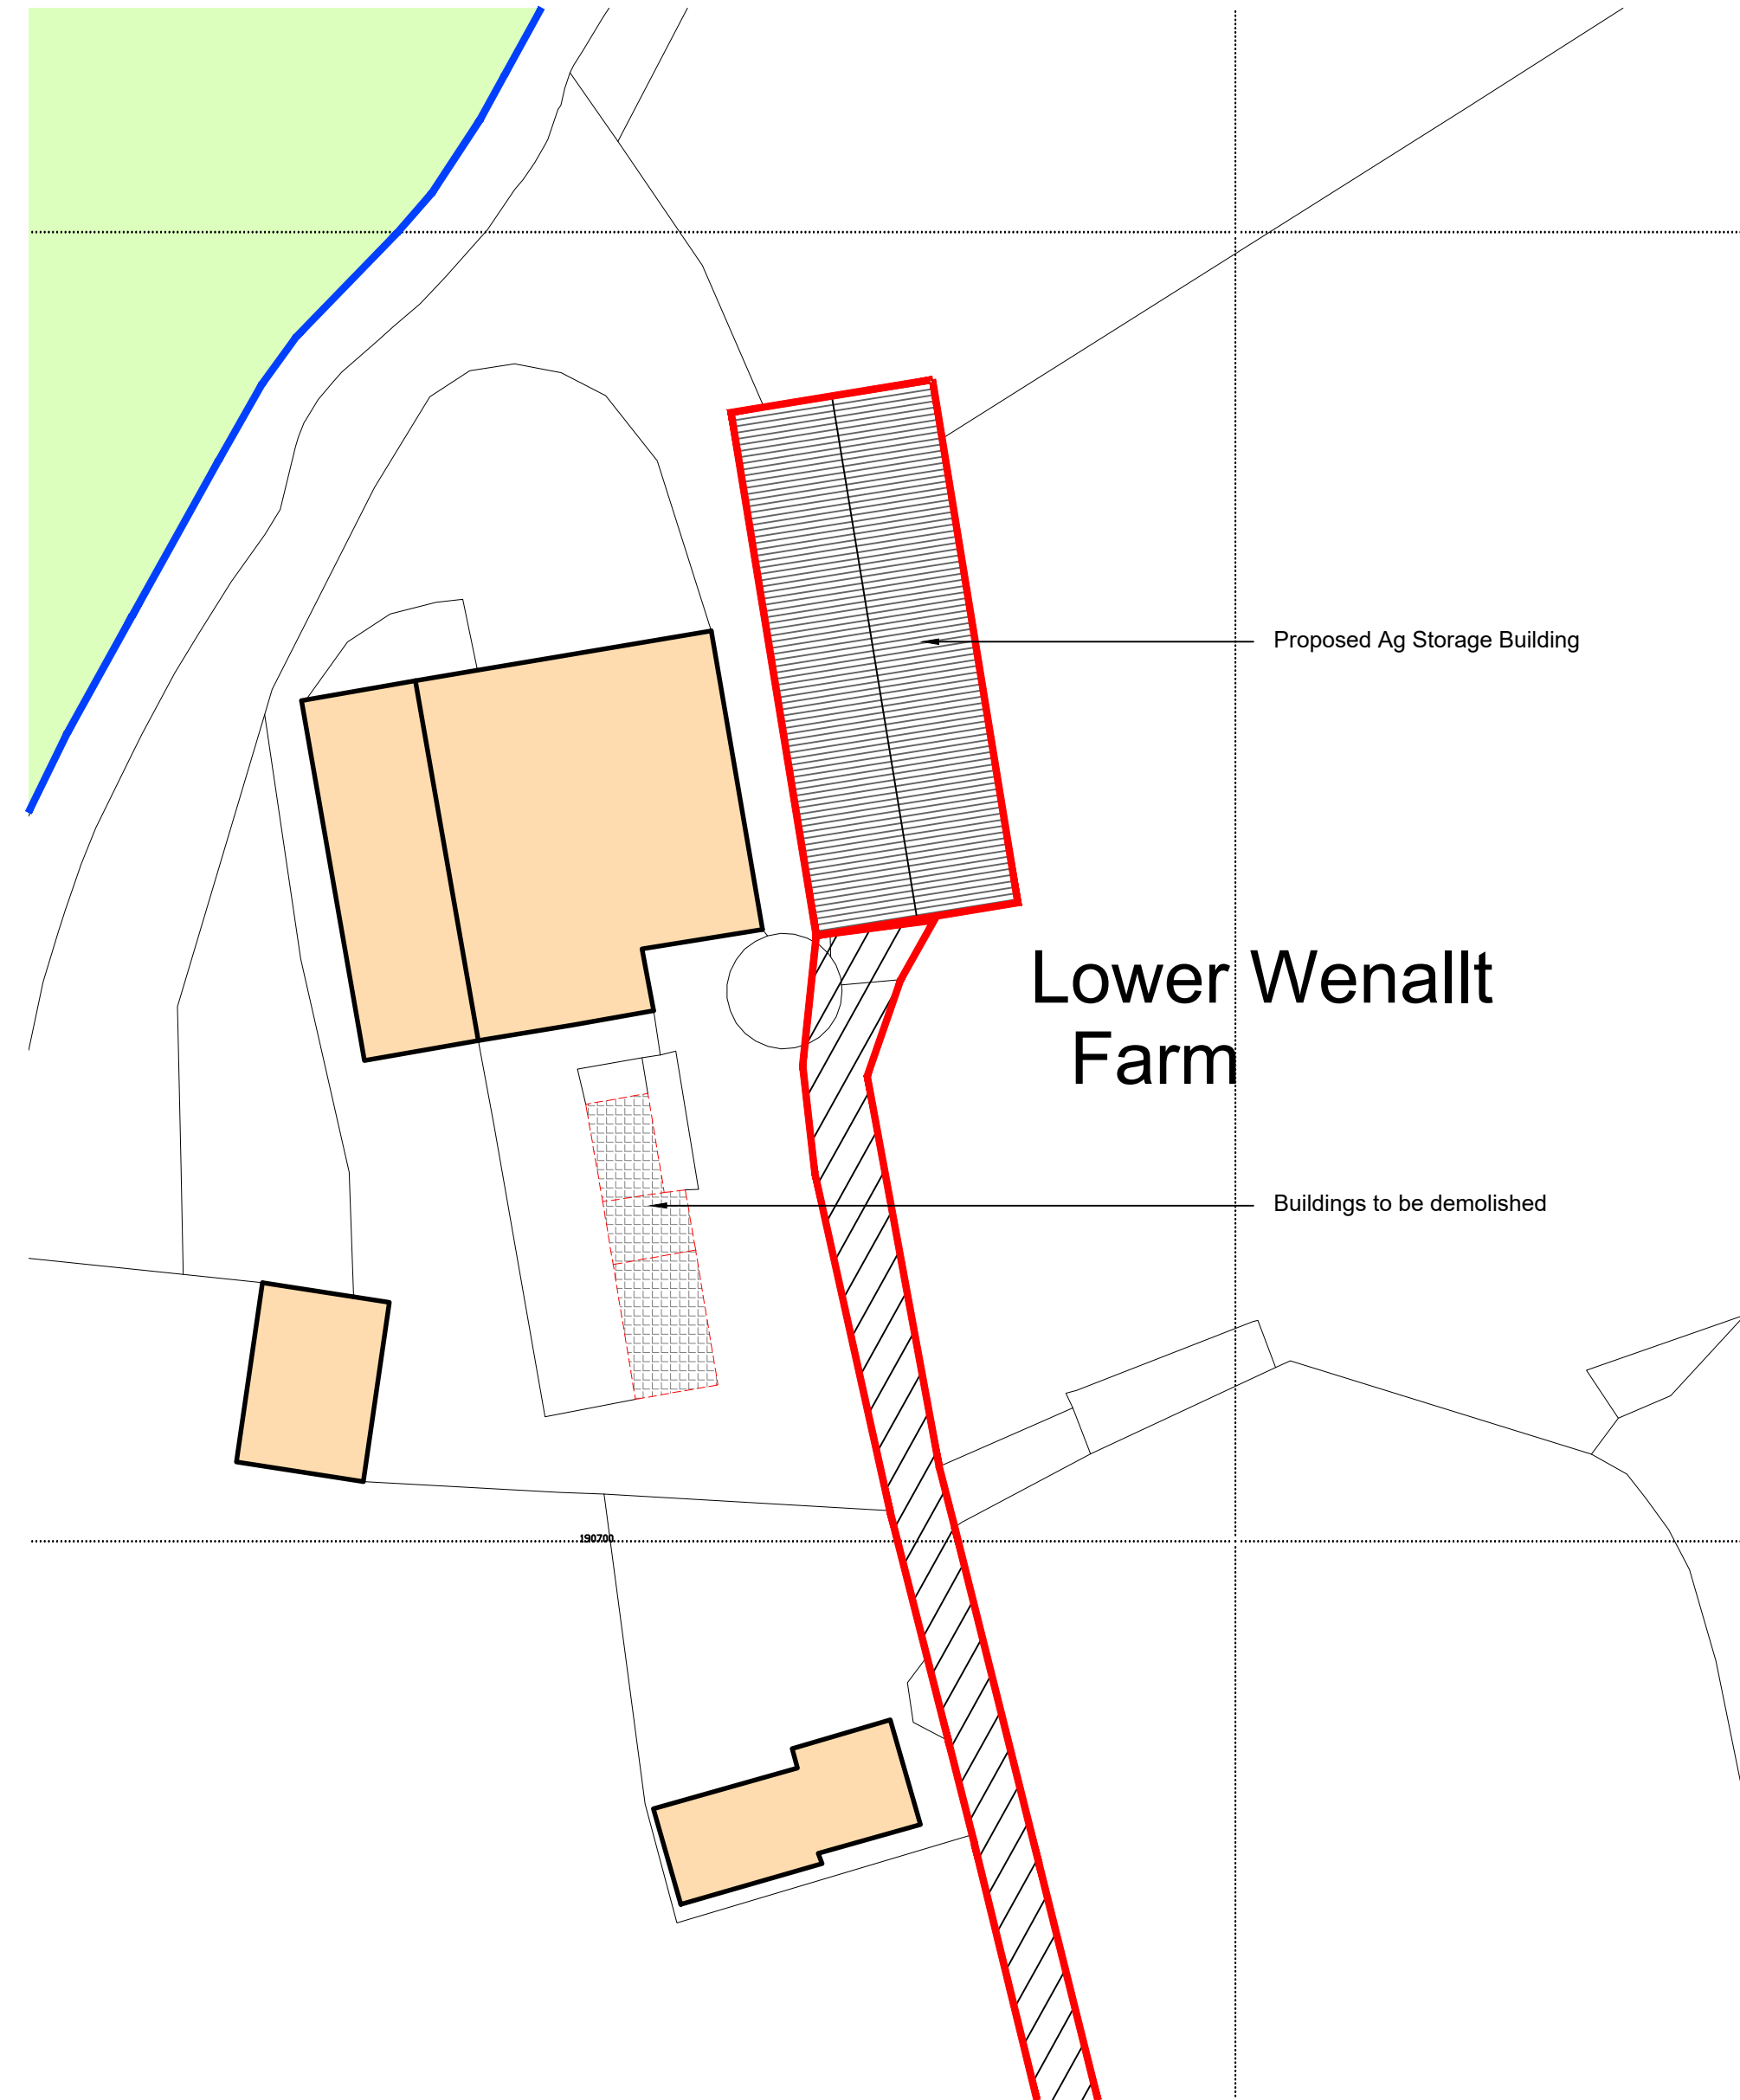


BLOCK PLAN
Scale 1:500



- NOTES:
1. Use written dimensions only. All dimensions to be checked on site and any discrepancies reported to ACORUS immediately. If in doubt ask.
 2. Where relevant, significant hazards have been identified on the drawing. Hazards which should be obvious to a competent contractor or unforeseeable have not been identified.
 3. This drawing is confidential and remains the exclusive property of ACORUS.
 4. Ordnance Survey Paper Map Copying Licence Number: 100039456.
- © ACORUS Rural Property Services Ltd.

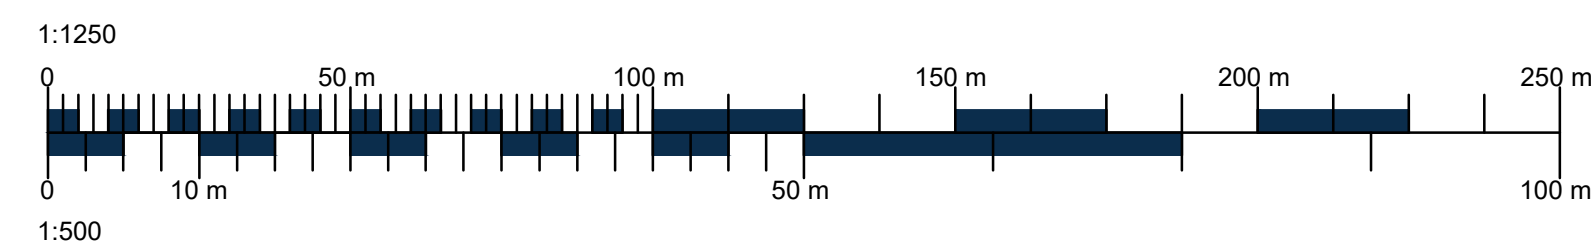

- Ownership Boundary
- Site Boundary
- Site Access

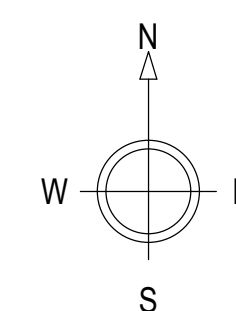

A	22.07.2025	Buildings to be demolished denoted	JT	SH
Rev.	Date	Amendment	Drawn	Checked
PROJECT				
Mr Rob Stark, Lower Wenallt Farm, Colynos Lane, Rogerstone, Newport, NP10 9GR,				
TITLE				
Agricultural Building Location and Block Plan				
SCALE				
AS SHOWN	@A1	JUN 25	JT	HN
JOB & DRAWING NO.			REVISION	
HN/2462/0625 - 200_01			A	



acorus.co.uk
Planning. Design. Property.

PLANNING ISSUE