


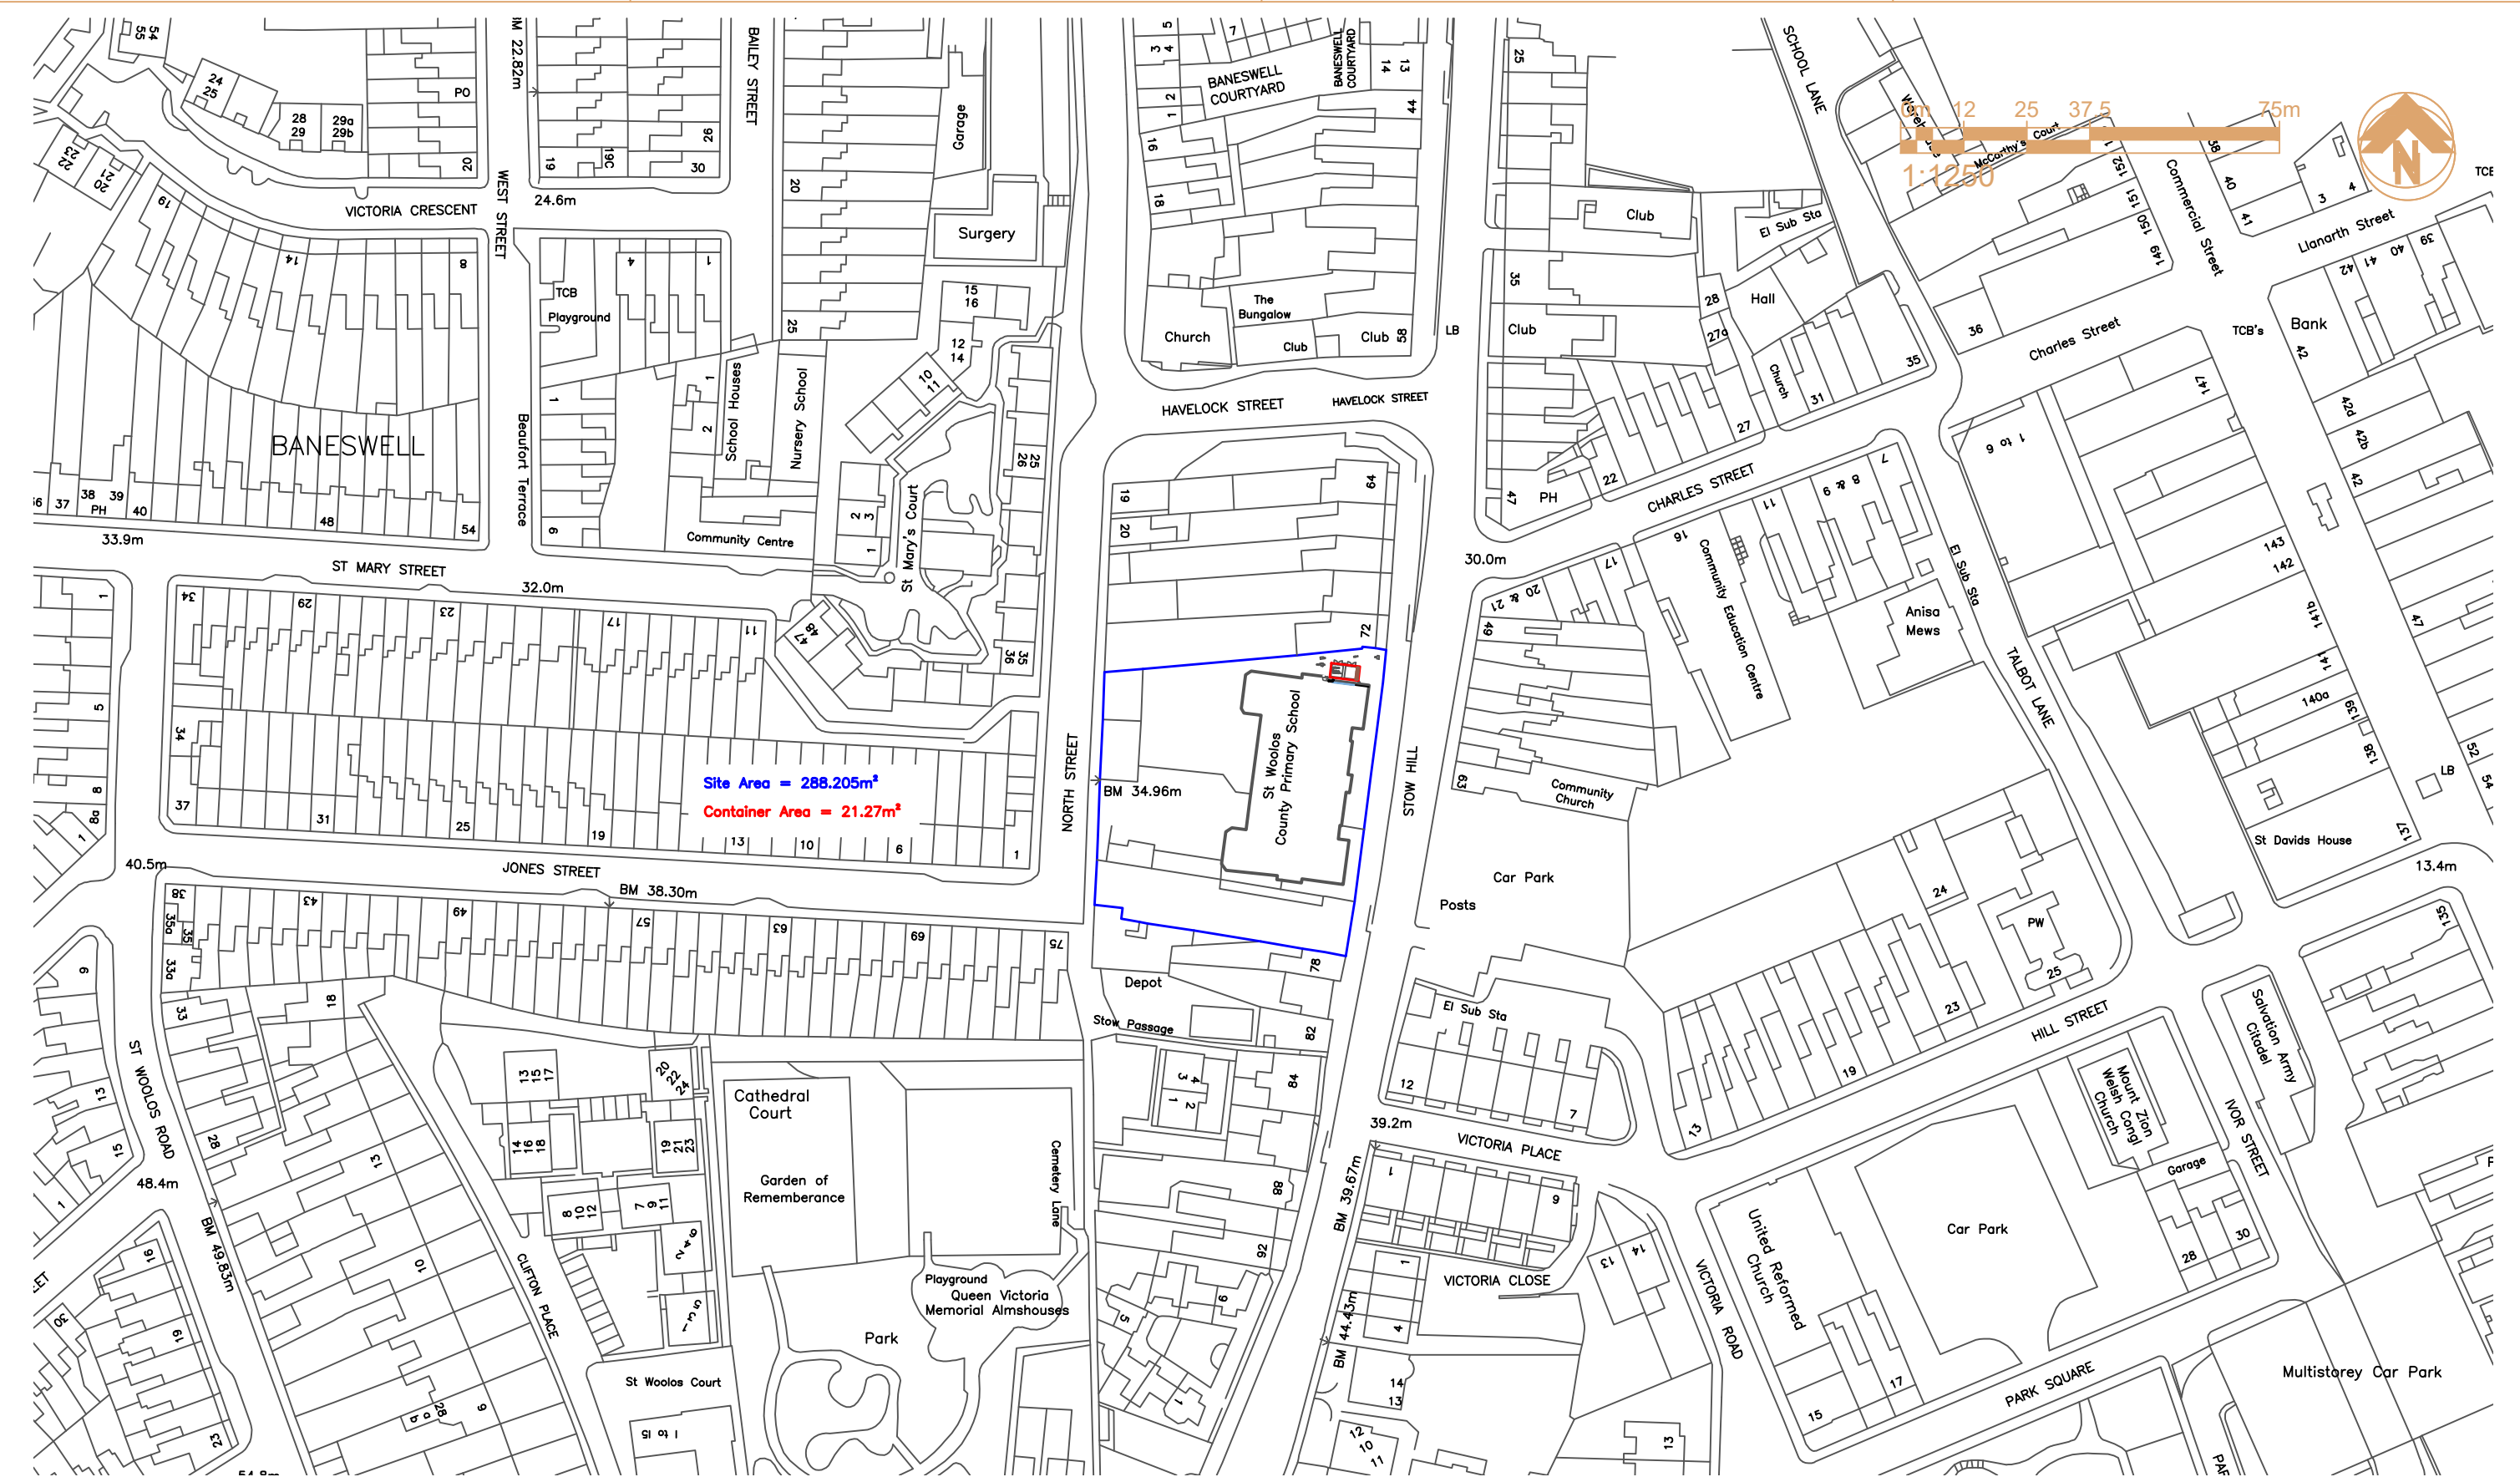

THIS DRAWING IS PRODUCED FOR USE IN THIS PROJECT ONLY AND MAY NOT BE USED FOR ANY OTHER PURPOSE. NPS PROPERTY CONSULTANTS LTD ACCEPT NO LIABILITY FOR THE USE OF THIS DRAWING OTHER THAN THE PURPOSE FOR WHICH IT WAS INTENDED IN CONNECTION WITH THIS PROJECT AS RECORDED IN THE 'PURPOSE FOR ISSUE' AND 'FILE STATUS CODE'.

THIS DRAWING MAY NOT BE REPRODUCED IN ANY FORM WITHOUT PRIOR WRITTEN AGREEMENT OF NPS PROPERTY CONSULTANTS LTD.

© CROWN COPYRIGHT AND DATABASE RIGHTS 2026  
ORDNANCE SURVEY LICENCE NUMBER:-

ORIGINAL  
SHEET SIZE  
**A3**

21/07/25– Revision PA – Red application site outlined in red.  
9/02/26–Rev B\_ : Containers reduced to 2No., 3No. 800x400x 180omm high timber planters included. Reissued as Cyson Cymru

|             |       |      |         |      |          |      |
|-------------|-------|------|---------|------|----------|------|
| FIRST ISSUE |       |      |         |      |          |      |
| P0          |       |      |         |      |          |      |
| REV         | DRAWN | DATE | CHECKED | DATE | APPROVED | DATE |

|         |                             |
|---------|-----------------------------|
| CLIENT  | ST WOOLOS<br>PRIMARY SCHOOL |
| PROJECT | EXTERNAL PLAY<br>EQUIPMENT  |

|       |                       |
|-------|-----------------------|
| TITLE | SITE LOCATION<br>PLAN |
|-------|-----------------------|



**CYSON CYMRU**  
Gwasanaethau addo • Property services

1st Floor, Canadog House, Clappa Park,  
Newport, Wales, NP10 8UG.  
Tel: 01633 240405.  
web:www.npsgroup.co.uk

|                   |                  |                |
|-------------------|------------------|----------------|
| SCALES            | DISCIPLINE       | PROJECT NUMBER |
| 1:250             |                  | 00-0-0000      |
| DRAWING NUMBER    | REV CODE         |                |
| NPS - - (**) -001 | B                |                |
| STATUS CODE       | PURPOSE OF ISSUE | DRAWN          |