


Proposed Side
Elevation (B)

Static

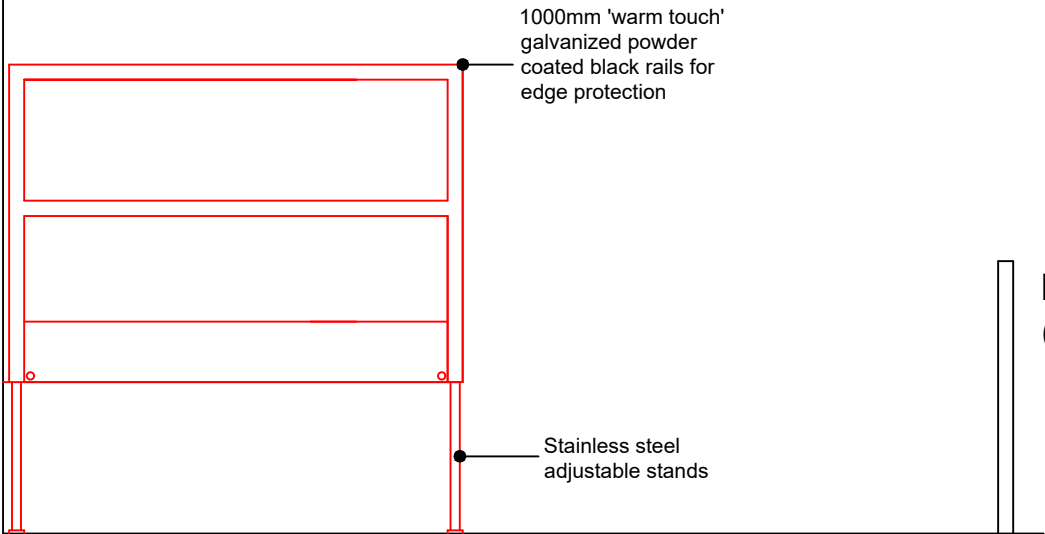

Owner: Mrs Gaynor Manley	Drawing Title: Side Elevation (B) - Proposed		Notes:		
	job no.	Drawing no.			
Address: 91 Lighthouse Park	Scale 1:25		Date 19/06/2025	Drawn KH	