


Proposed Side
Elevation (C)

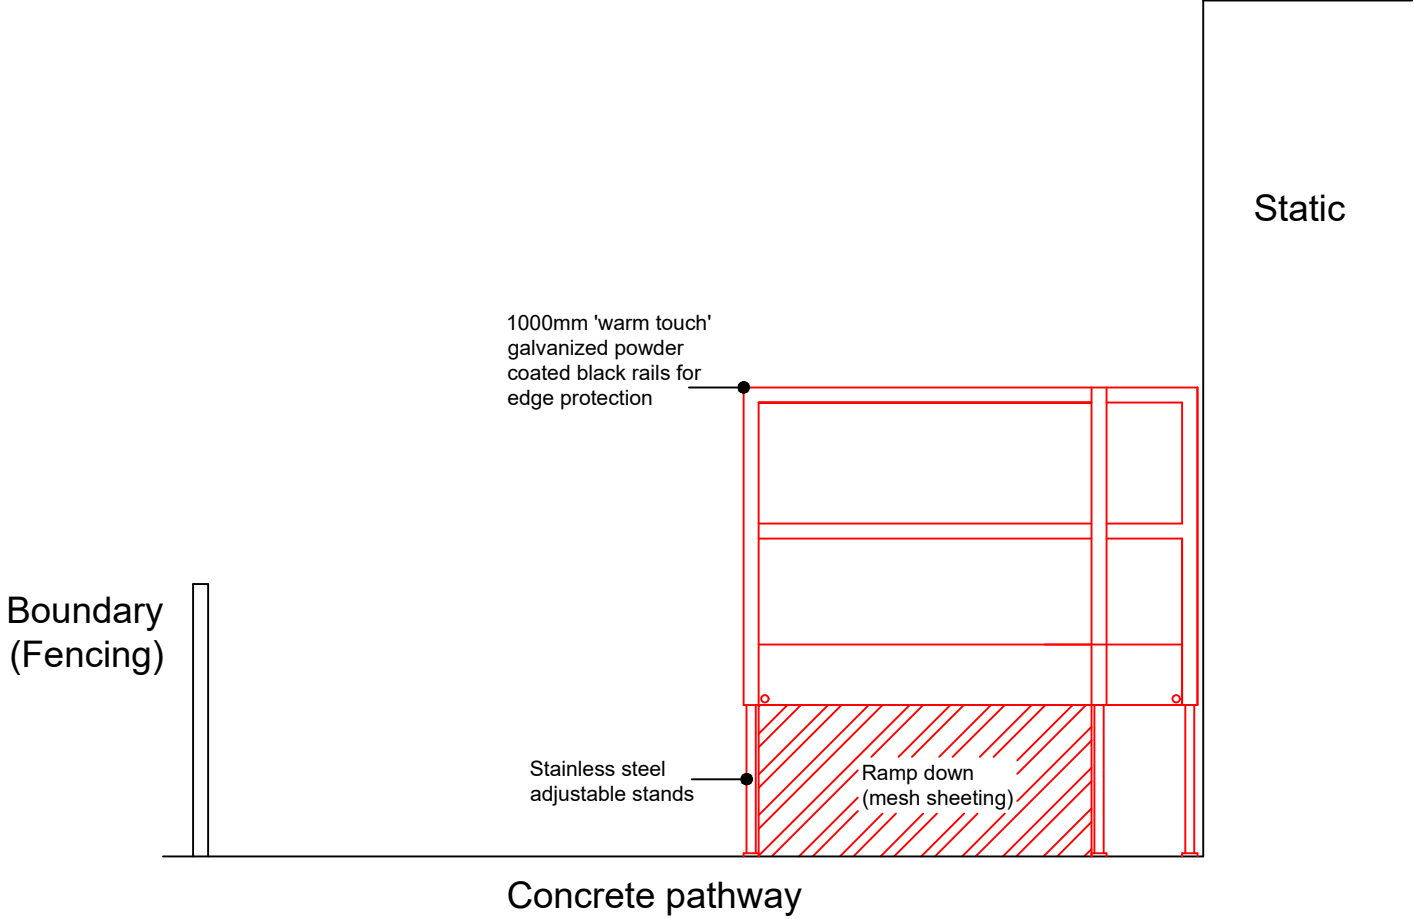

Owner: Mrs Gaynor Manley	Drawing Title: Side Elevation (C) - Proposed		Notes:		
Address: 91 Lighthouse Park	job no.		Drawing no.		
	Scale 1:25	Date 19/06/2025	Drawn KH		