


Existing Side
Elevation (B)

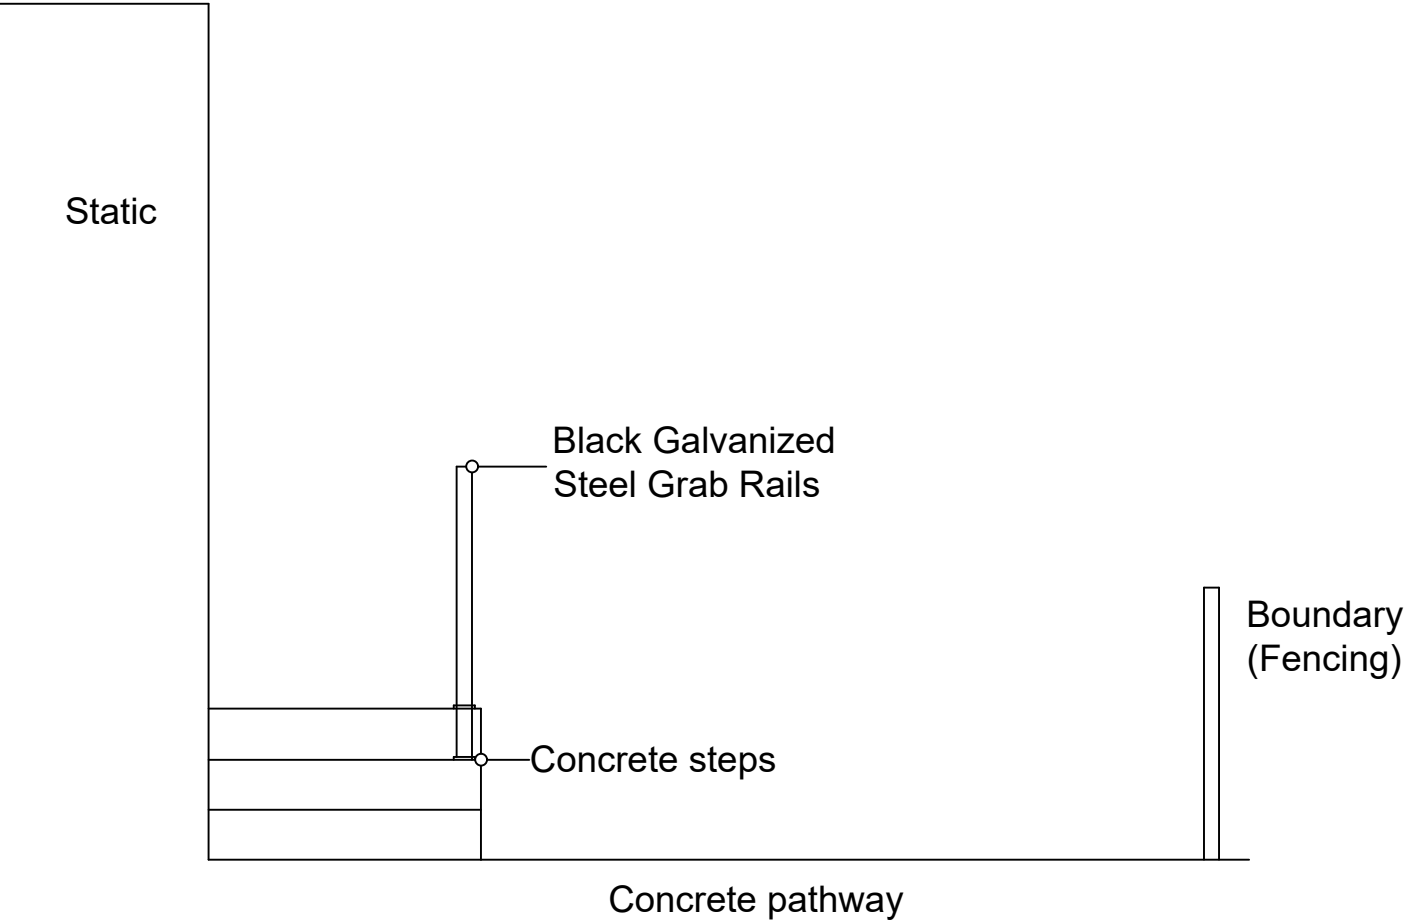

Owner: Mrs Gaynor Manley	Drawing Title: Side Elevation (B) Existing			Notes:		
	job no.		Drawing no.			
	Scale 1:25		Date 02/06/2025	Drawn KH		