
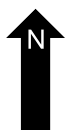
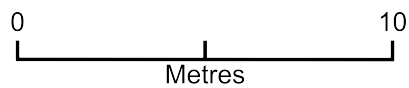


garage extension

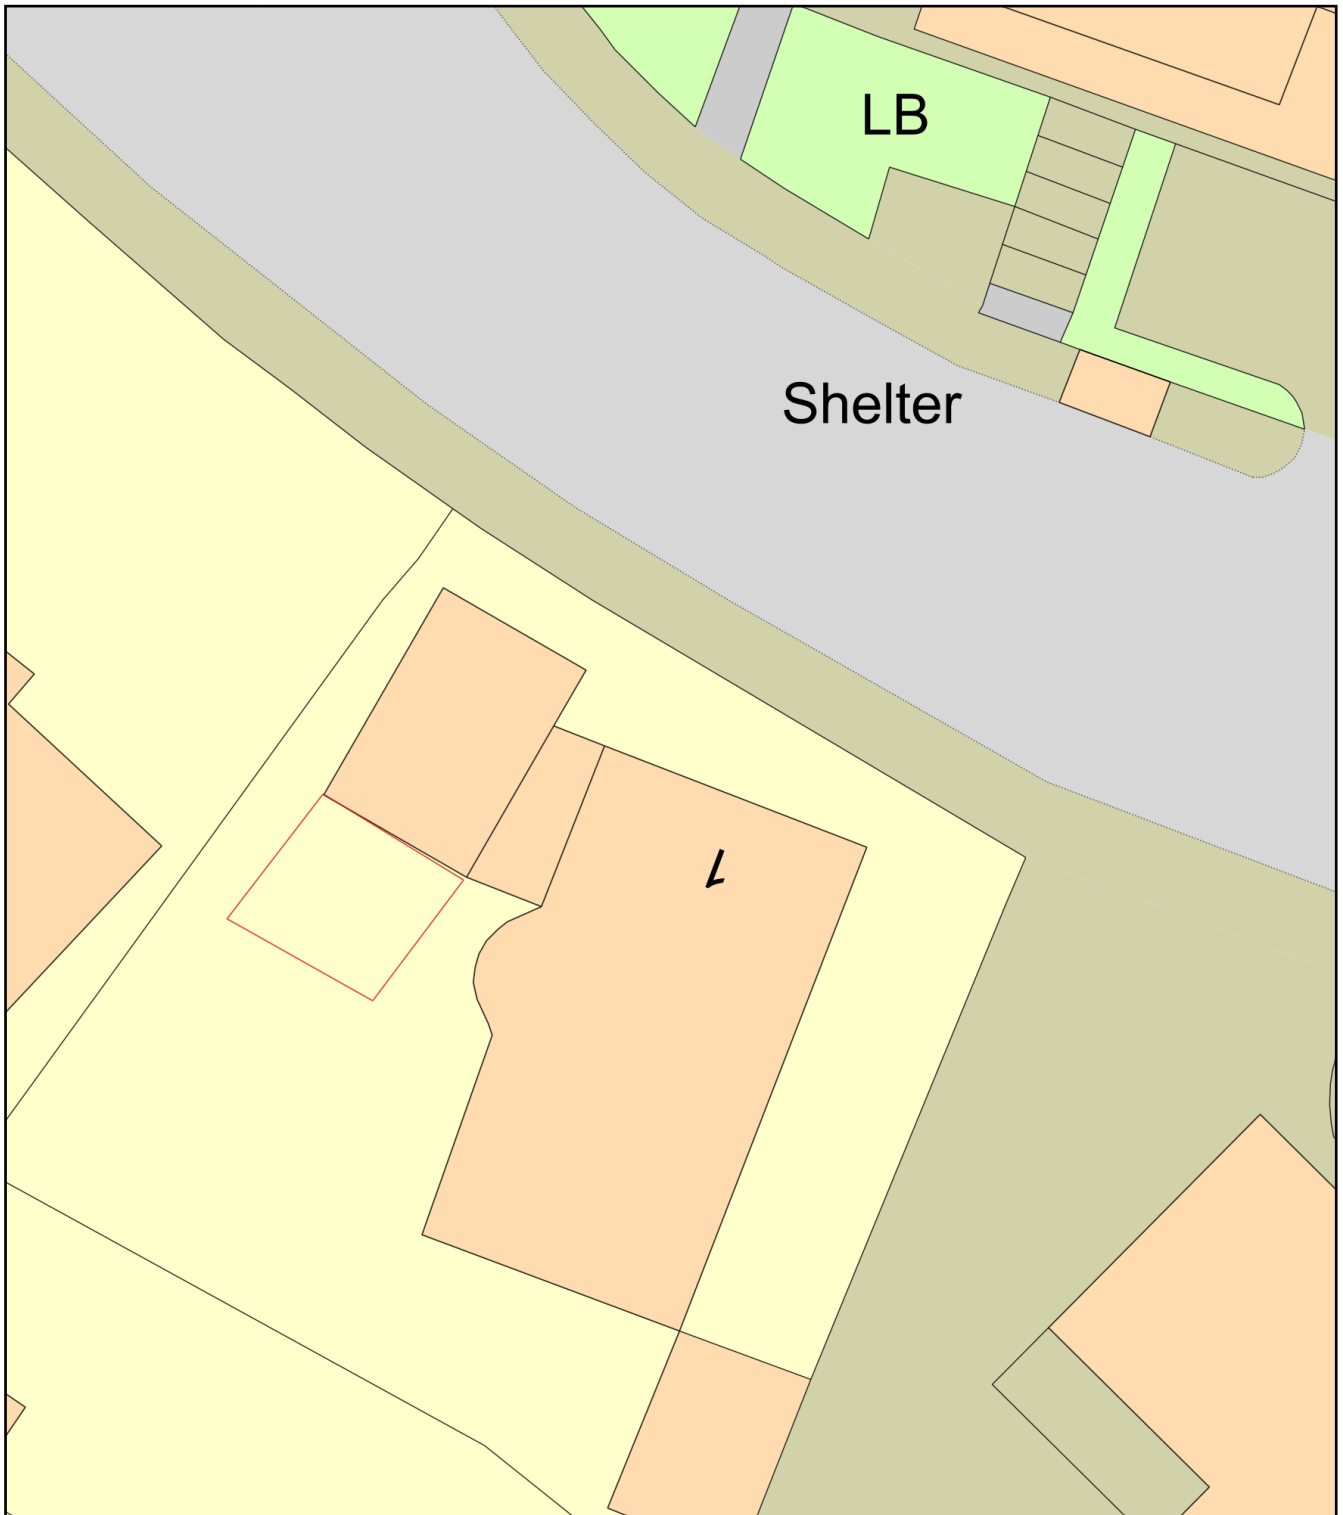

Plan Produced for: 1 Ridgeway Avenue

Date Produced: 04 Sep 2024

Plan Reference Number: TQRQM24248181433415

Scale: 1:200 @ A4