
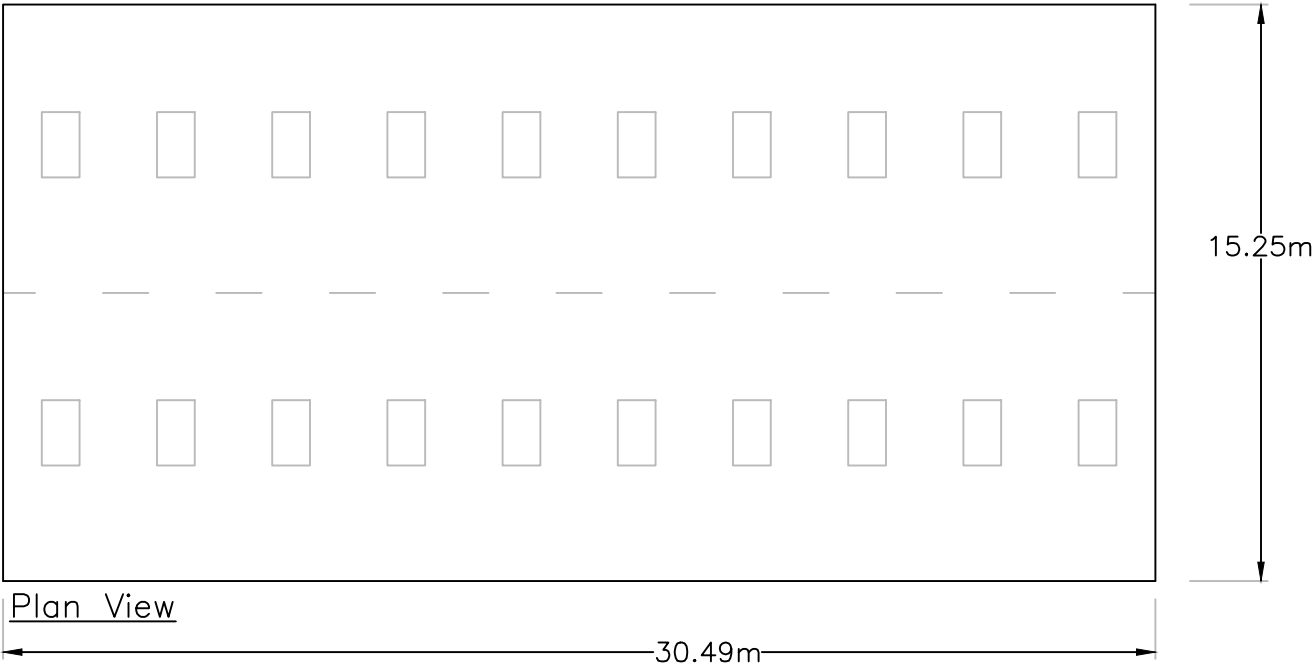
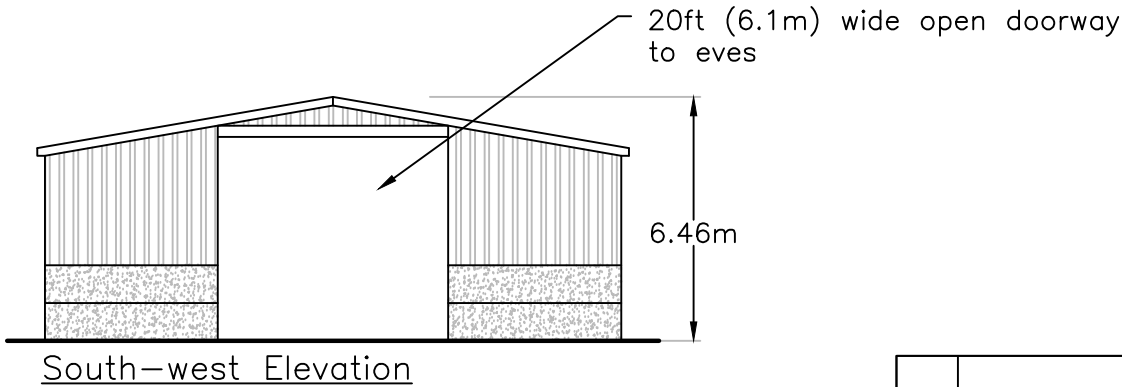
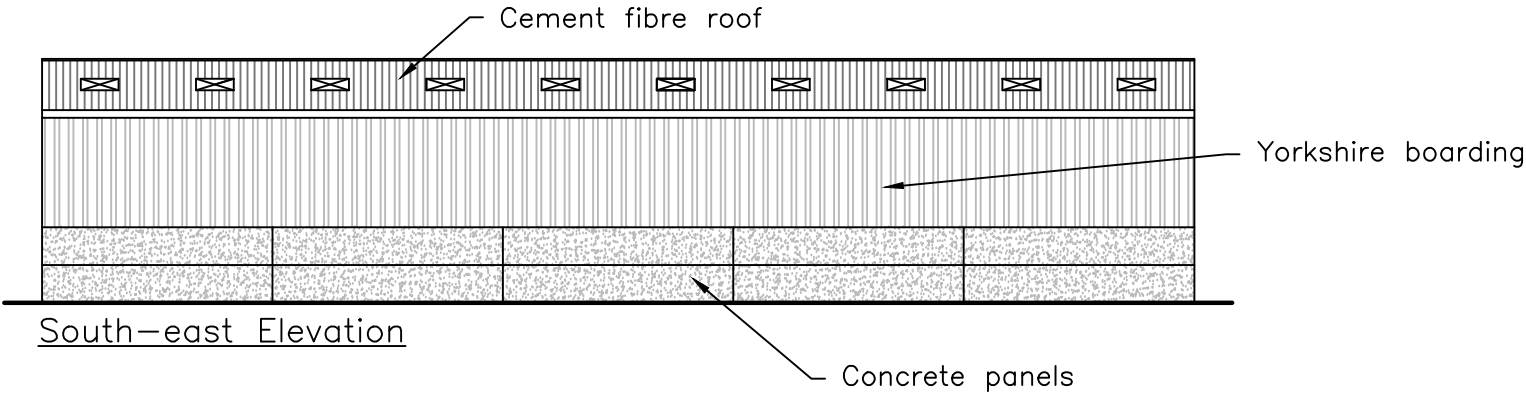
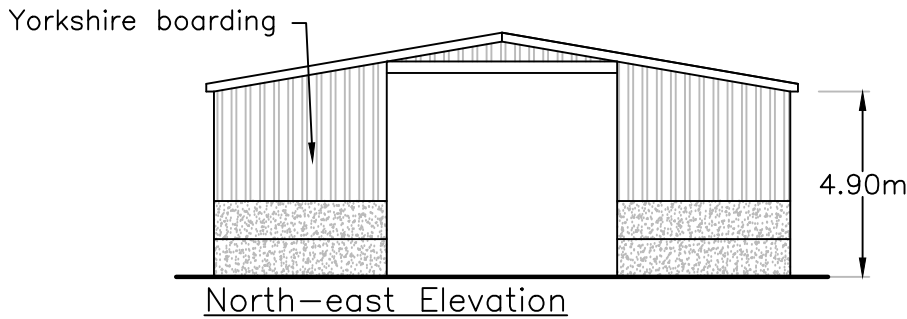


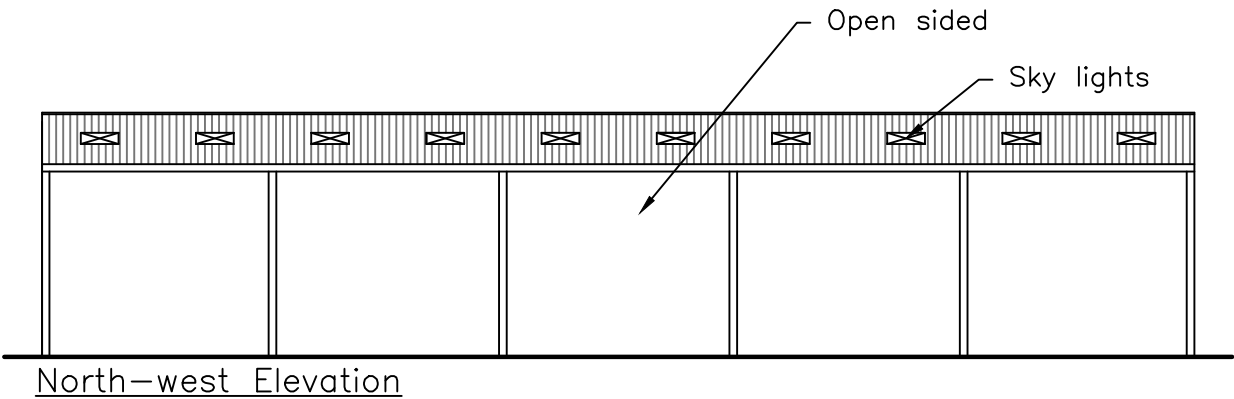

Rev.	Comment	Date
Drawing title ELEVATIONS		
Contract MR A BAKER SYLVANDELL, PILLMAWR ROAD, MALPAS, NEWPORT, NP18 3QZ		
Reading Agricultural Consultants Ltd Gate House Beechwood Court Long Toll Woodcote RG8 0RR 01491 684233 www.reading-ag.com		
Ref. RAC/10778/3		Rev.
Drawn by AGM		Checked by IDW
Scales 1:200@A3		Date 24/06/2025